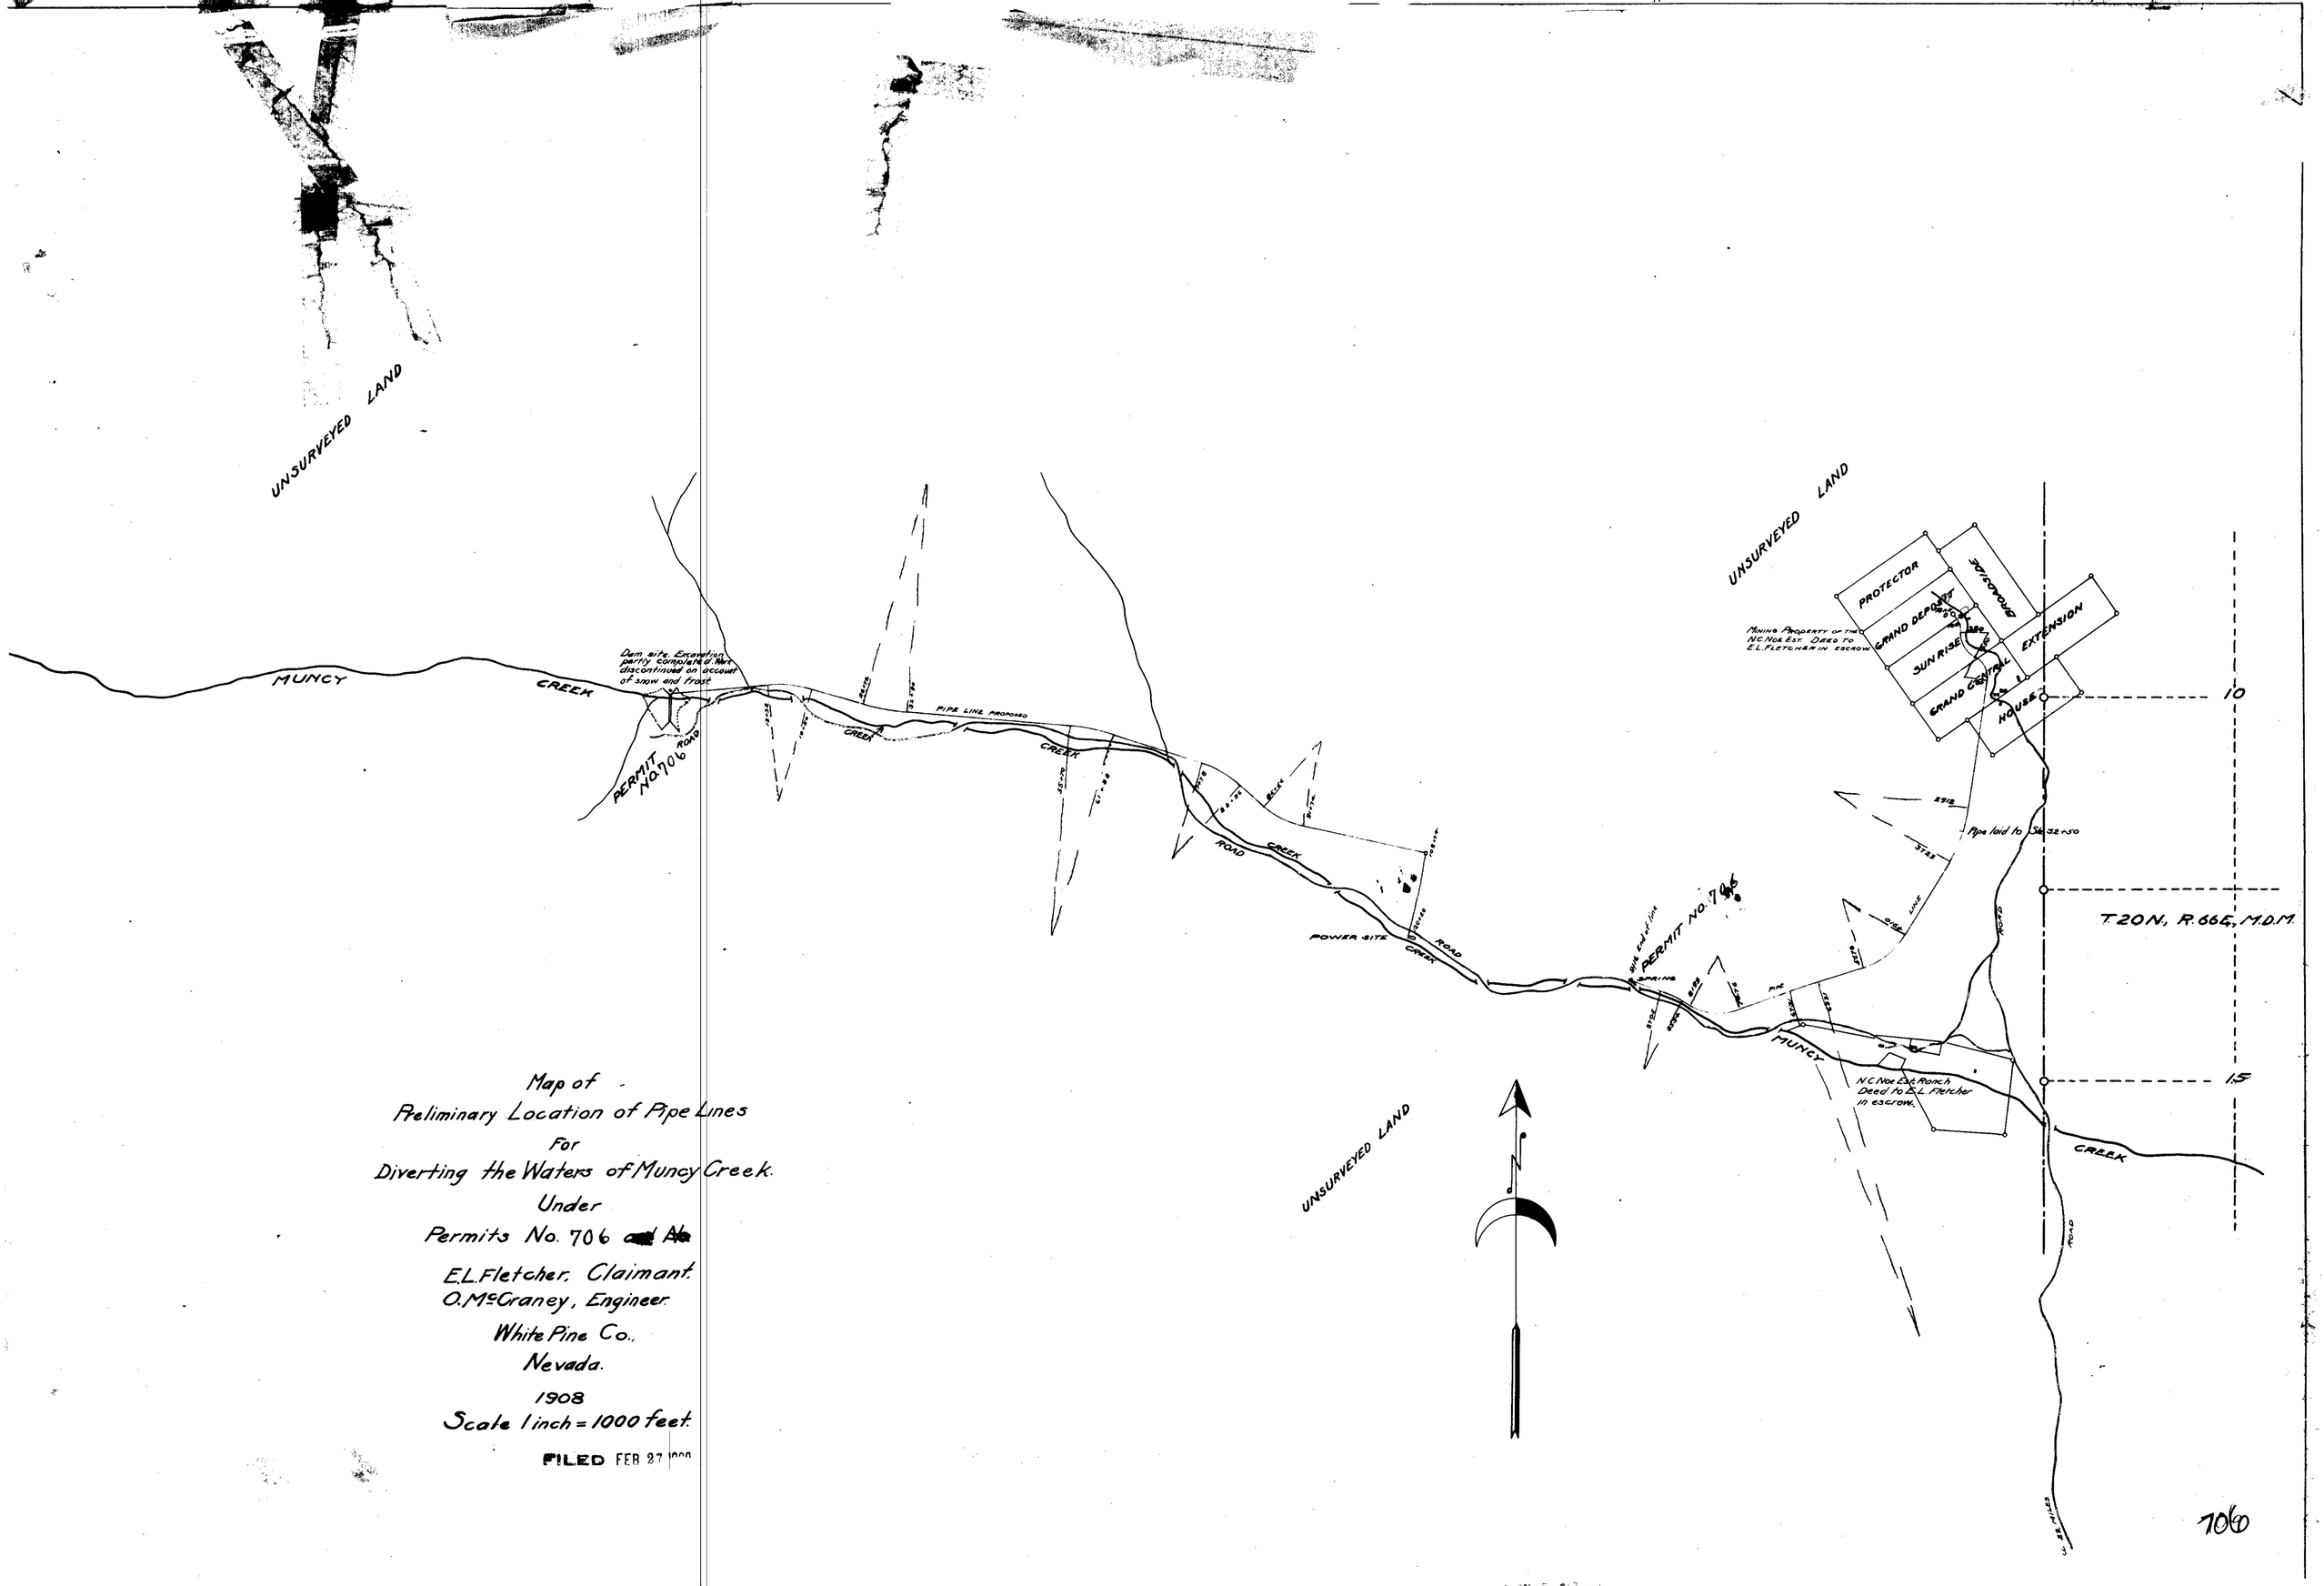

Map of
Preliminary Location of Pipe Lines
For
Diverting the Waters of Muncy Creek.
Under
Permits No. 706 ~~and A~~
E.L. Fletcher, Claimant.
O. McGraney, Engineer.
White Pine Co.,
Nevada.
1908
Scale 1 inch = 1000 feet.

FILED FEB 27 1909