Sec	Sub division	Township	Range	Cultivated acreage	Description of Culture	Date of first Culture
7	SE¼ of SE¼	9 N	47 E	1.8 acres	Wheat & hay	
8	SW¼ of SW¼	"	"	6.7 "	"	
"	SE¼ of SW¼	"	"	9.2 "	hay	
"	SW¼ of SE¼	"	"	9.1 "	hay & alfalfa	
"	SE¼ of SE¼	"	"	7.1 "	alfalfa	
17	NE¼ of NE¼	"	"	8.8 "	alfalfa & wheat	
16	NW¼ of NW¼	"	"	12.1 acres	Wheat alfalfa & garden	
"	NE¼ of NW¼	"	"	2.5 acres	alfalfa & garden	
9	SW¼ of SW¼	"	"	7 acres	alfalfa	
8	NW¼ of SW¼	"	"	1.7 "	alfalfa & garden	

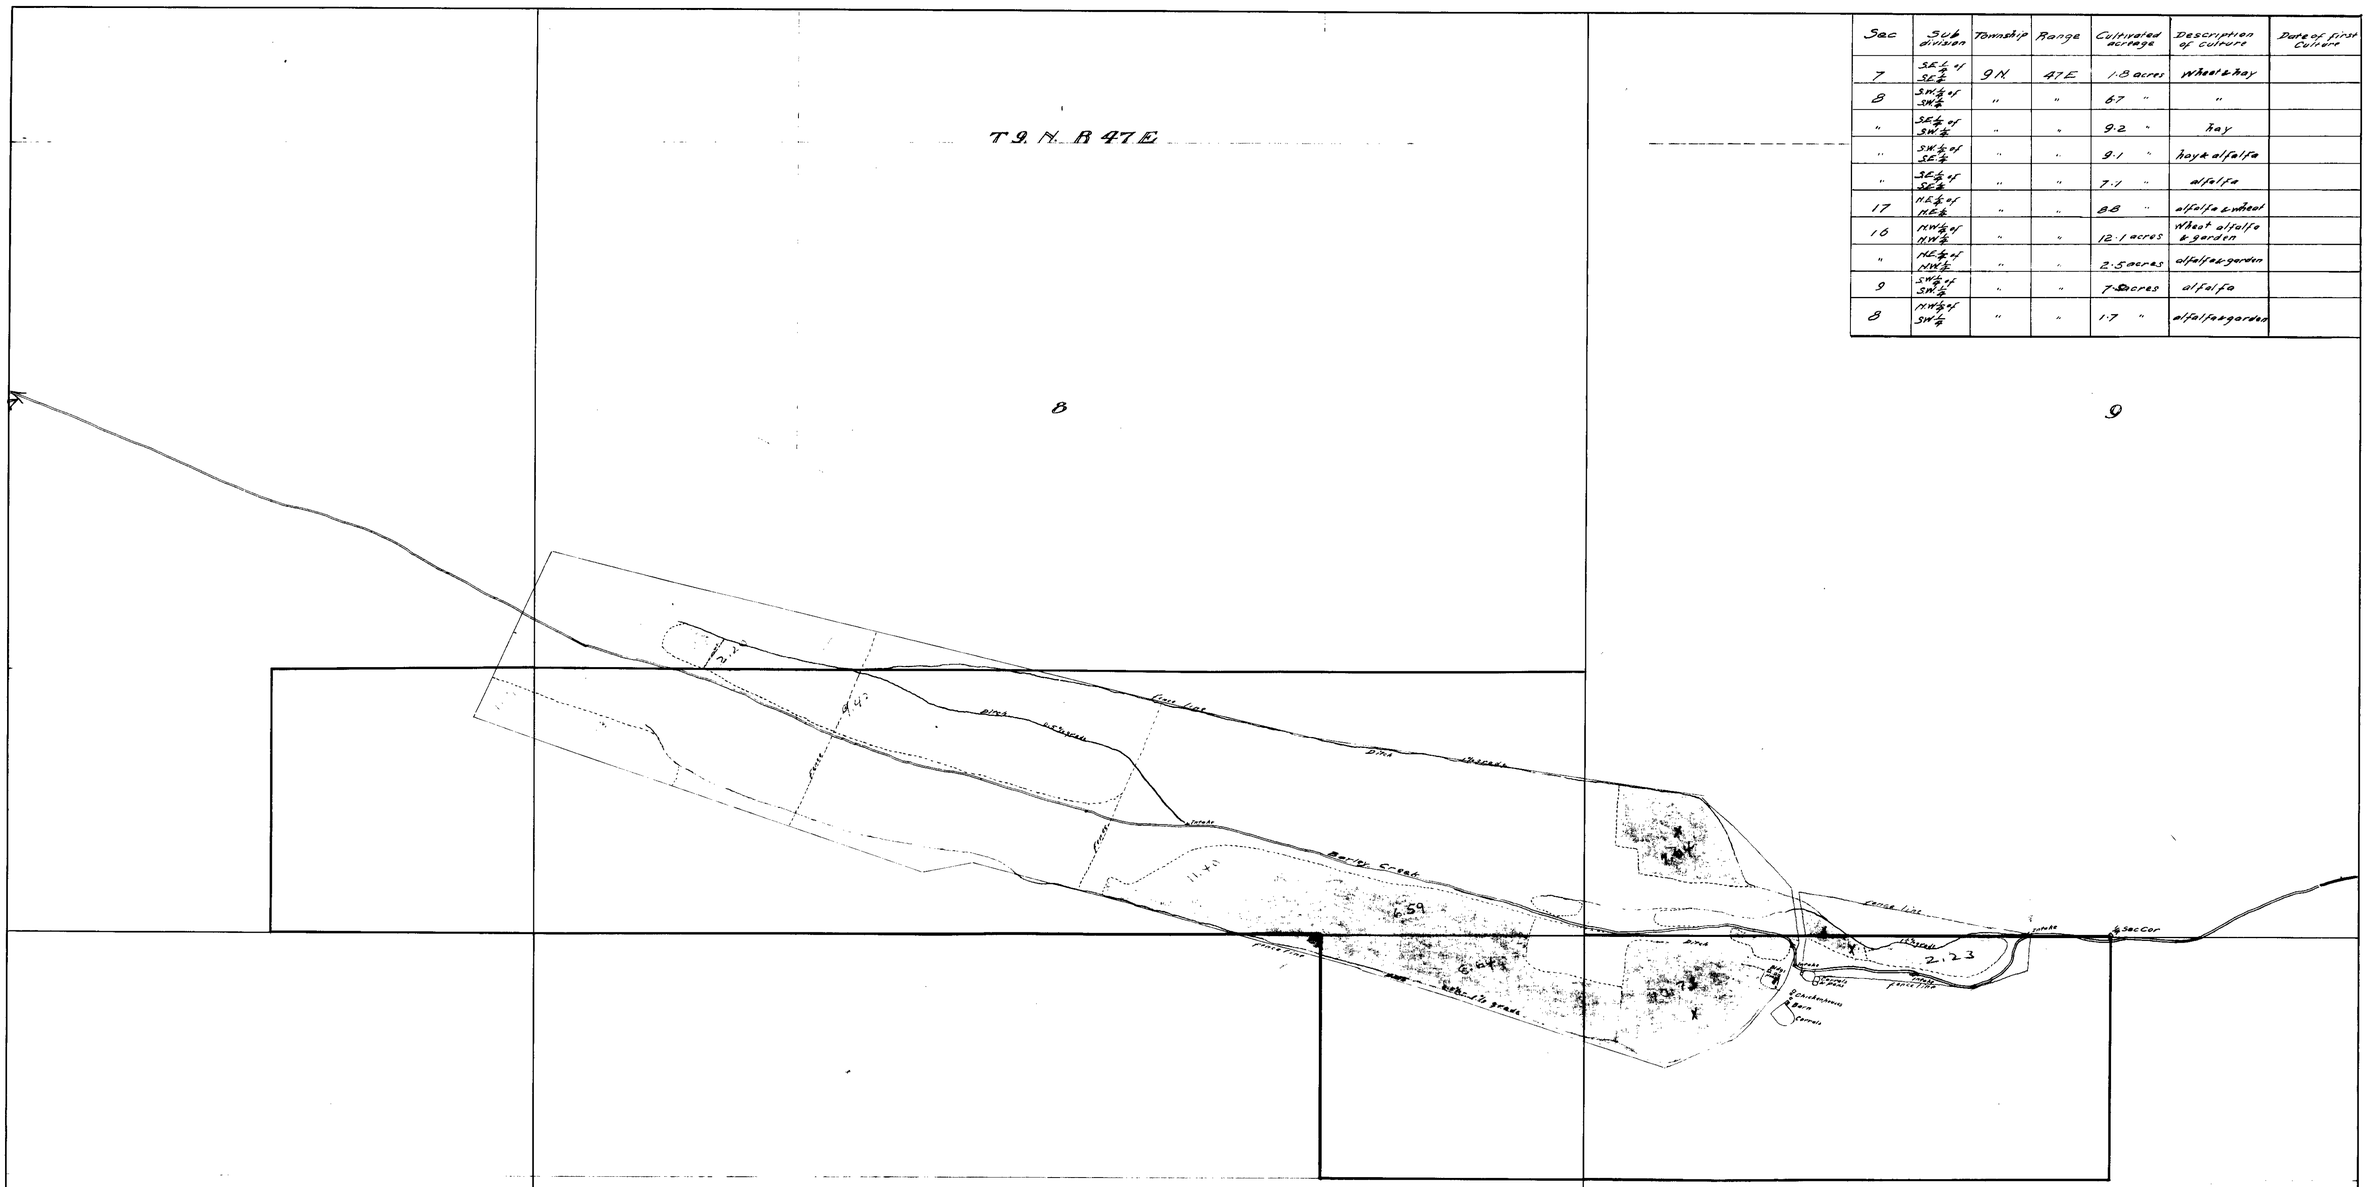

State of Nevada
County of Nye } S.S.

A.G.H. Currie being first duly sworn deposes & says that the above map is a true & accurate plat of the lands irrigated by Mrs Ellen Hay as taken from the field notes of a survey made by me, completed on the 26th day of June 1917

That the map and survey were made at the instance of Mrs Ellen Hay owner of said lands and that it truly represents the irrigated lands of said Mrs Ellen Hay

A G H Currie
Surveyor

Subscribed & sworn to before me this 19 day of July 1917

Chas P Indell
Notary Public in & for Nye County Nevada

MY COMMISSION EXPIRES MARCH 7 1919

Application No 767

Mrs Ellen Hay

Barley Creek

Scale: One Inch = 400 Ft.

360 BM 3 7-31-18
for .665 c.f.s.

767