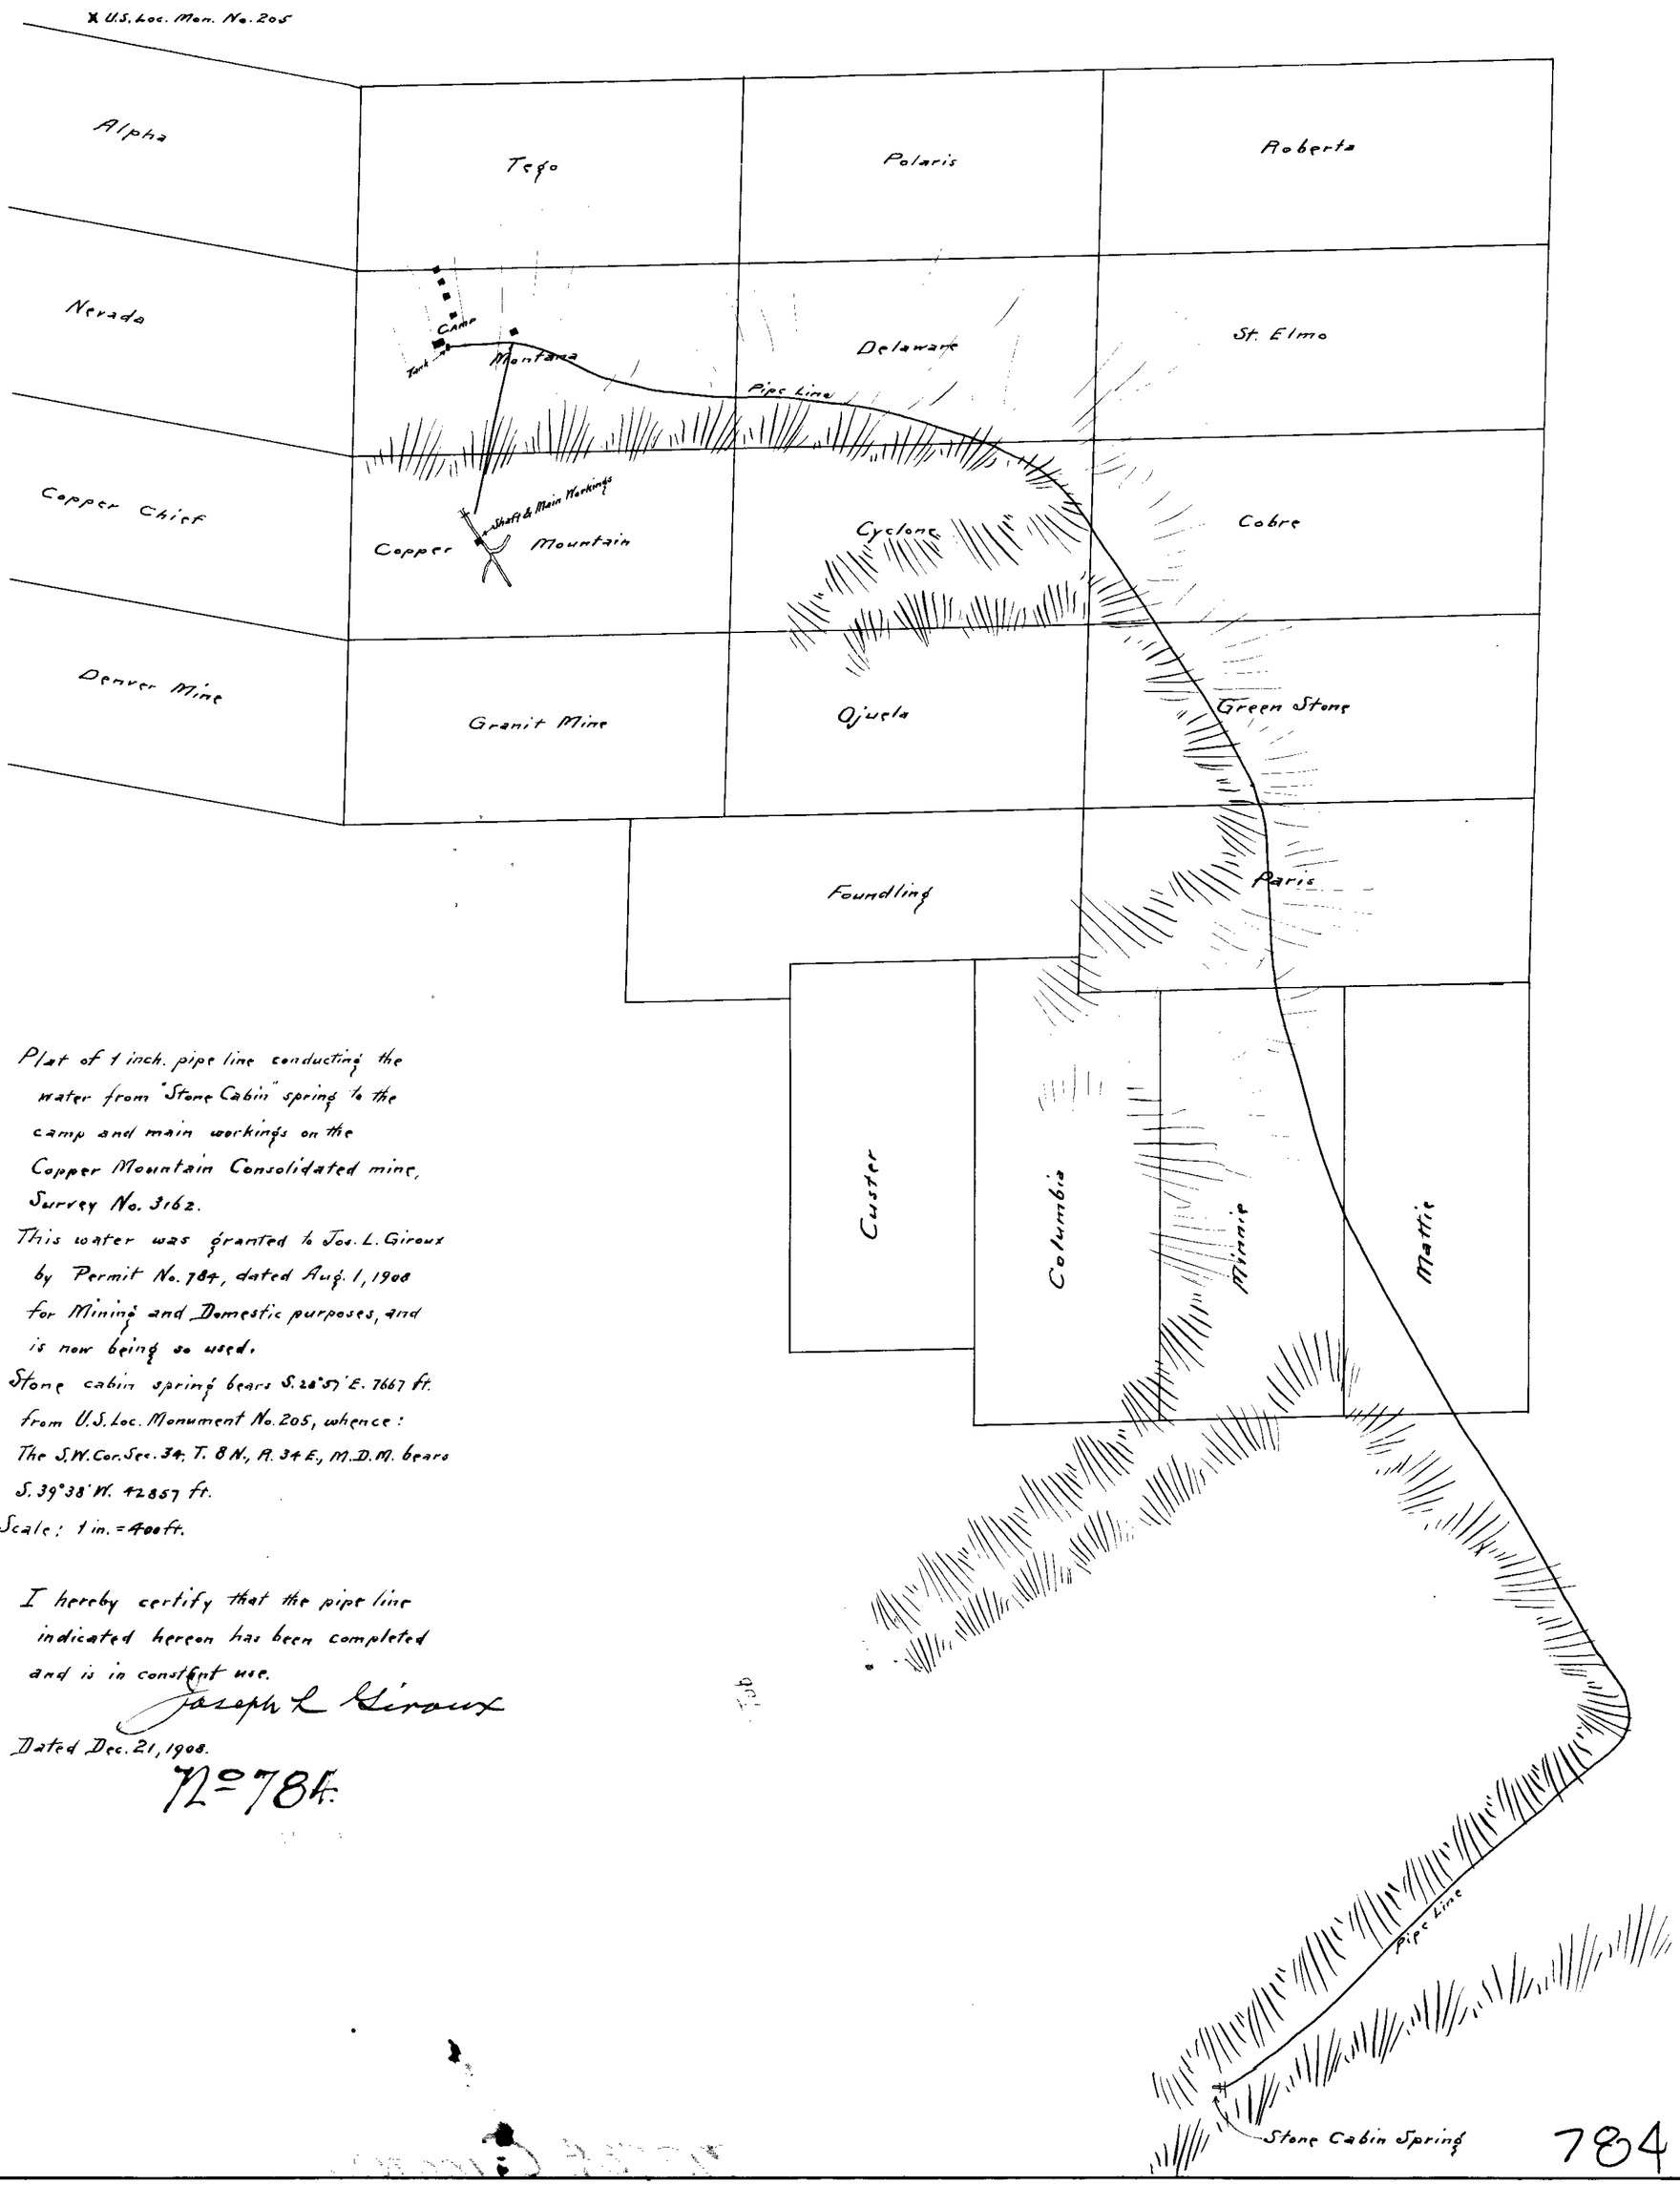

Plat of 1 inch. pipe line conducting the water from "Stone Cabin" spring to the camp and main workings on the Copper Mountain Consolidated mine, Survey No. 3162.

This water was granted to Jos. L. Giroux by Permit No. 784, dated Aug. 1, 1908 for Mining and Domestic purposes, and is now being so used.

Stone cabin spring bears S. 28°57' E. 7667 ft. from U.S. Loc. Monument No. 205, whence: The S.W. Cor. Sec. 34, T. 8 N., R. 34 E., M.D.M. bears S. 39°38' W. 42857 ft.

Scale: 1 in. = 400 ft.

I hereby certify that the pipe line indicated hereon has been completed and is in constant use.

Joseph L. Giroux

Dated Dec. 21, 1908.

No 784.

784