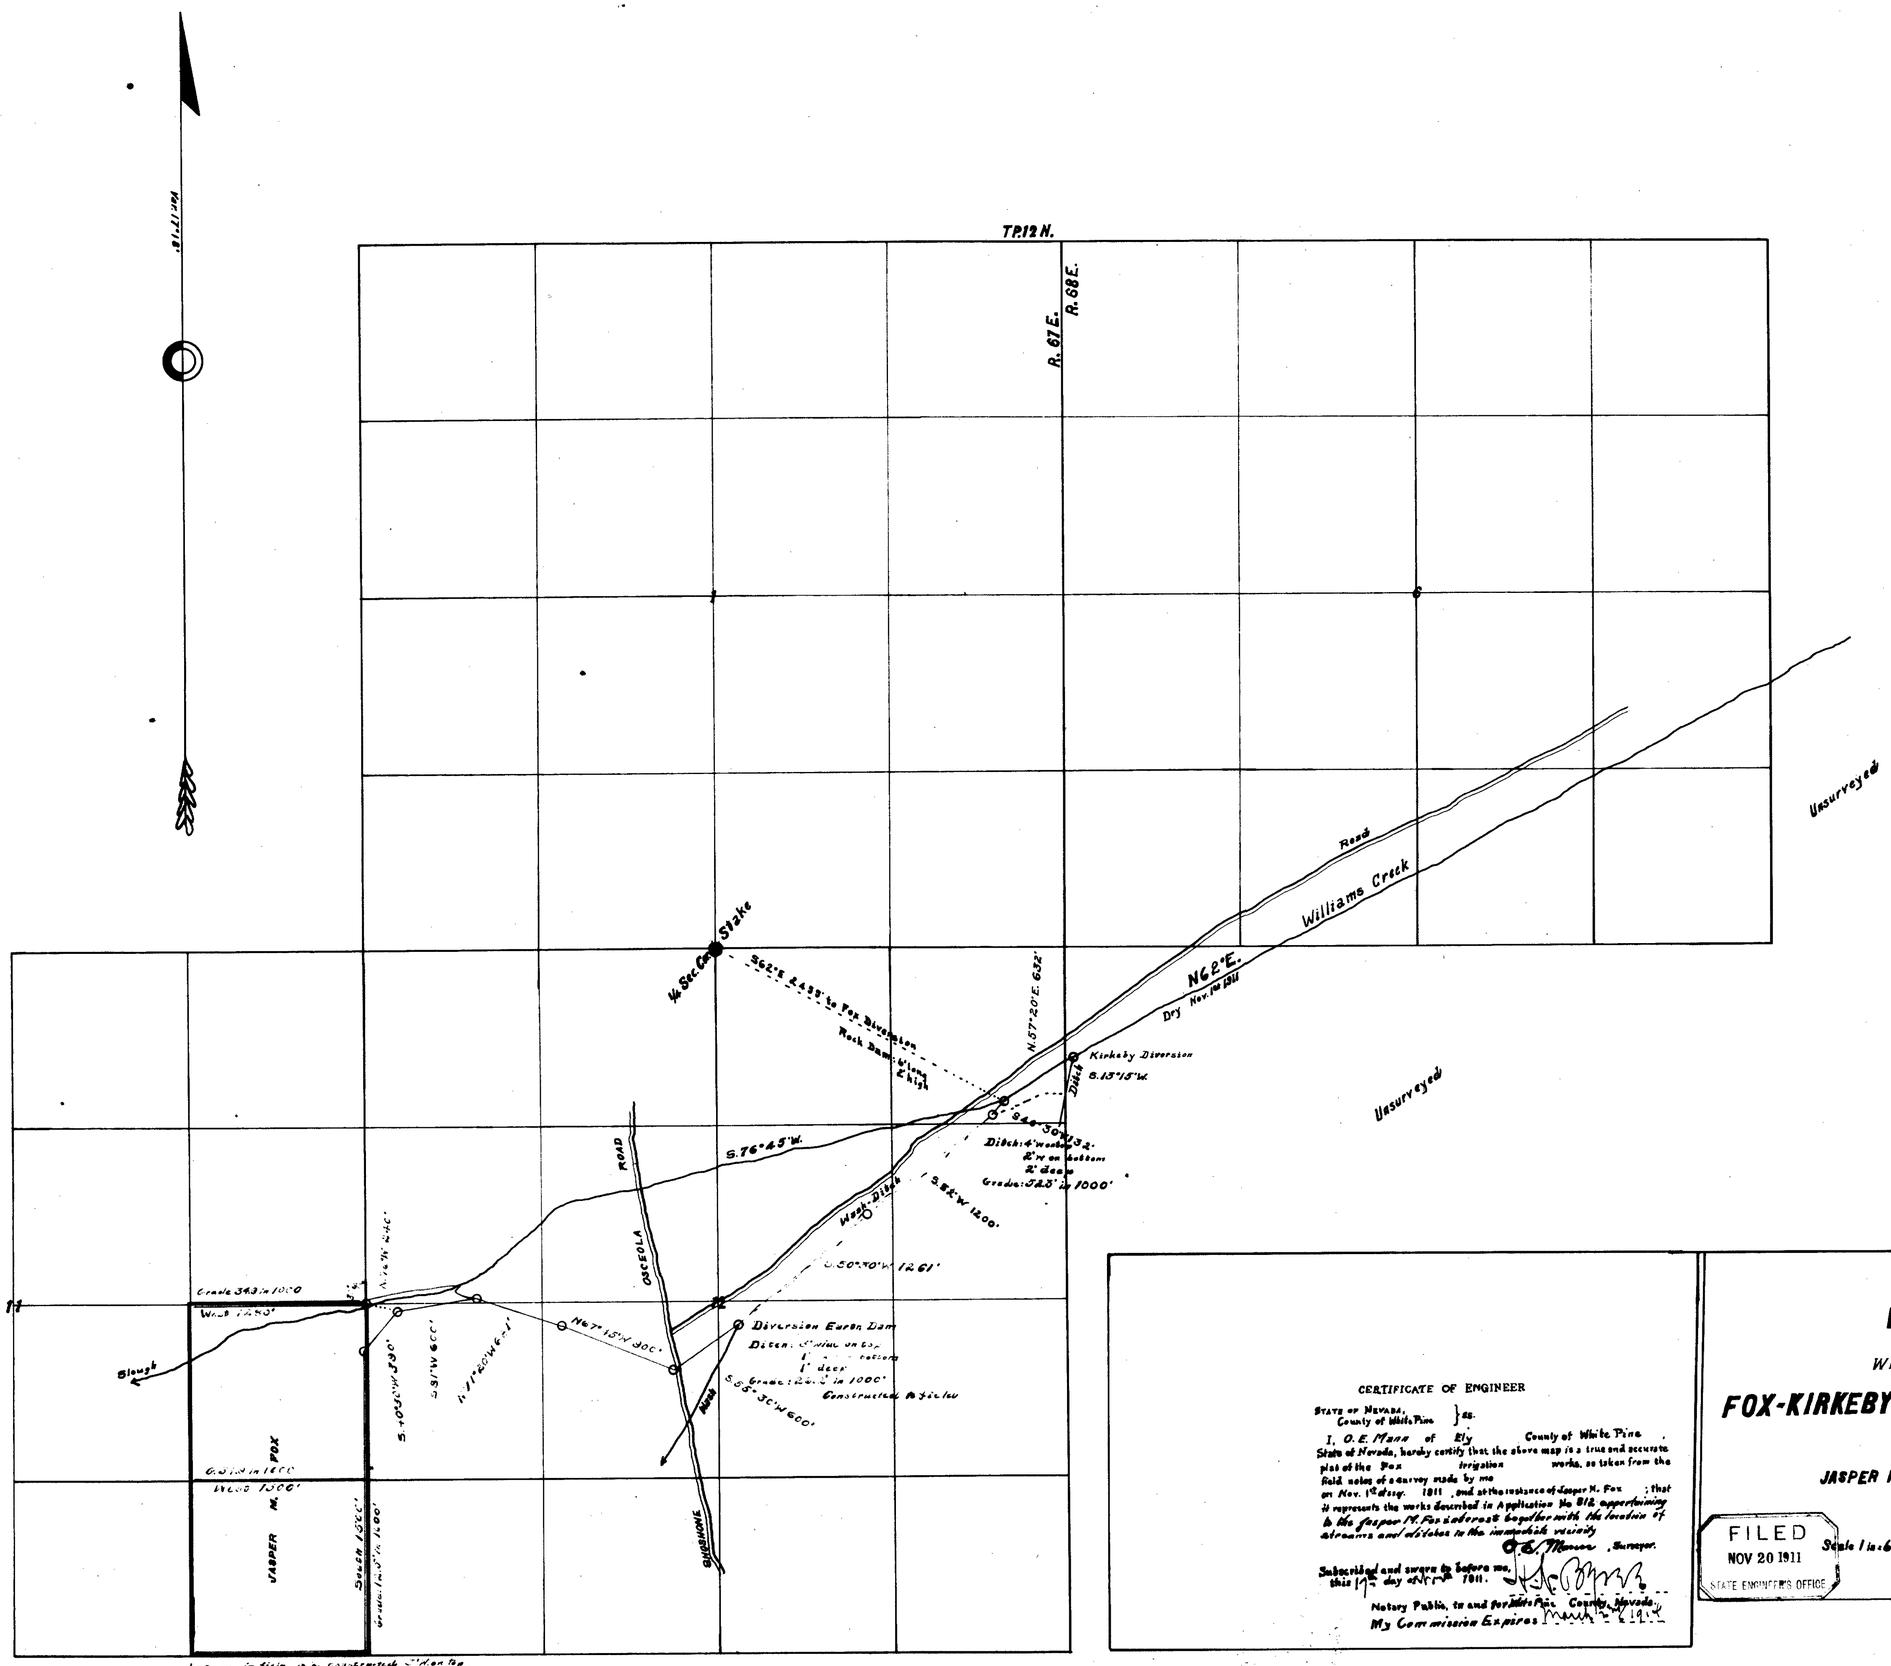

CERTIFICATE OF ENGINEER

State of Nevada, County of White Pine } ss.

I, O. E. Mann of Ely County of White Pine, State of Nevada, hereby certify that the above map is a true and accurate plat of the Fox irrigation works, as taken from the field notes of a survey made by me on Nov. 1st & 2nd 1911, and at the instance of Jasper M. Fox; that it represents the works described in Application No 812 appertaining to the Jasper M. Fox interest together with the location of streams and ditches in the immediate vicinity

O. E. Mann, Surveyor.

Subscribed and sworn to before me, this 17th day of Nov 1911.

Notary Public, in and for White Pine County, Nevada.

My Commission Expires March 2 1914

WILLIAMS CREEK

WHITE PINE COUNTY, NEVADA

FOX-KIRKEBY **PERMIT No 812**

DIVERSION

JASPER M. FOX SHOSHONE NEVADA

FILED
NOV 20 1911
STATE ENGINEER'S OFFICE

Scale 1 in. = 600'

O.E. MANN Civil Engineer
Ely Nevada.

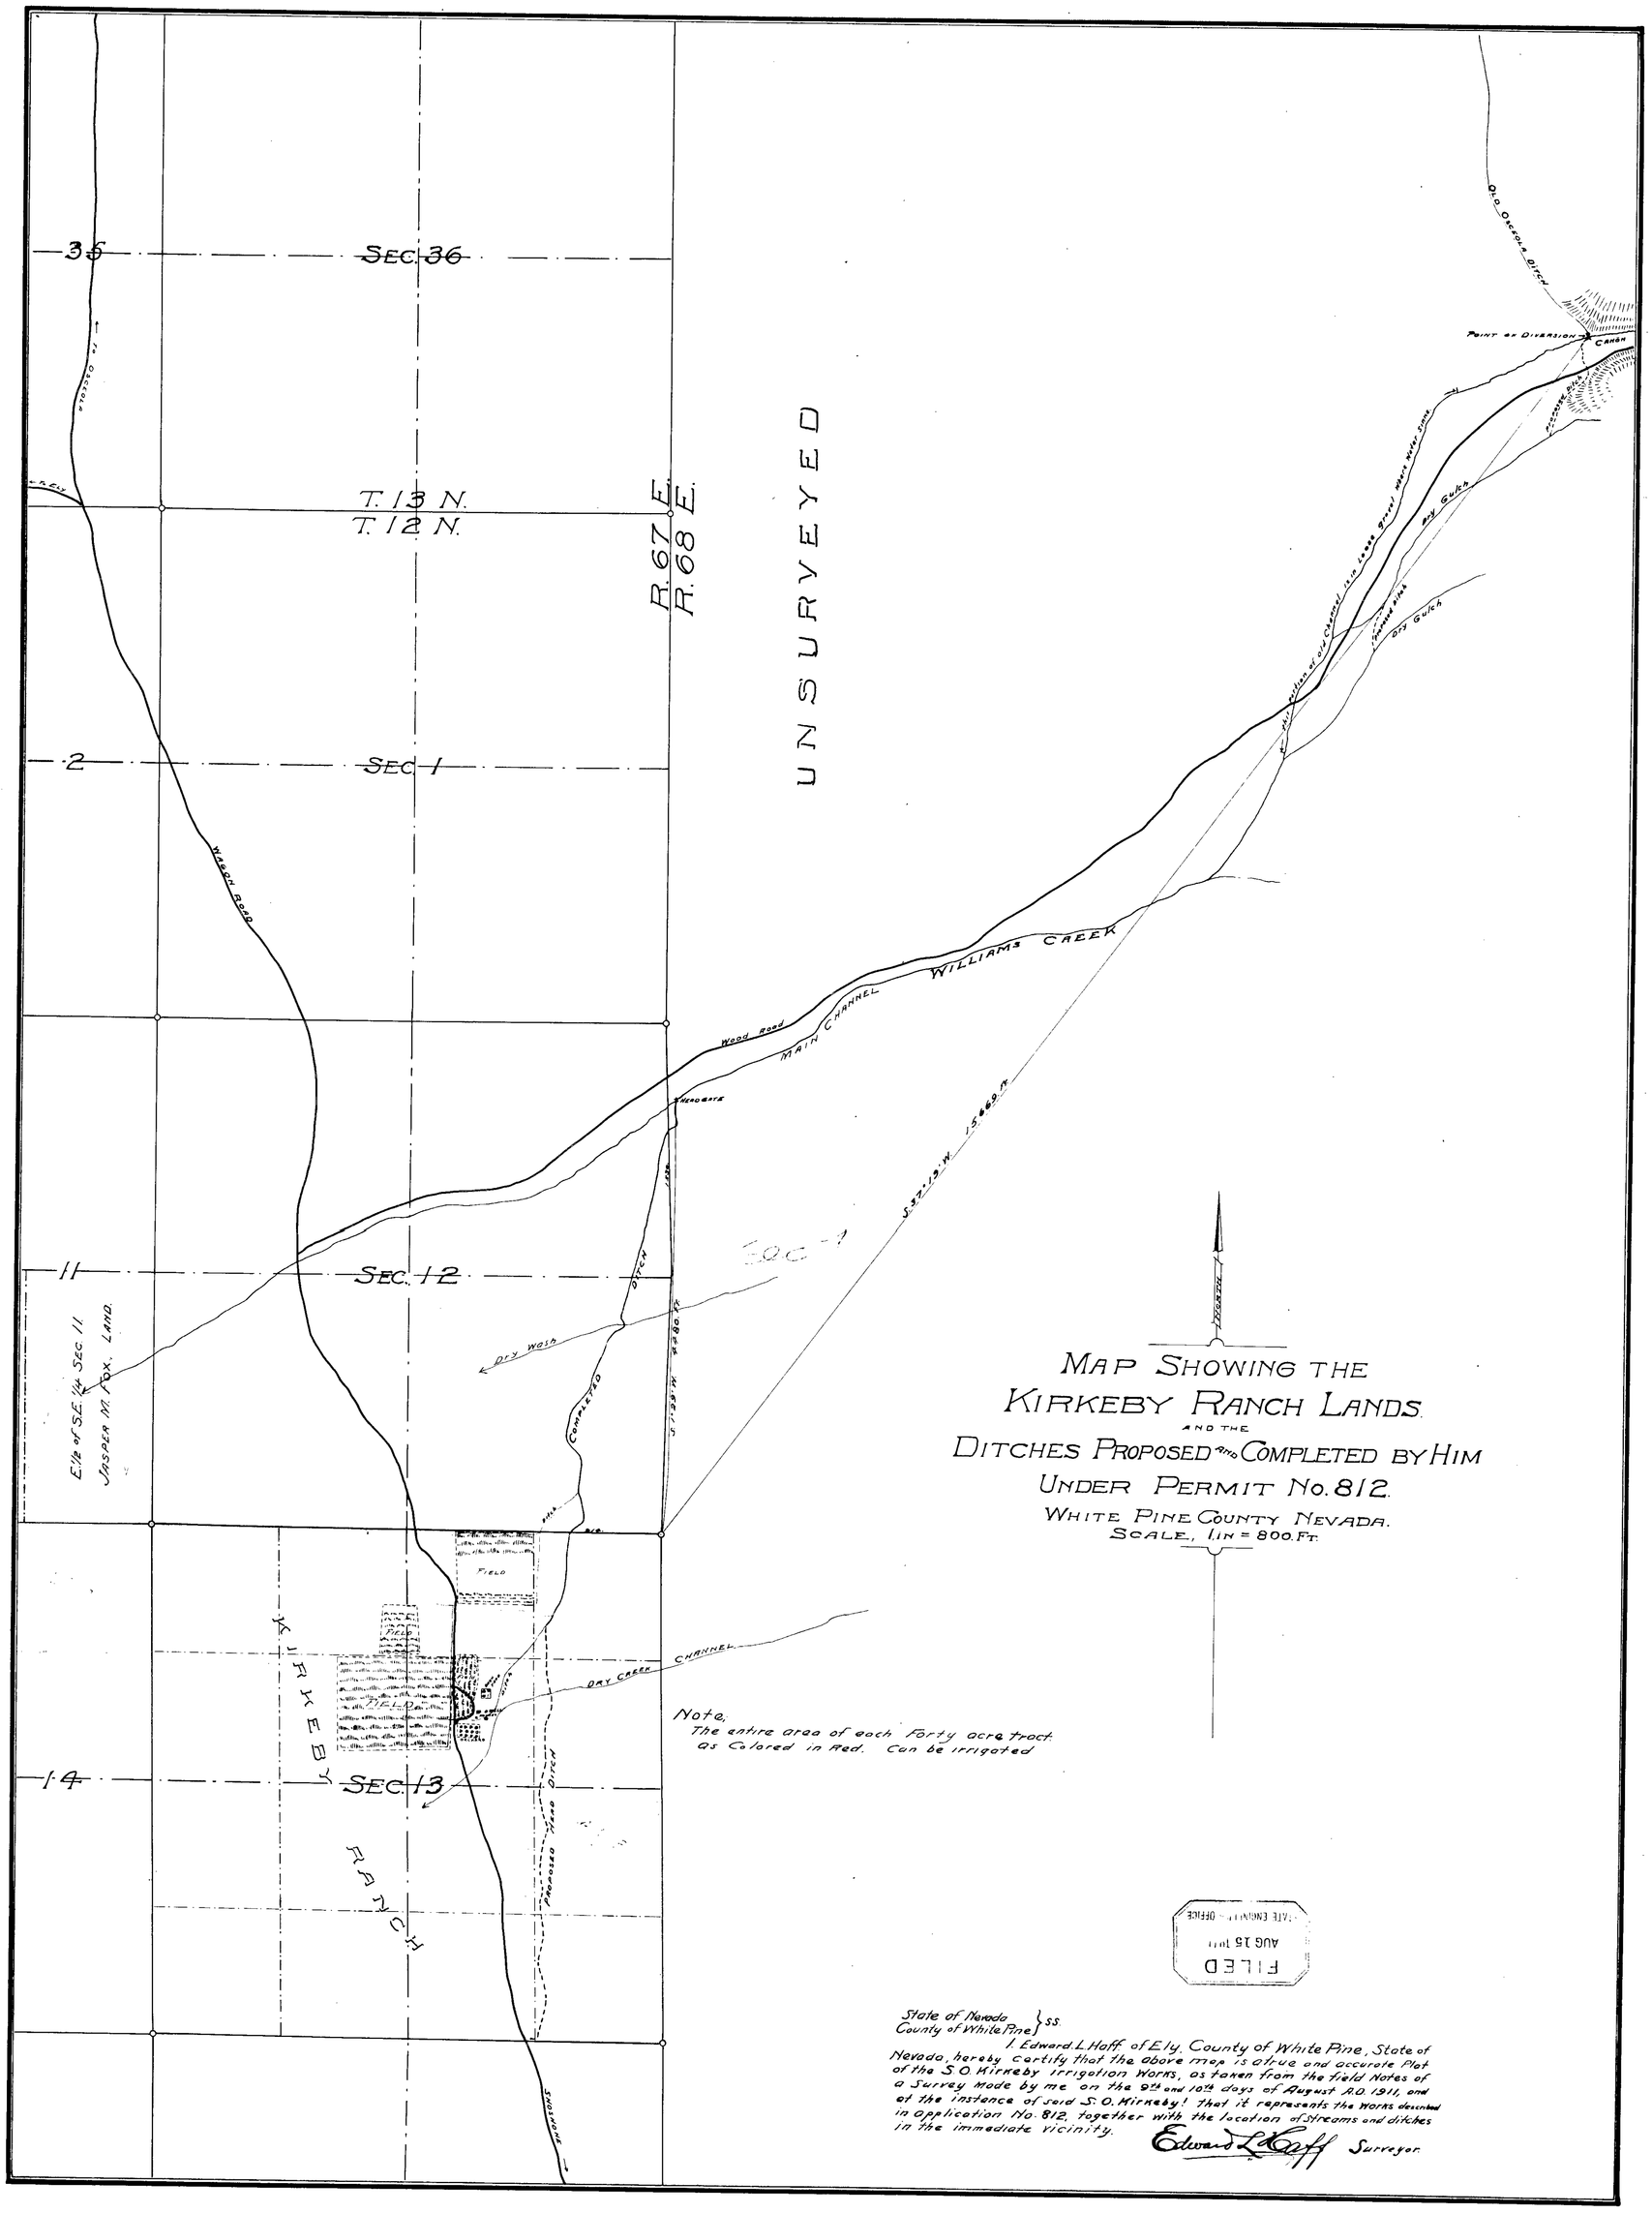

812
35
SEC. 36
T. 13 N.
T. 12 N.
R. 67 E.
R. 68 E.
UNSURVEYED
2
SEC. 1
11
SEC. 12
14
SEC. 13
Wagon Road
Wood Road
Main Channel
Williams Creek
Dry Gulch
Dry Wash
Completed Ditch
Dry Creek Channel
Field
Kirkeby Ranch
Proposed Head Ditch
Old Osceola Ditch
Point of Diversion
Canon
Sec. 1
E.½ of S.E.¼ Sec. 11
Jasper M. Fox, Land.
Map Showing the
Kirkeby Ranch Lands
and the
Ditches Proposed and Completed by Him
Under Permit No. 812.
White Pine County Nevada.
Scale, 1 in = 800 Ft.
Note,
The entire area of each Forty acre tract as Colored in Red. Can be irrigated
FILED
AUG 15 1911
State of Nevada
County of White Pine } ss.
I, Edward L. Haff of Ely, County of White Pine, State of Nevada, hereby certify that the above map is a true and accurate Plat of the S. O. Kirkeby irrigation Works, as taken from the field Notes of a Survey made by me on the 9th and 10th days of August A.D. 1911, and at the instance of said S. O. Kirkeby! that it represents the Works described in application No. 812, together with the location of Streams and ditches in the immediate vicinity.
Edward L. Haff Surveyor.

812