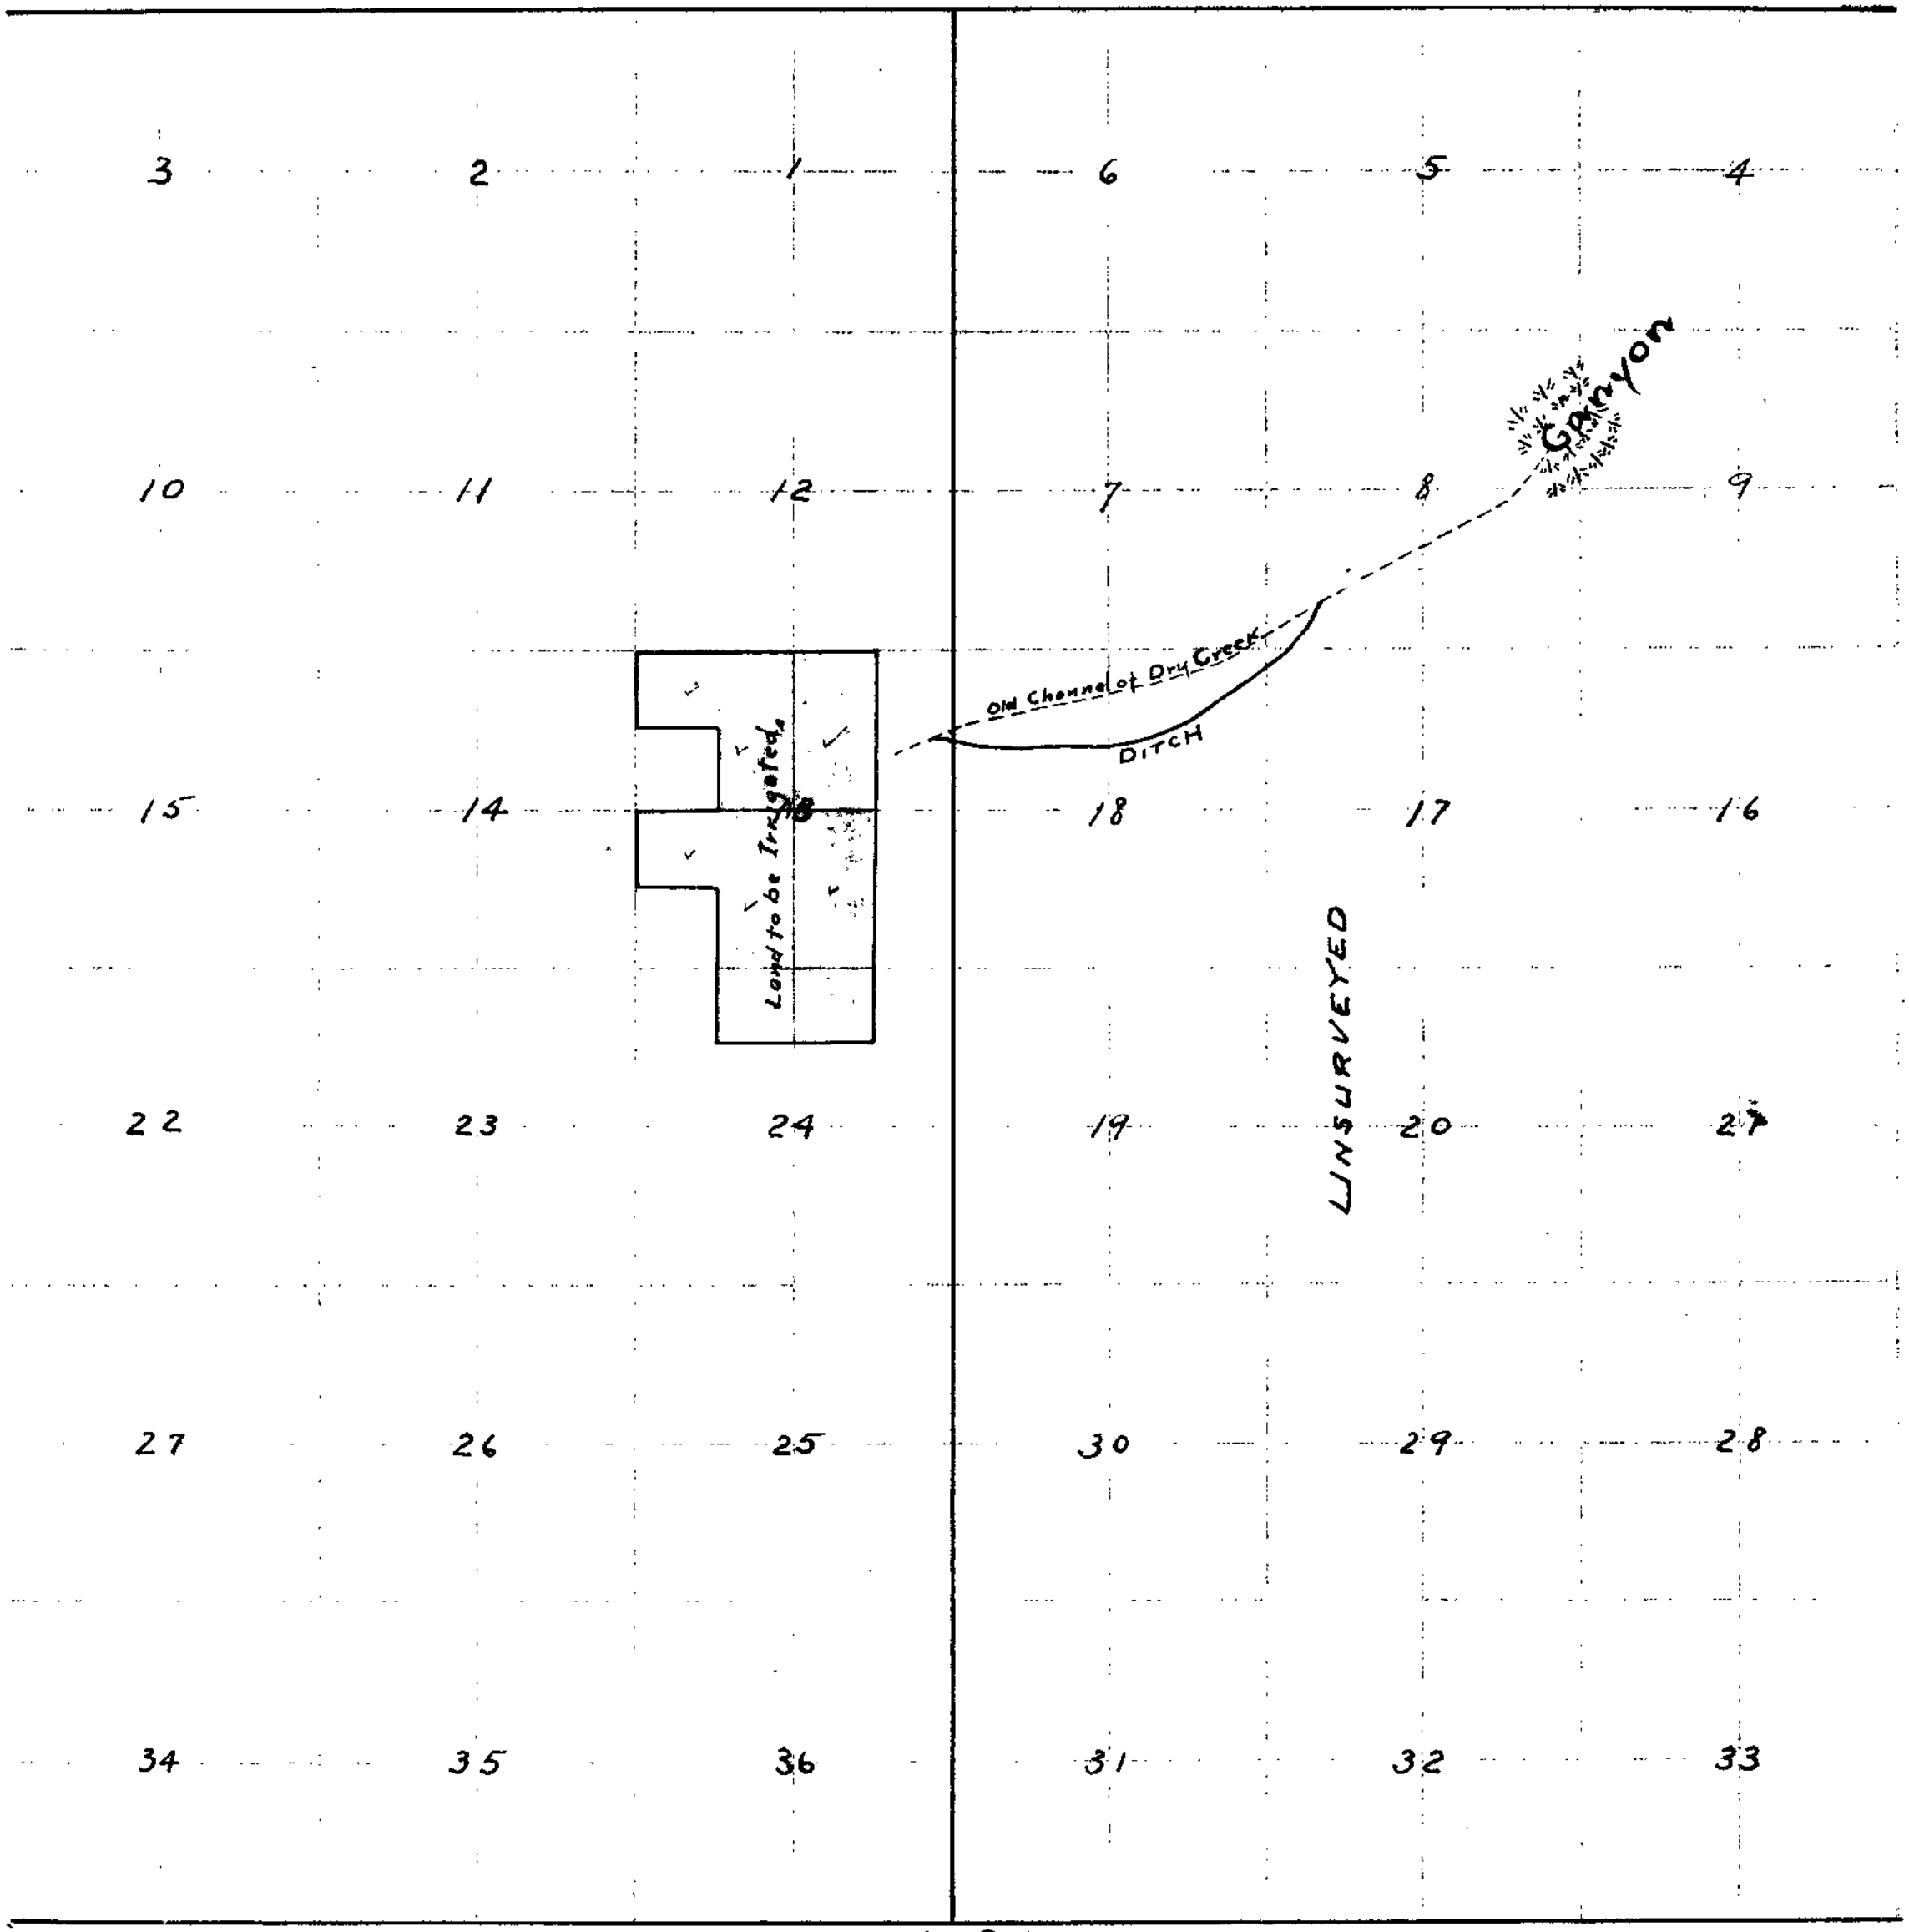

PERMIT No. 813.

FILED JAN 6, 1910

813

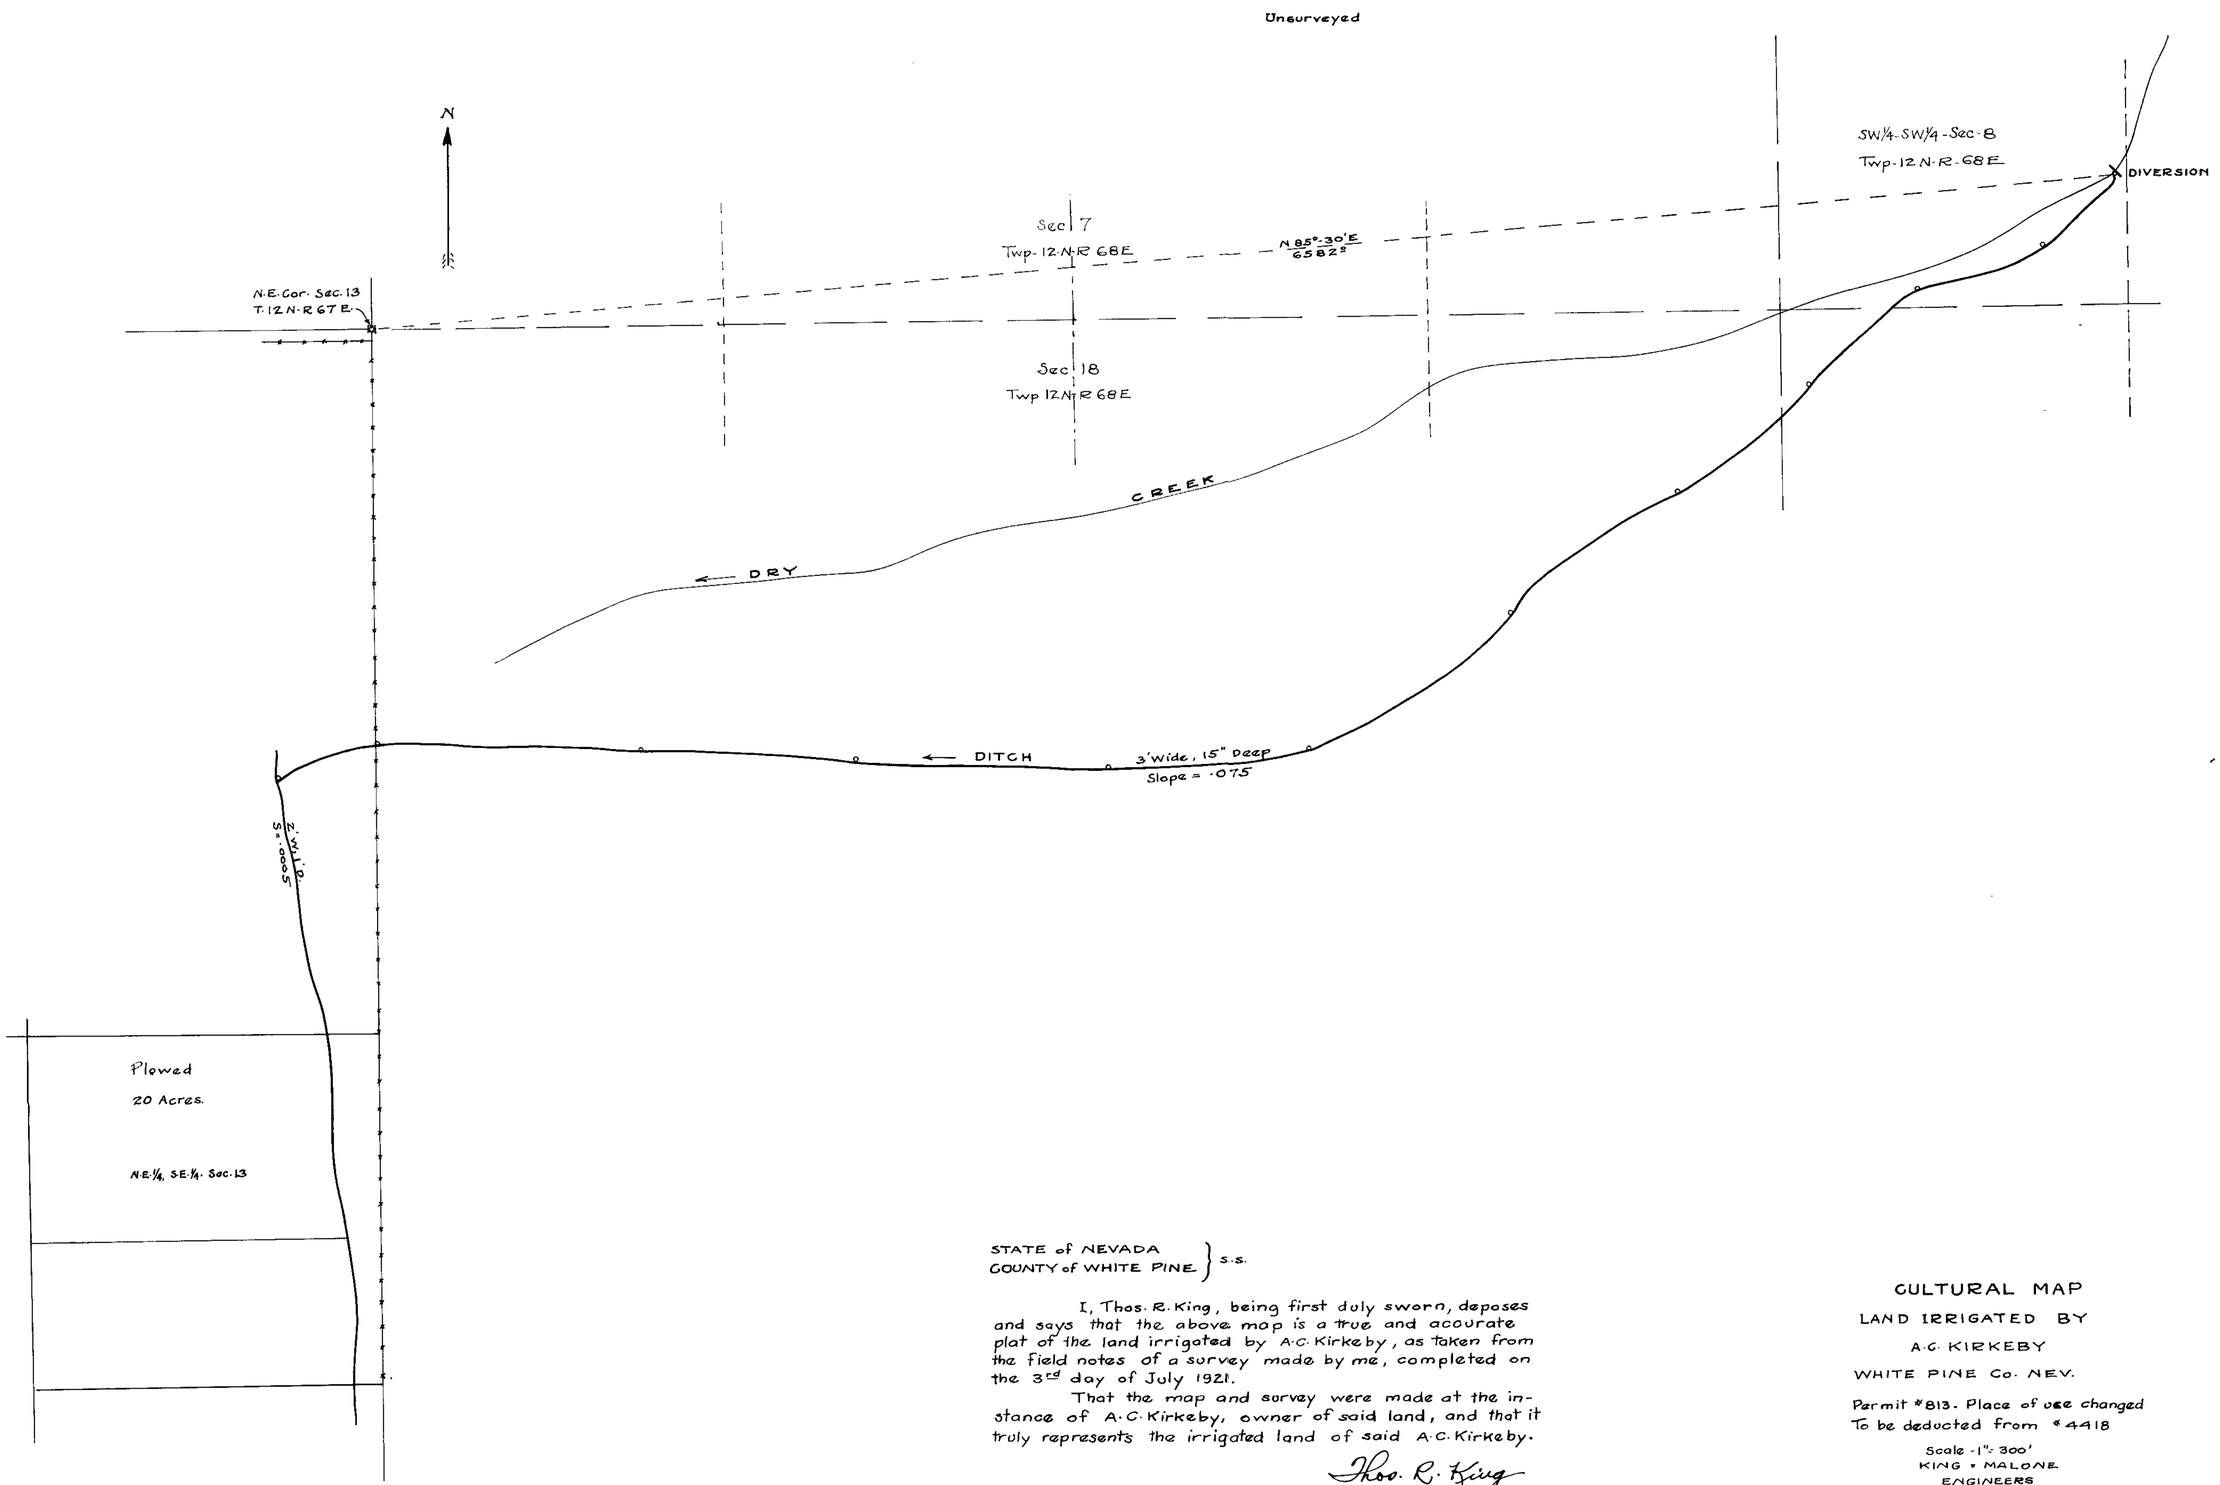

STATE of NEVADA
COUNTY of WHITE PINE } s.s.

I, Thos. R. King, being first duly sworn, deposes and says that the above map is a true and accurate plat of the land irrigated by A.C. Kirkeby, as taken from the field notes of a survey made by me, completed on the 3rd day of July 1921.

That the map and survey were made at the instance of A.C. Kirkeby, owner of said land, and that it truly represents the irrigated land of said A.C. Kirkeby.

Thos. R. King
Surveyor

Subscribed and sworn to before me this 13th day of July 1921

J. M. Lockhart
Notary Public in and for White Pine Co. Nev.

CULTURAL MAP
LAND IRRIGATED BY
A.C. KIRKEBY
WHITE PINE Co. NEV.

Permit #813. Place of use changed
To be deducted from #4418

Scale - 1" = 300'
KING & MALONE
ENGINEERS

FILED
April 26, 1922
STATE ENGINEER'S OFFICE

Map No. 639 Oct 5-1922

#813