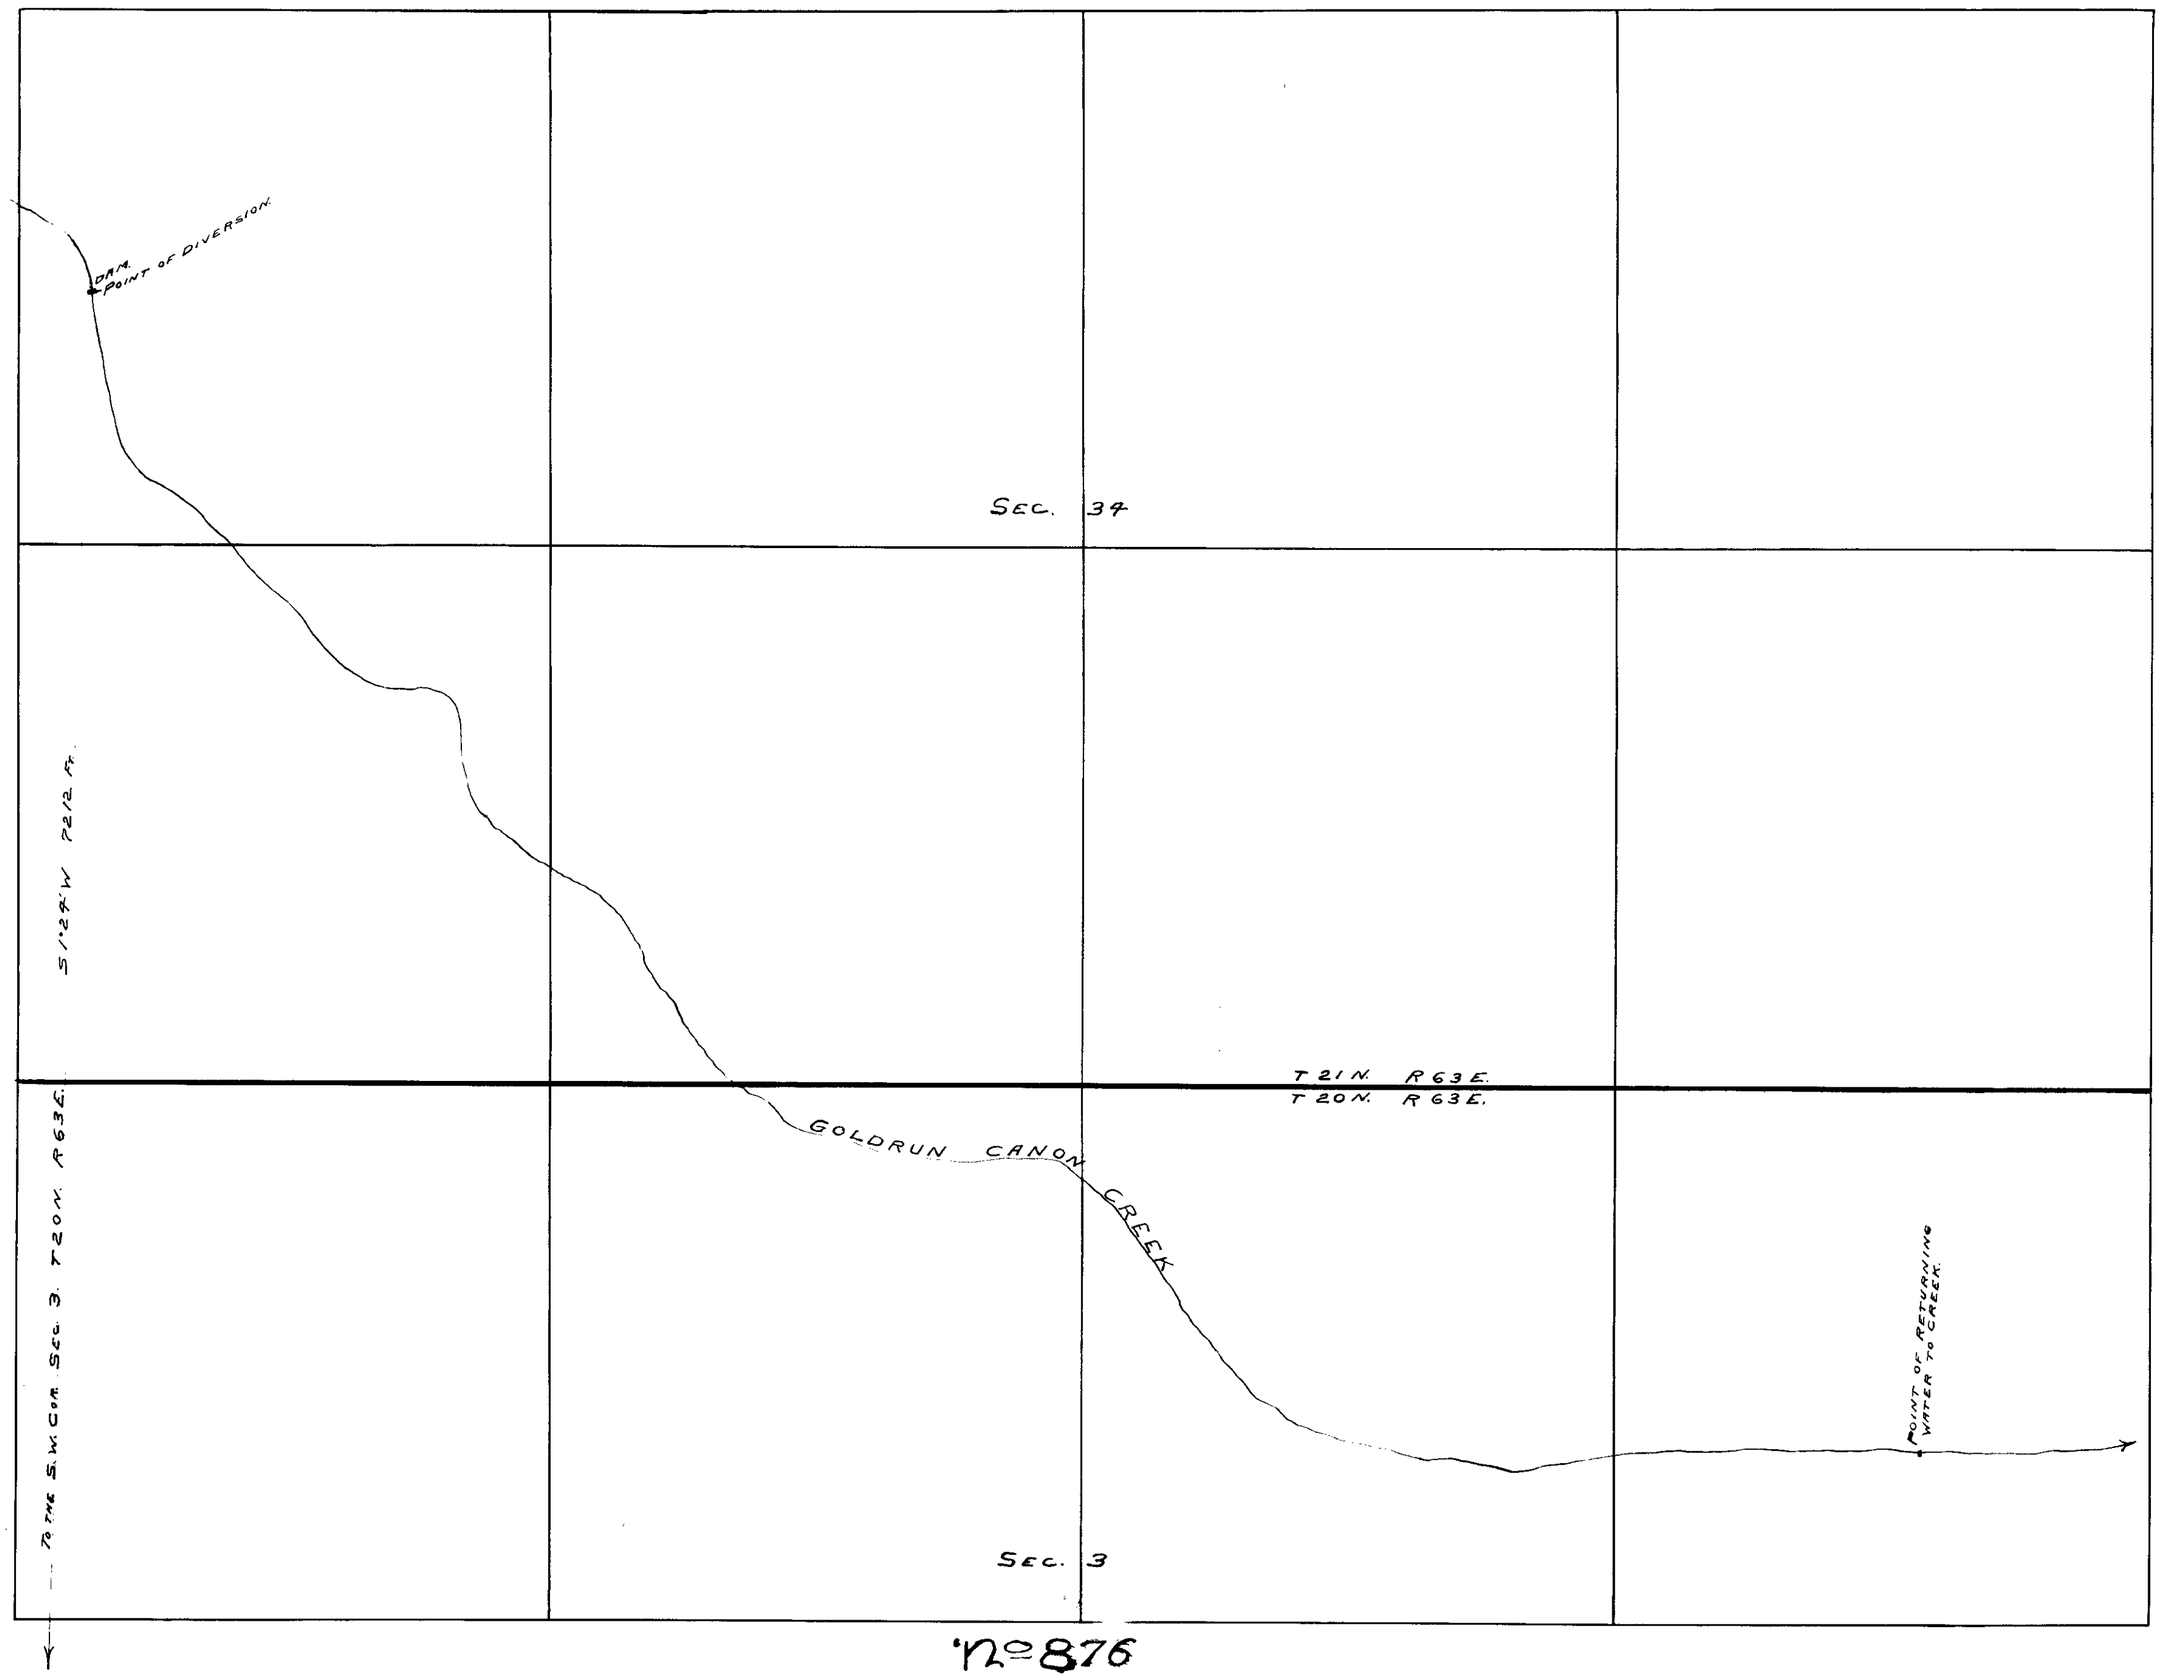

No 876

V. G. SHEPHERD'S WATER RIGHT
ON
GOLD RUN CANON CREEK
SCALE 300 Ft = 1 In.
SURVEYED NOV. 12 1908
BY ED. MILLARD AND SON

SEC.	SUBDIV.	T.P.	RANGE	ACRES	CULTURE	1ST CULT
3	W½ NE.¼	20 N.	63 E.	7.461	ALFALFA	1908

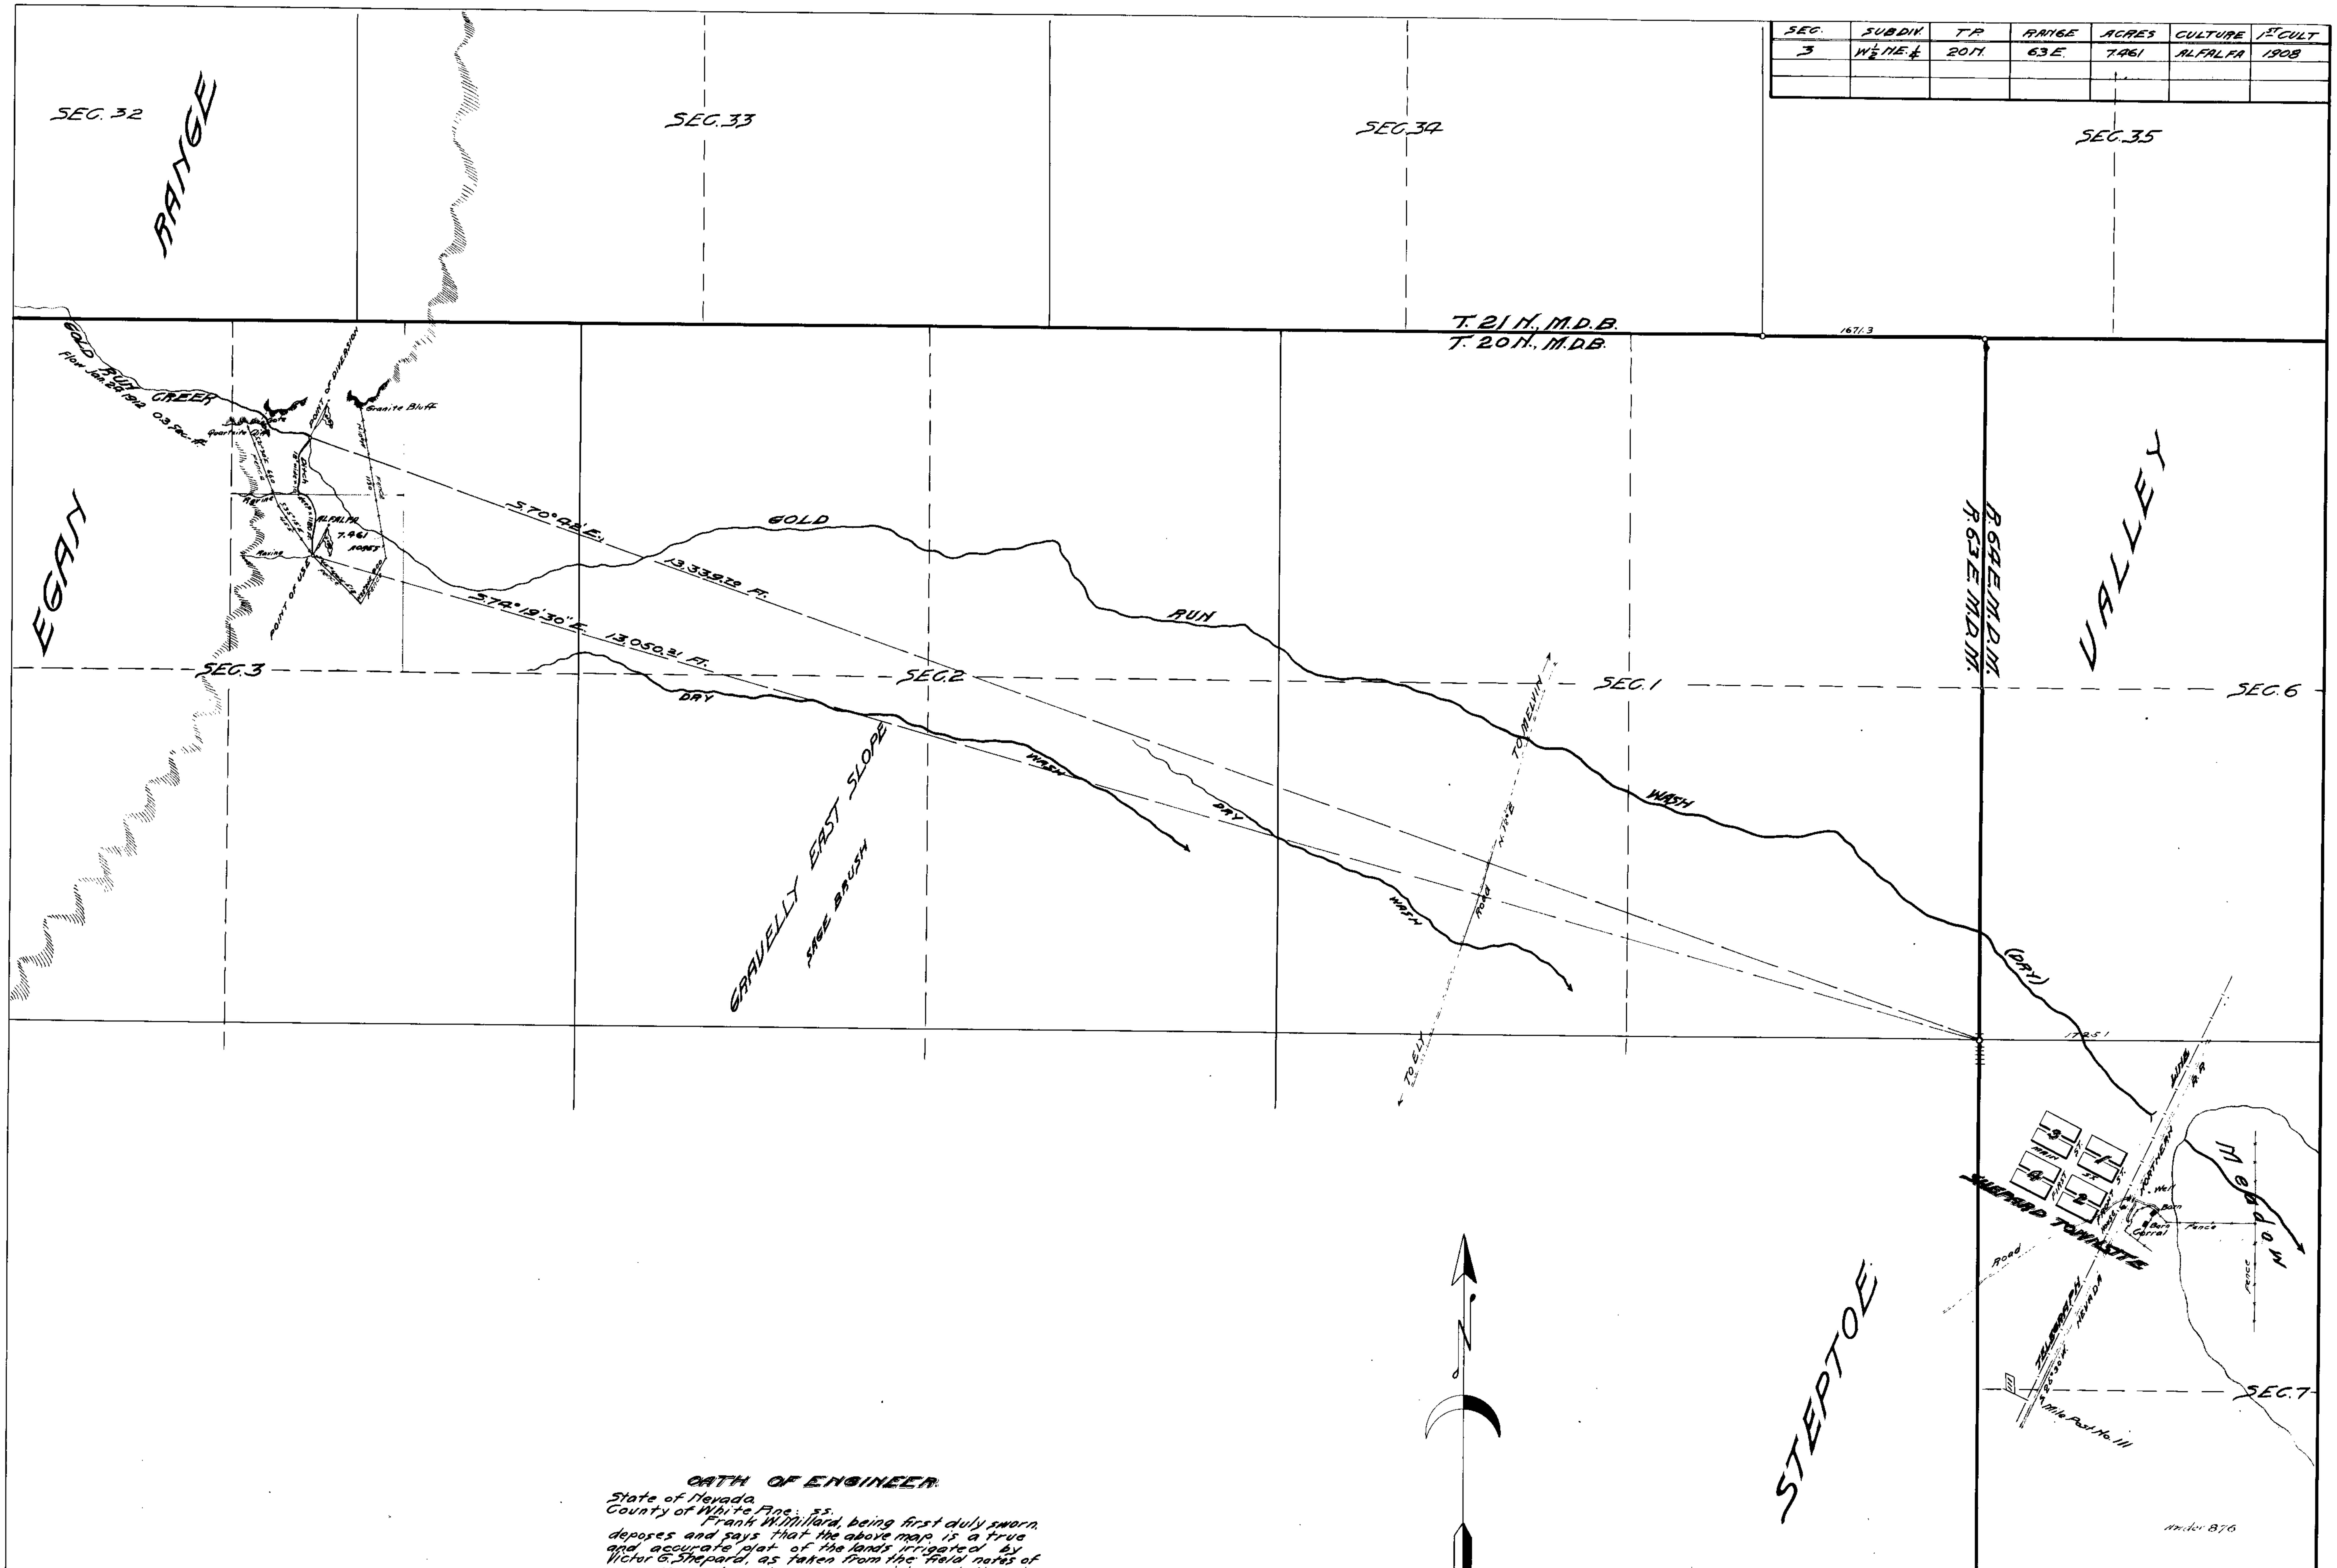

OATH OF ENGINEER

State of Nevada.
County of White Pine. ss.

Frank W. Millard, being first duly sworn, deposes and says that the above map is a true and accurate plat of the lands irrigated by Victor G. Shepard, as taken from the field notes of a survey made under my supervision and direction, completed on the 24th day of January, 1912.

That the map and survey were made at the instance of Victor G. Shepard, owner of said lands, and that it accurately represents the lands irrigated and the irrigation works described in Application No. 876, together with the location of streams and ditches in the immediate vicinity.

Frank W. Millard
Surveyor.

Subscribed and sworn to before me,
this 18th day of February, 1912.

O. McGraney
Notary Public in and for White Pine County, State of Nevada.

My Commission Expires Aug. 18, 1912.

Under 2394

MAP OF
BONEYARD-GOLDRUN DITCH
IN COMPLIANCE WITH
PERMIT NO. 876
Victor G. Shepard, Applicant.
Scale = 600
FEB. 1912