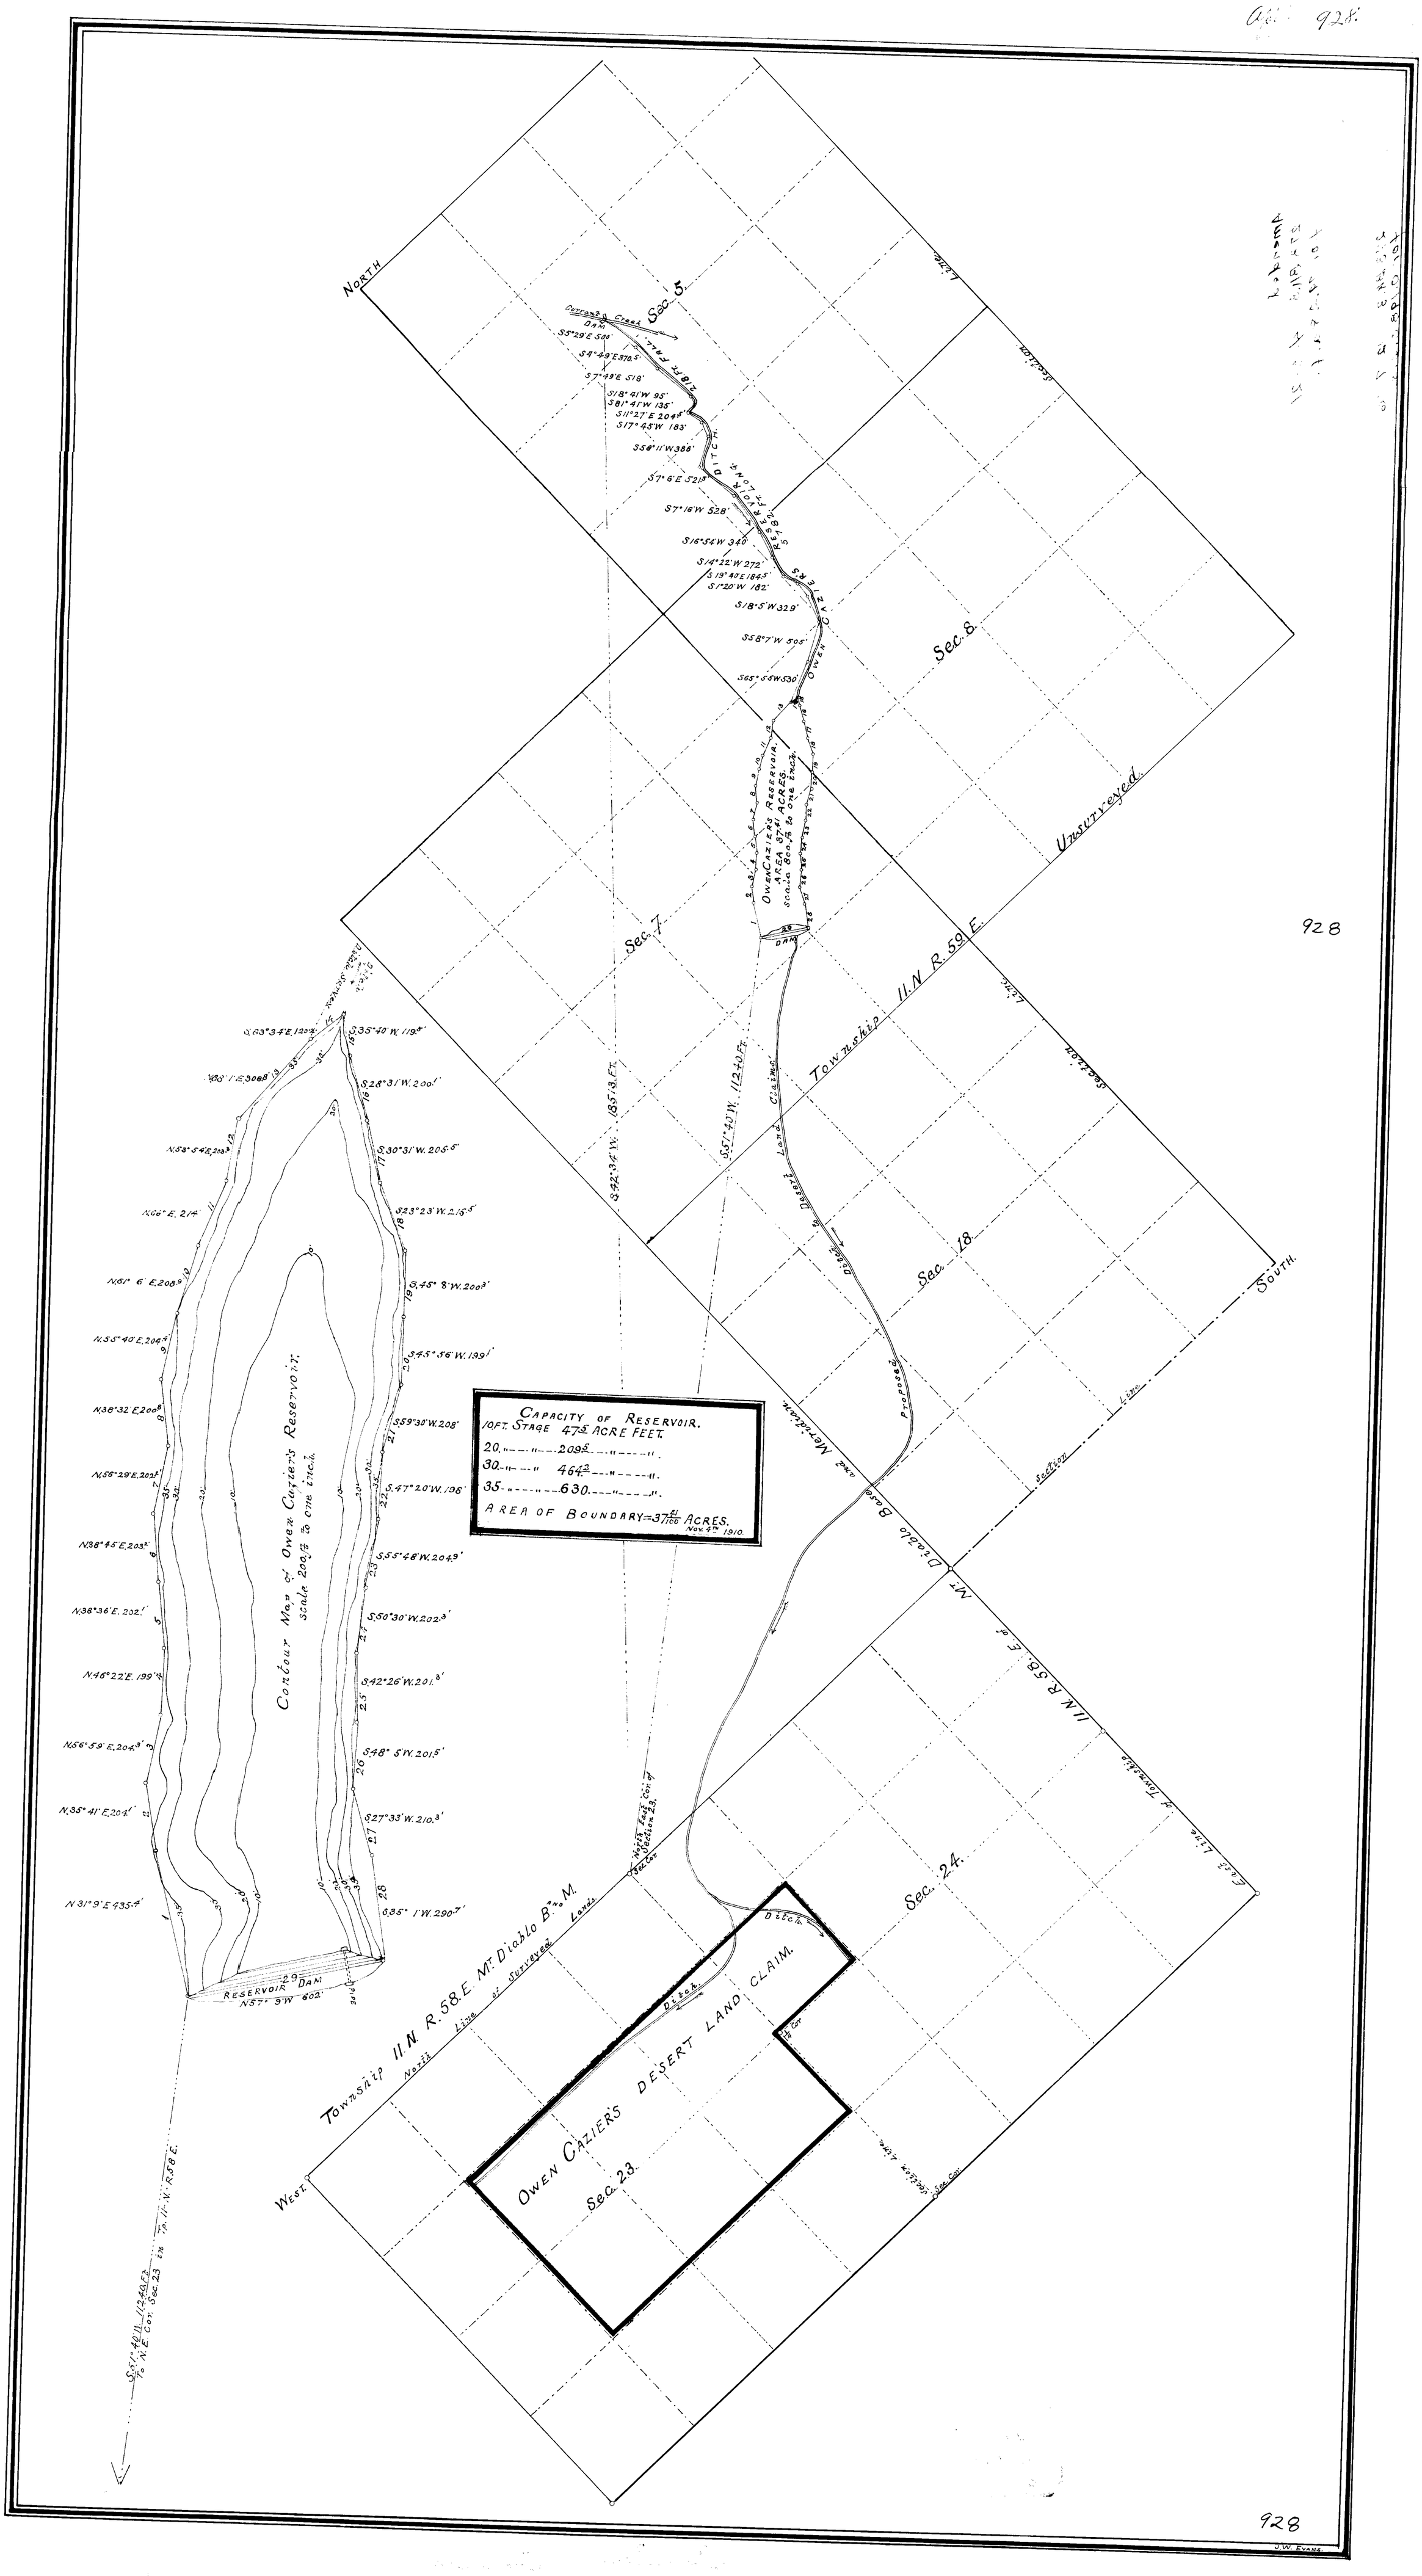

North
Sec. 5.
Sec. 8.
Sec. 7.
Sec. 18.
Sec. 24.
Sec. 23.
Unsurveyed.
Township 11 N. R. 59 E.
Mt. Diablo Base and Meridian.
Township 11 N. R. 58 E. Mt. Diablo B. and M.
Owen Cazier's Desert Land Claim.
Owen Cazier's Reservoir. Area 37.41 Acres. Scale 800 ft. to one inch.
Contour Map of Owen Cazier's Reservoir. Scale 200 ft. to one inch.
Reservoir Dam
Ditch
Proposed Ditch to Desert Land Claims
Section Line
South.
West.
Capacity of Reservoir.
10 ft. Stage 47.5 Acre Feet.
20. " " 209.5 " "
30. " " 464.2 " "
35. " " 630. " "
Area of Boundary = 37.41/100 Acres.
Nov. 4th 1910.