STATE OF NEVADA }
County of White Pine } SS.

F. W. Millard, being first duly sworn, deposes and says, that the above map, consisting of two sheets, is a true and accurate plat of the lands irrigated by JOHN A. MAGNUSON, as taken from the field notes of a survey made by me, completed on the 19th day of June - 1924.

That the map and survey were made at the instance of JOHN A. MAGNUSON, owner of said lands, and that it truly represents the irrigated lands of said JOHN A. MAGNUSON.

F. W. Millard
Surveyor.

Subscribed and sworn to before me
this 21st day of June - 1924.

J. M. Lockhart
Notary Public in and for White Pine County, Nevada.

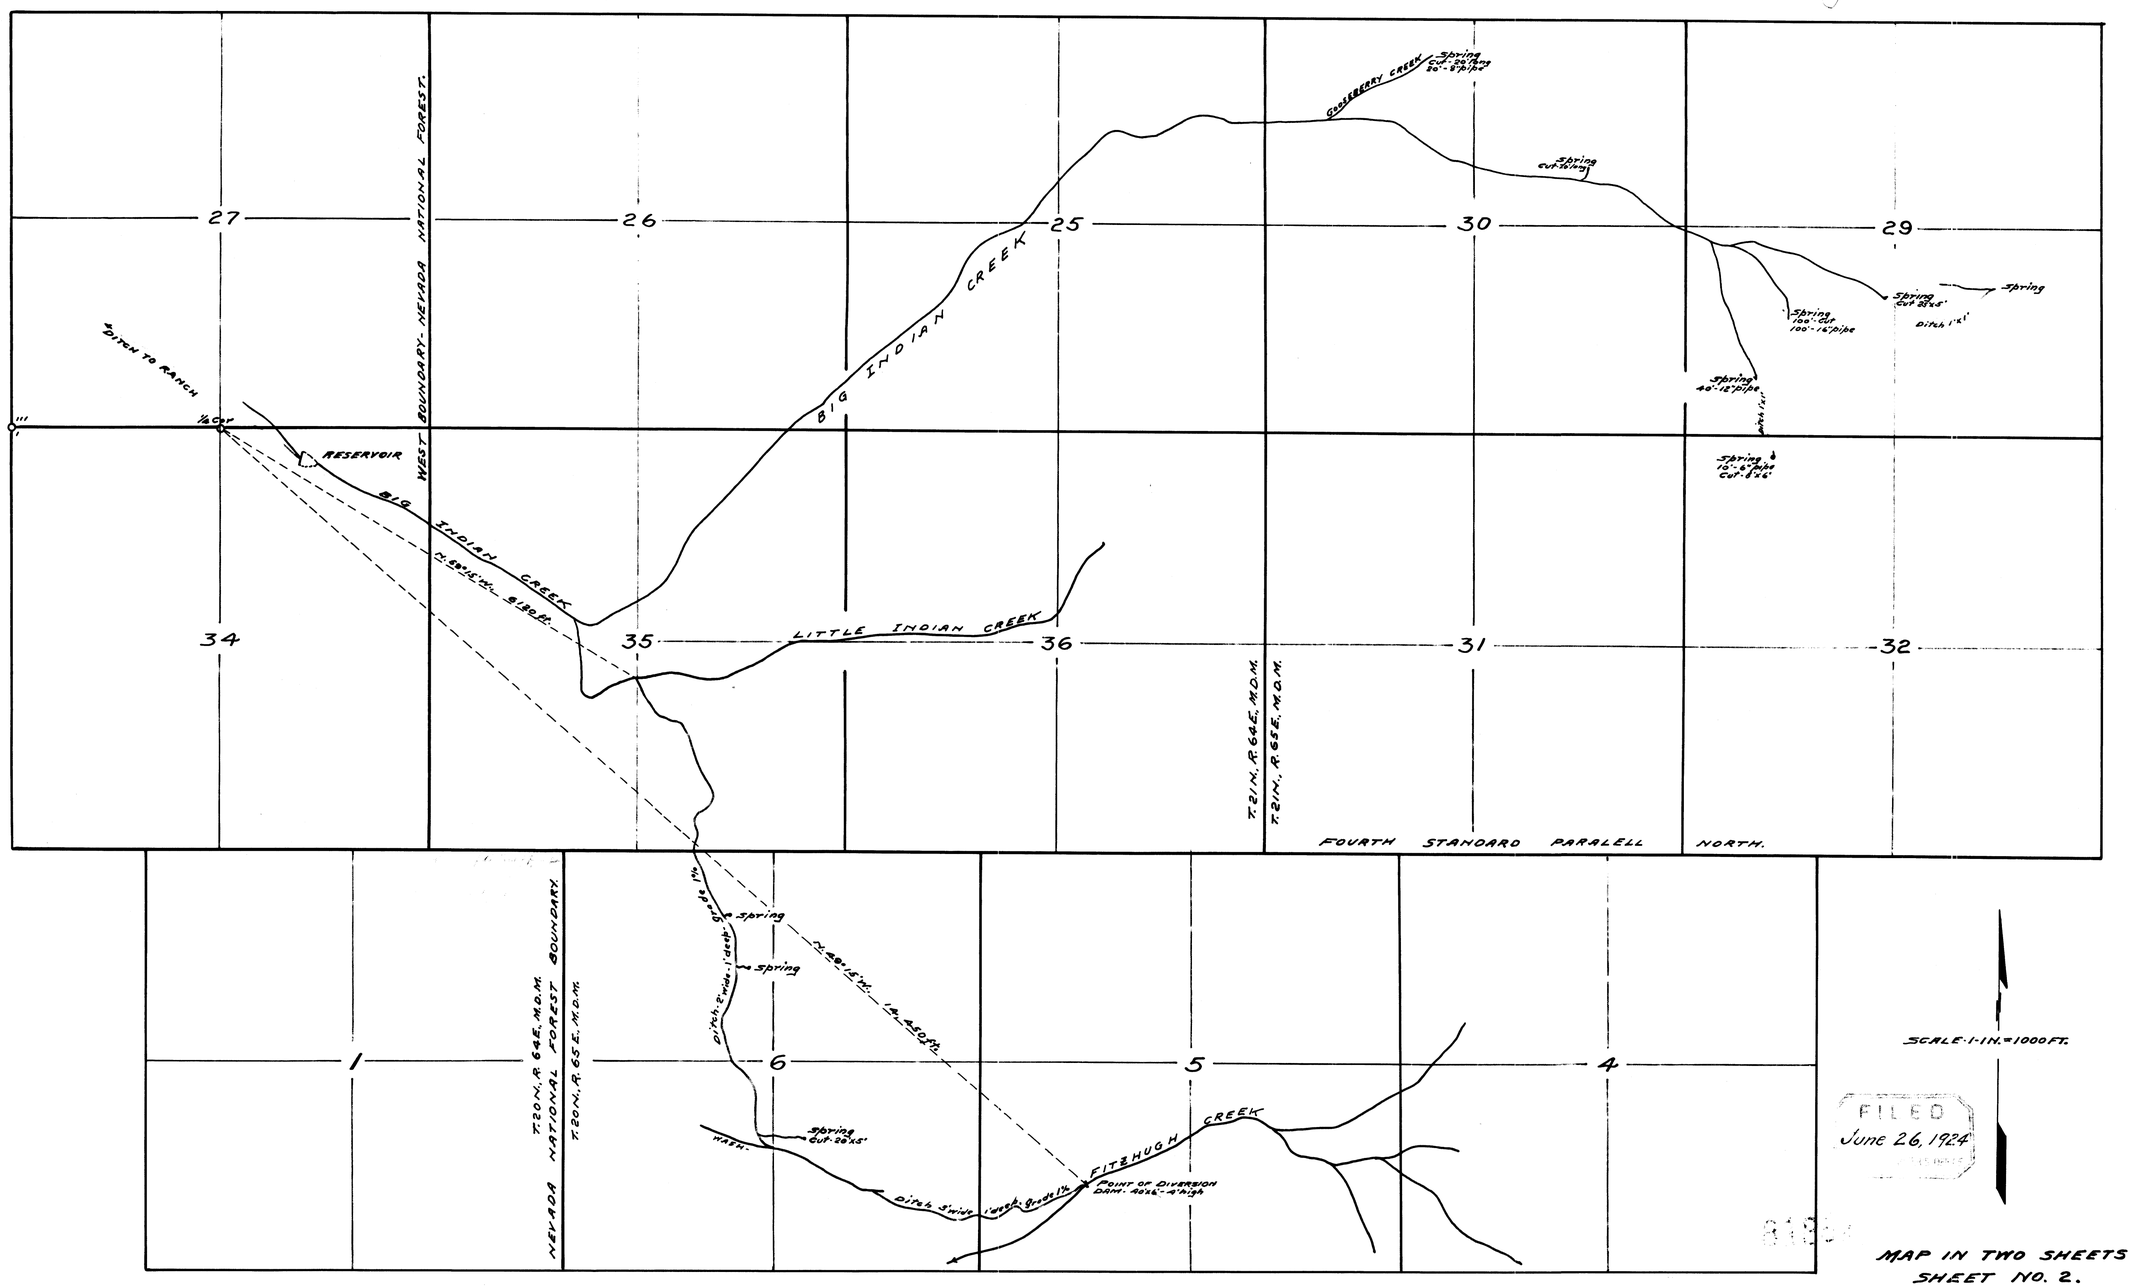

FILED
June 26, 1924

MAP IN TWO SHEETS
SHEET NO. 2.
SHOWING SOURCE OF WATER
USED FOR IRRIGATION - BY.
JOHN A. MAGNUSON
PERMIT NO'S. 321 & 935 (S)
SURVEYED - JUNE - 16-19 - 1924.
BY - ED. MILLARD & SON.
ELY, NEVADA.

Place in files under 321-(935)-(Sheet 2)

85642 81867