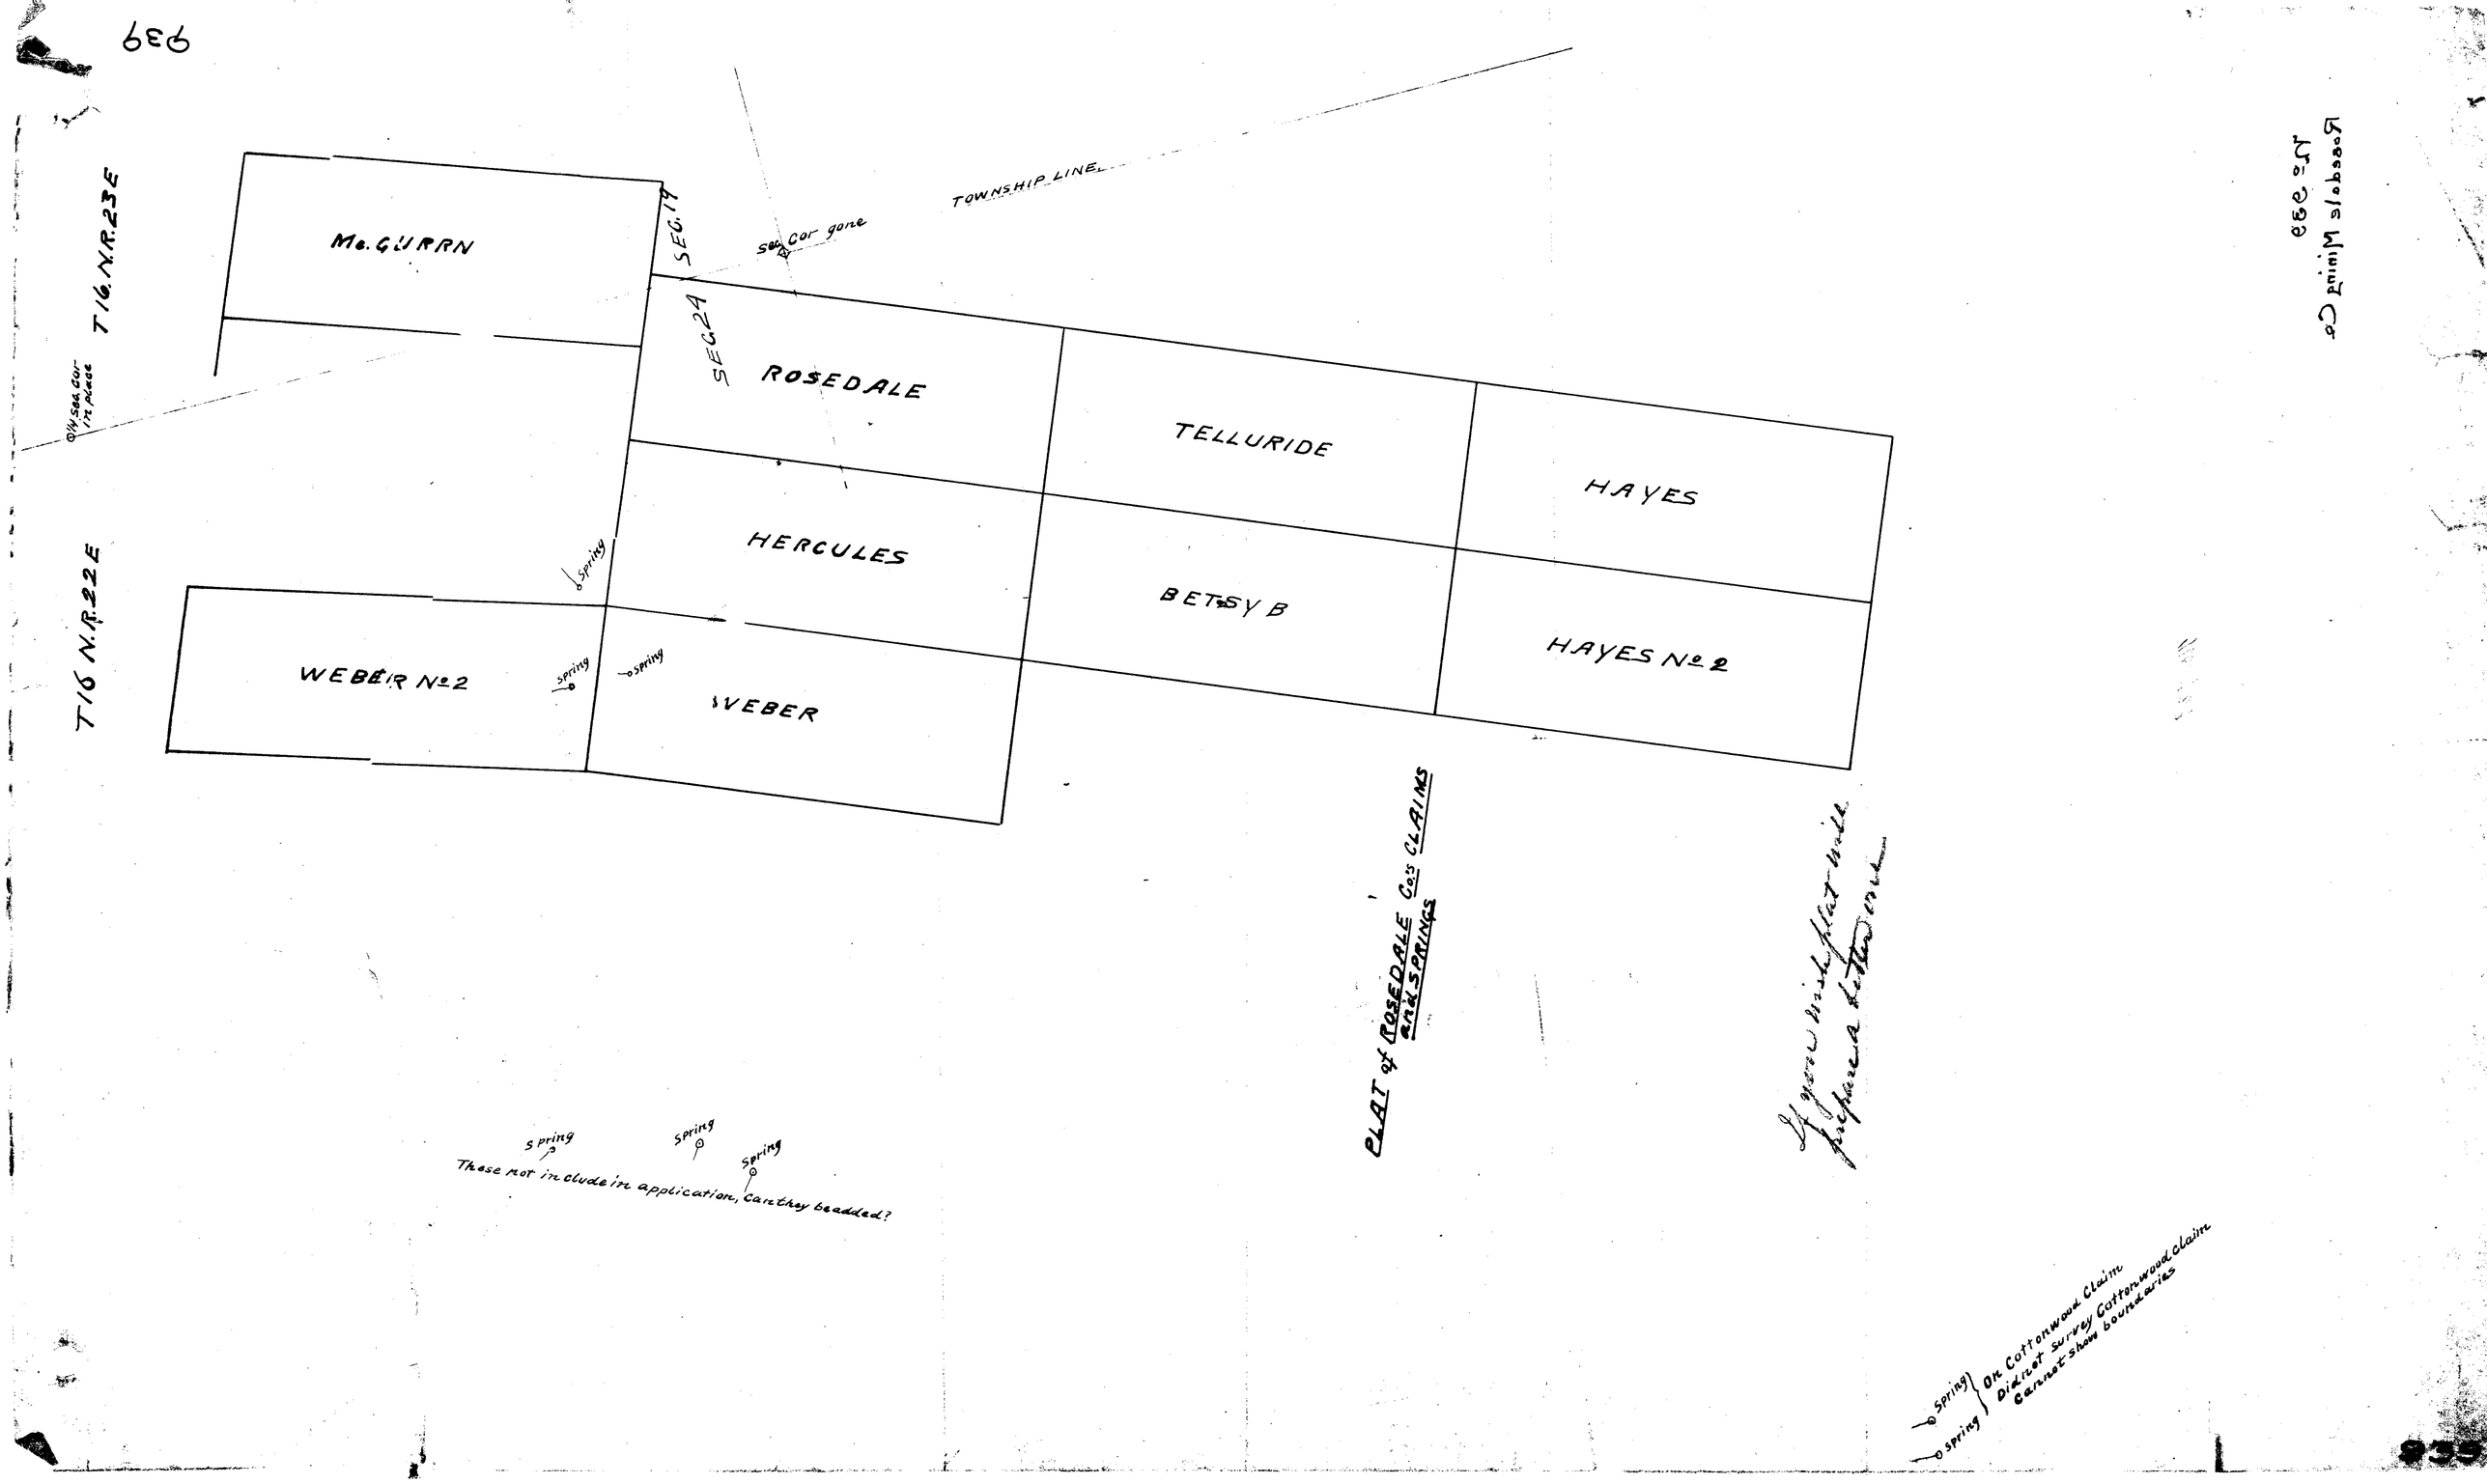

T16 N.R.23E
T16 N.R.22E
Mc. GURRN
SEC. 19
SEC. 24
Sec. Cor gone
TOWNSHIP LINE
ROSEDALE
TELLURIDE
HAYES
HERCULES
BETSY B
HAYES No 2
WEBER No 2
WEBER
spring
spring
spring
spring
spring
spring
PLAT of ROSEDALE Co's CLAIMS and SPRINGS
If you wish plat will prepare a letter one
These not include in application, can they be added?
spring
spring
On Cottonwood Claim
Did not survey Cottonwood claim
Cannot show boundaries

939

# PLAT
## SHOWING LOCATION of SPRINGS
## CLAIMED BY
## ROSEDALE MINING COMPANY,
## SITUATED in LYON Co. NEV.

Scale 300 ft = 1 inch

No. 939.

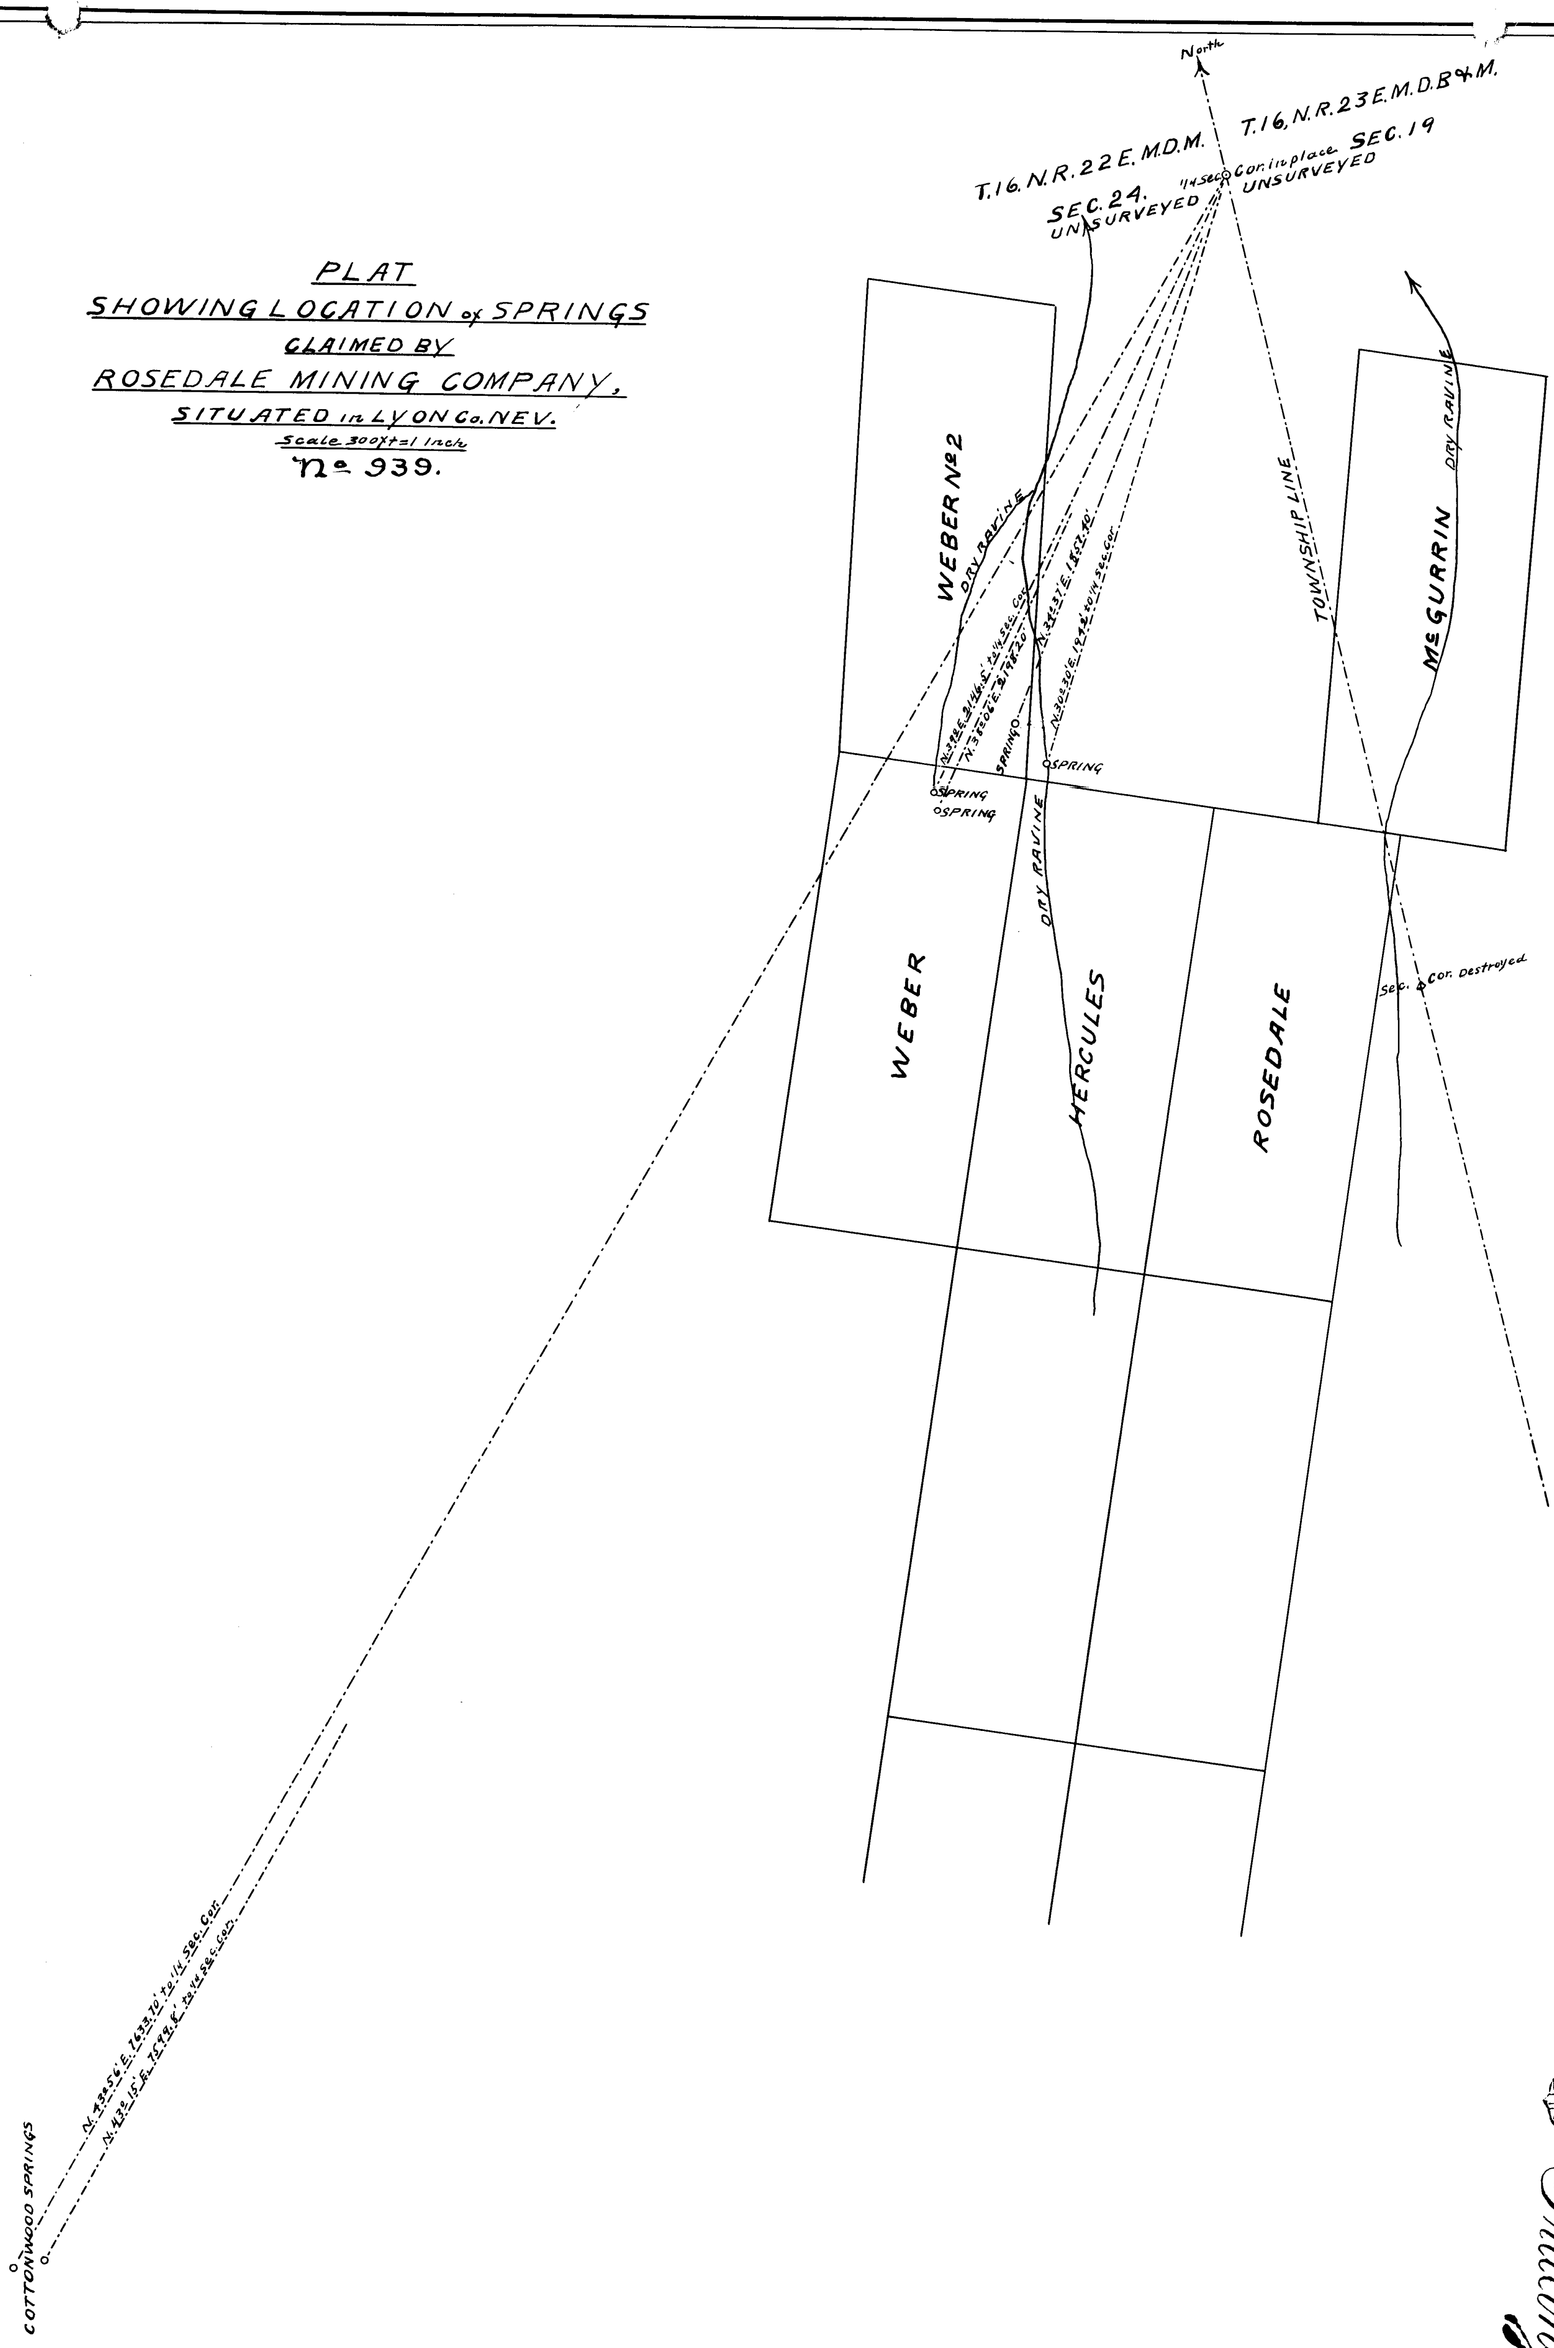


Rosedale Min Co. No 939.

GREAT BRITAIN

Imperial Drawing Office

939