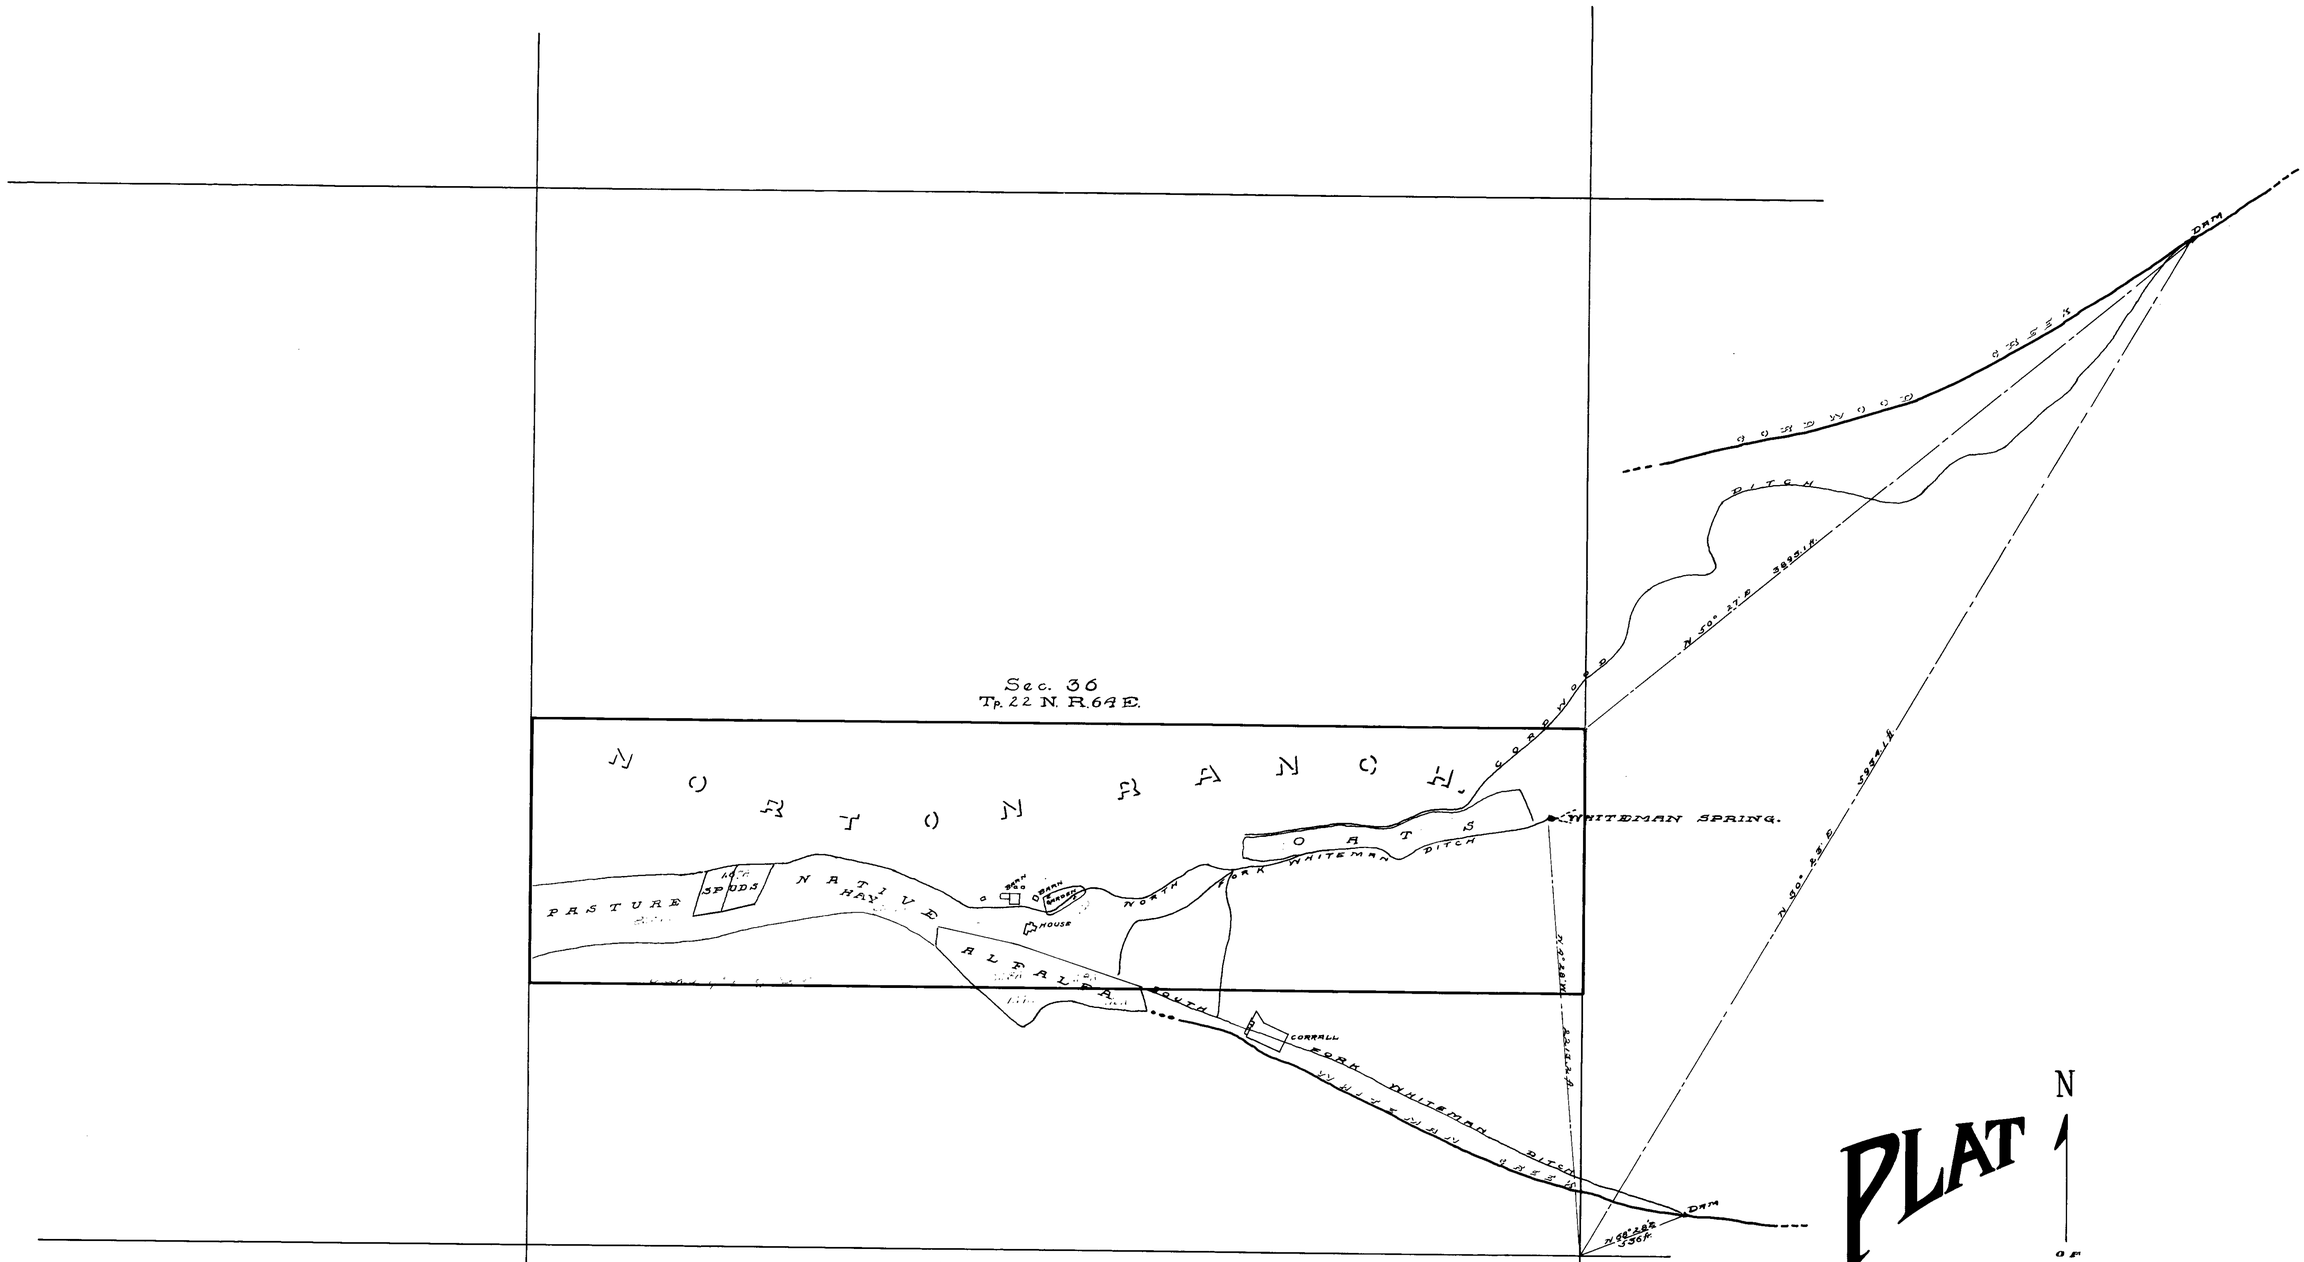

PLAT

OF

CORDWOOD & WHITEMAN CREEKS, DITCHES ETC.

APPLICATION #952

THOMAS F. NORTON.

Scale 400 Ft. = 1 In.

John H. Watson E.M.

State of Nevada.
County of White Pine. } ss.

I, John H. Watson, being first duly sworn, deposes and says that the above map is a true and accurate plat of the lands irrigated by Cordwood and Whiteman Creeks as taken from the field notes of a survey made by me and completed on the 17th day of June, 1912.

That the map and survey were made at the instance of Thomas F. Norton, owner of said lands, and that it truly represents the irrigated lands of said Thomas F. Norton.

John H. Watson
Surveyor

Subscribed and sworn to by me this 21st day of January 1913

Thos. A. Walker
Notary Public, in and for White Pine County, Nevada.

127-BK3 5-26-13.
for 0.262 c.f.s.

952