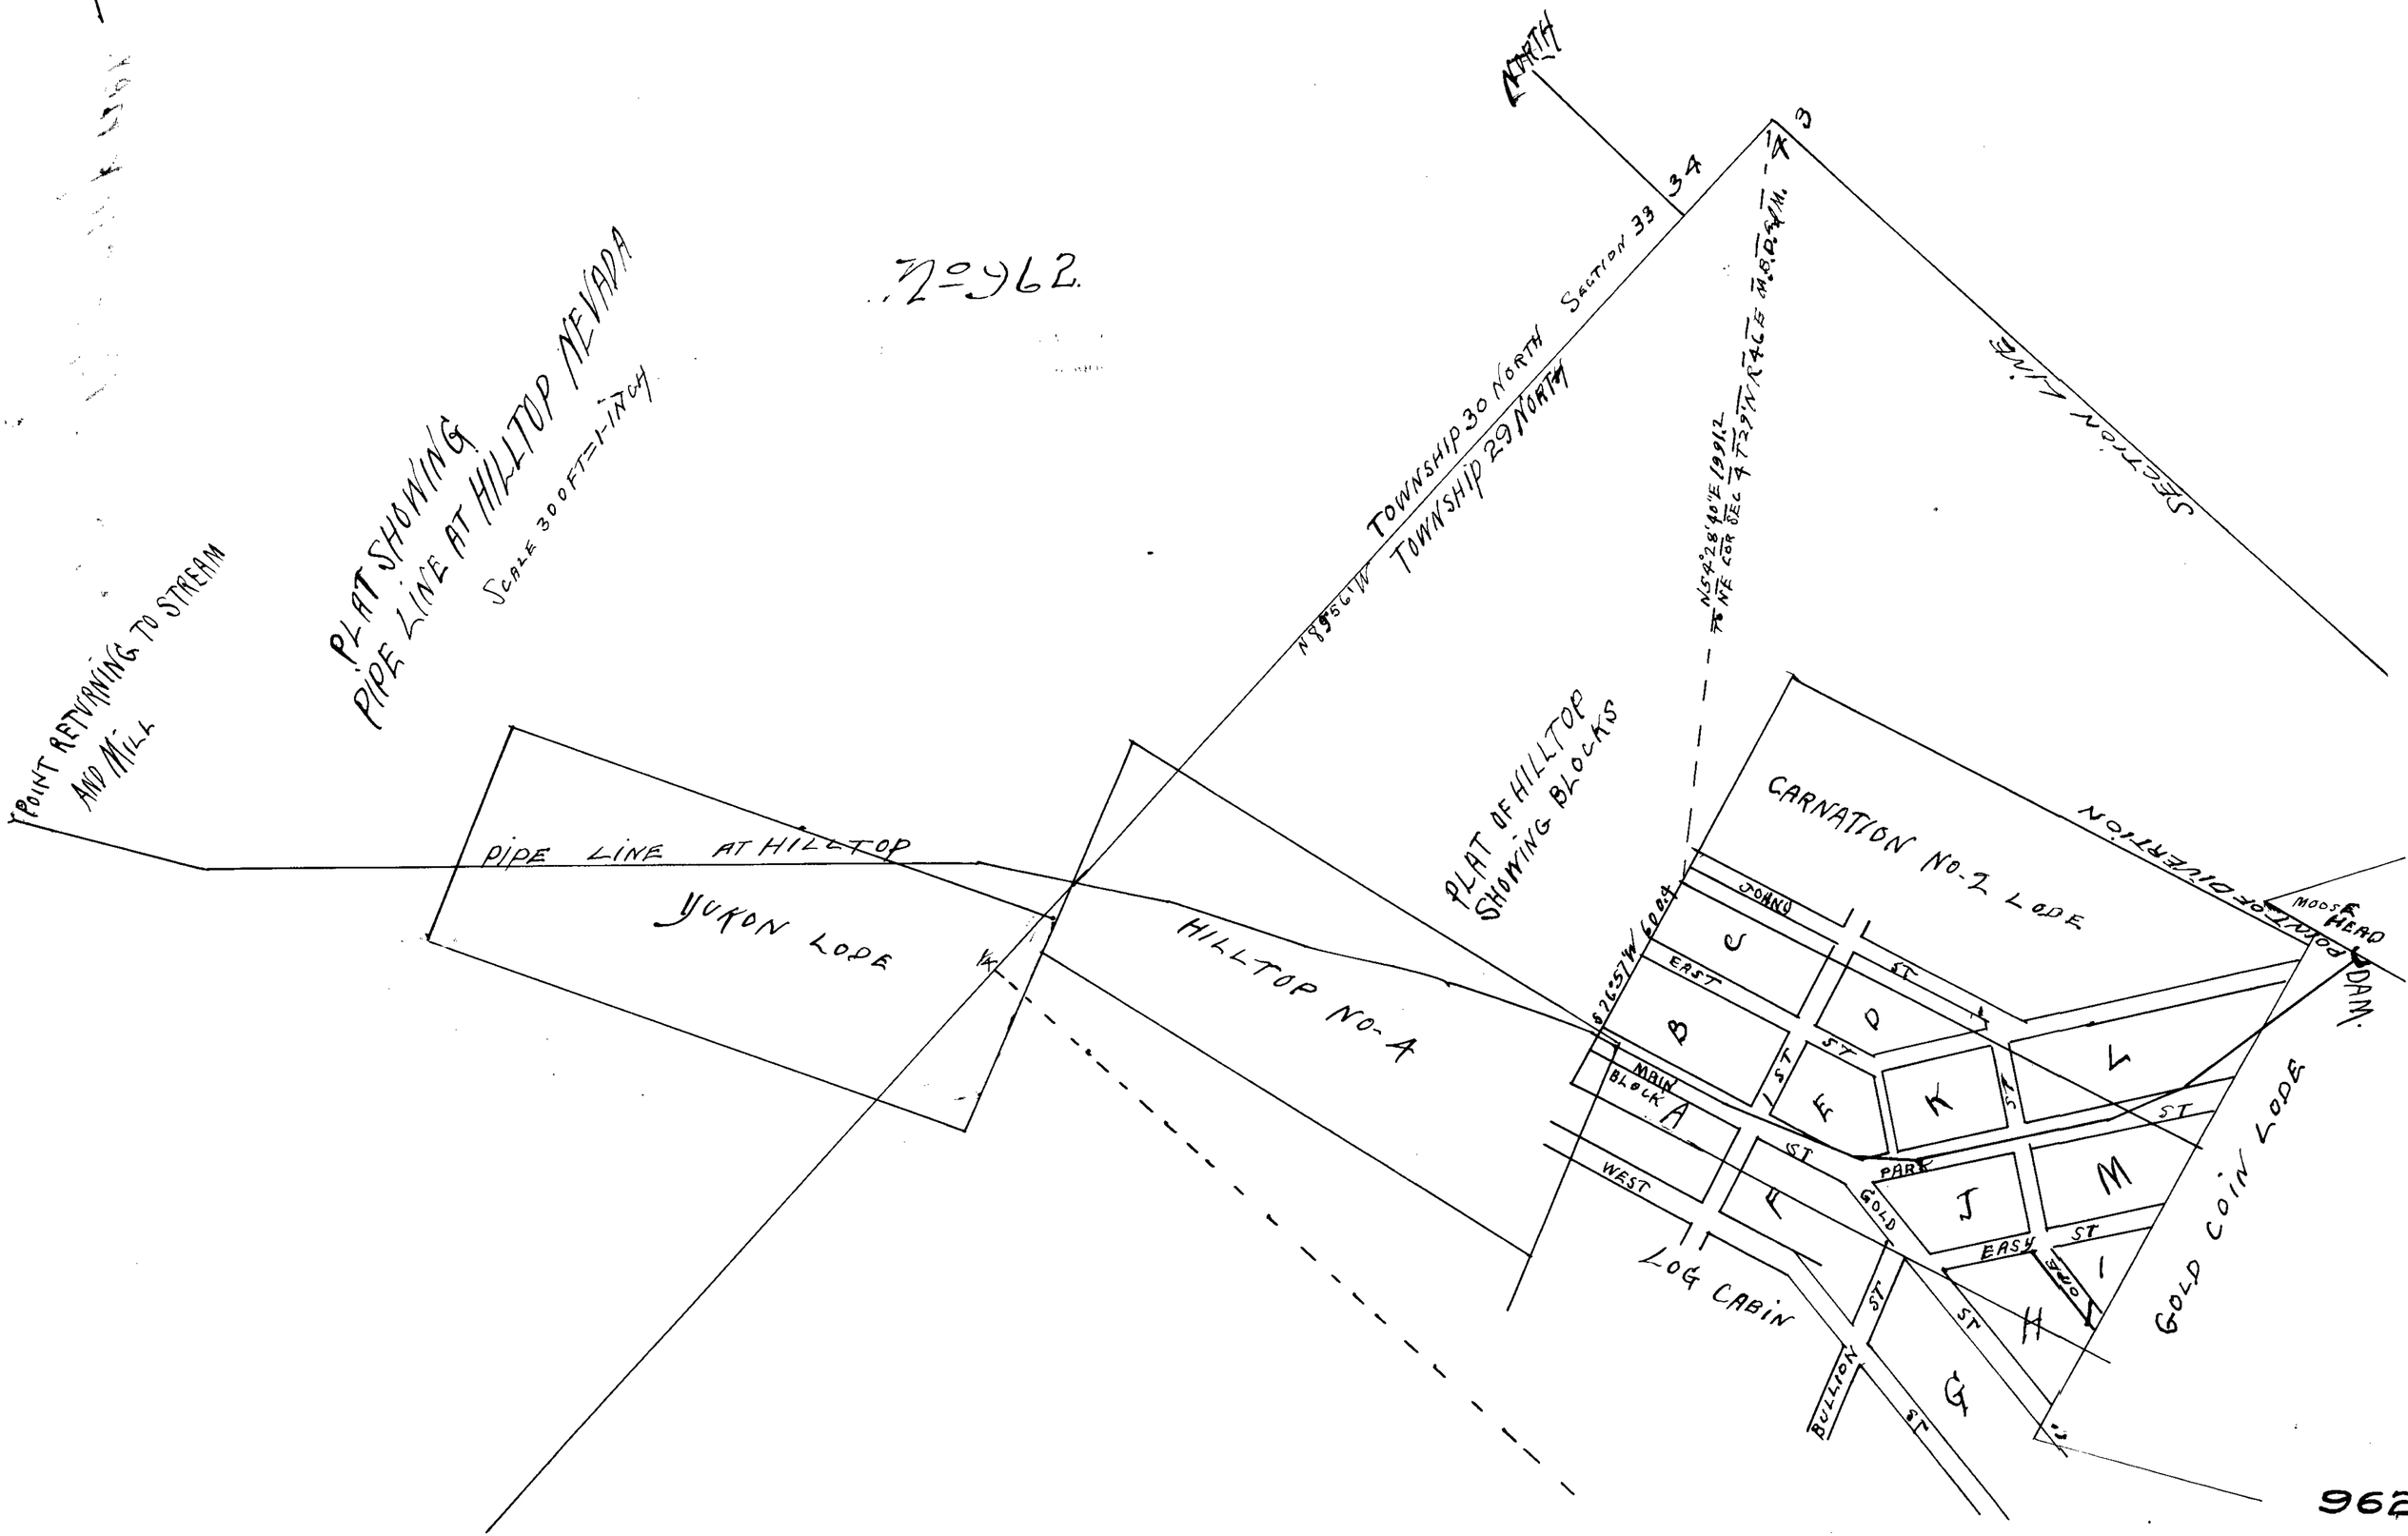

No 962.
PLAT SHOWING PIPE LINE AT HILLTOP NEVADA
SCALE 300 FT = 1 INCH
POINT RETURNING TO STREAM AND MILL
PIPE LINE AT HILLTOP
YUKON LODE
HILLTOP NO-4
PLAT OF HILLTOP SHOWING BLOCKS
TOWNSHIP 30 NORTH
TOWNSHIP 29 NORTH
SECTION 33
34
3
NORTH
SECTION LINE
CARNATION NO-2 LODE
POINT OF DIVERTION
MOOSE HEAD
DAM
GOLD COIN LODE
LOG CABIN
JOHNS
EAST
ST
MAIN BLOCK
WEST
PARK
GOLD
EASY
BULLION
A
B
C
D
E
F
G
H
I
J
K
L
M
962