PACIFIC RECLAMATION COMPANY

AMENDED MAP SHOWING

RESERVOIR AND CANAL LINES

ALSO

STATE LAND SELECTIONS

SCALE: 1 IN. = 2000 ft. MAY 1st, 1910
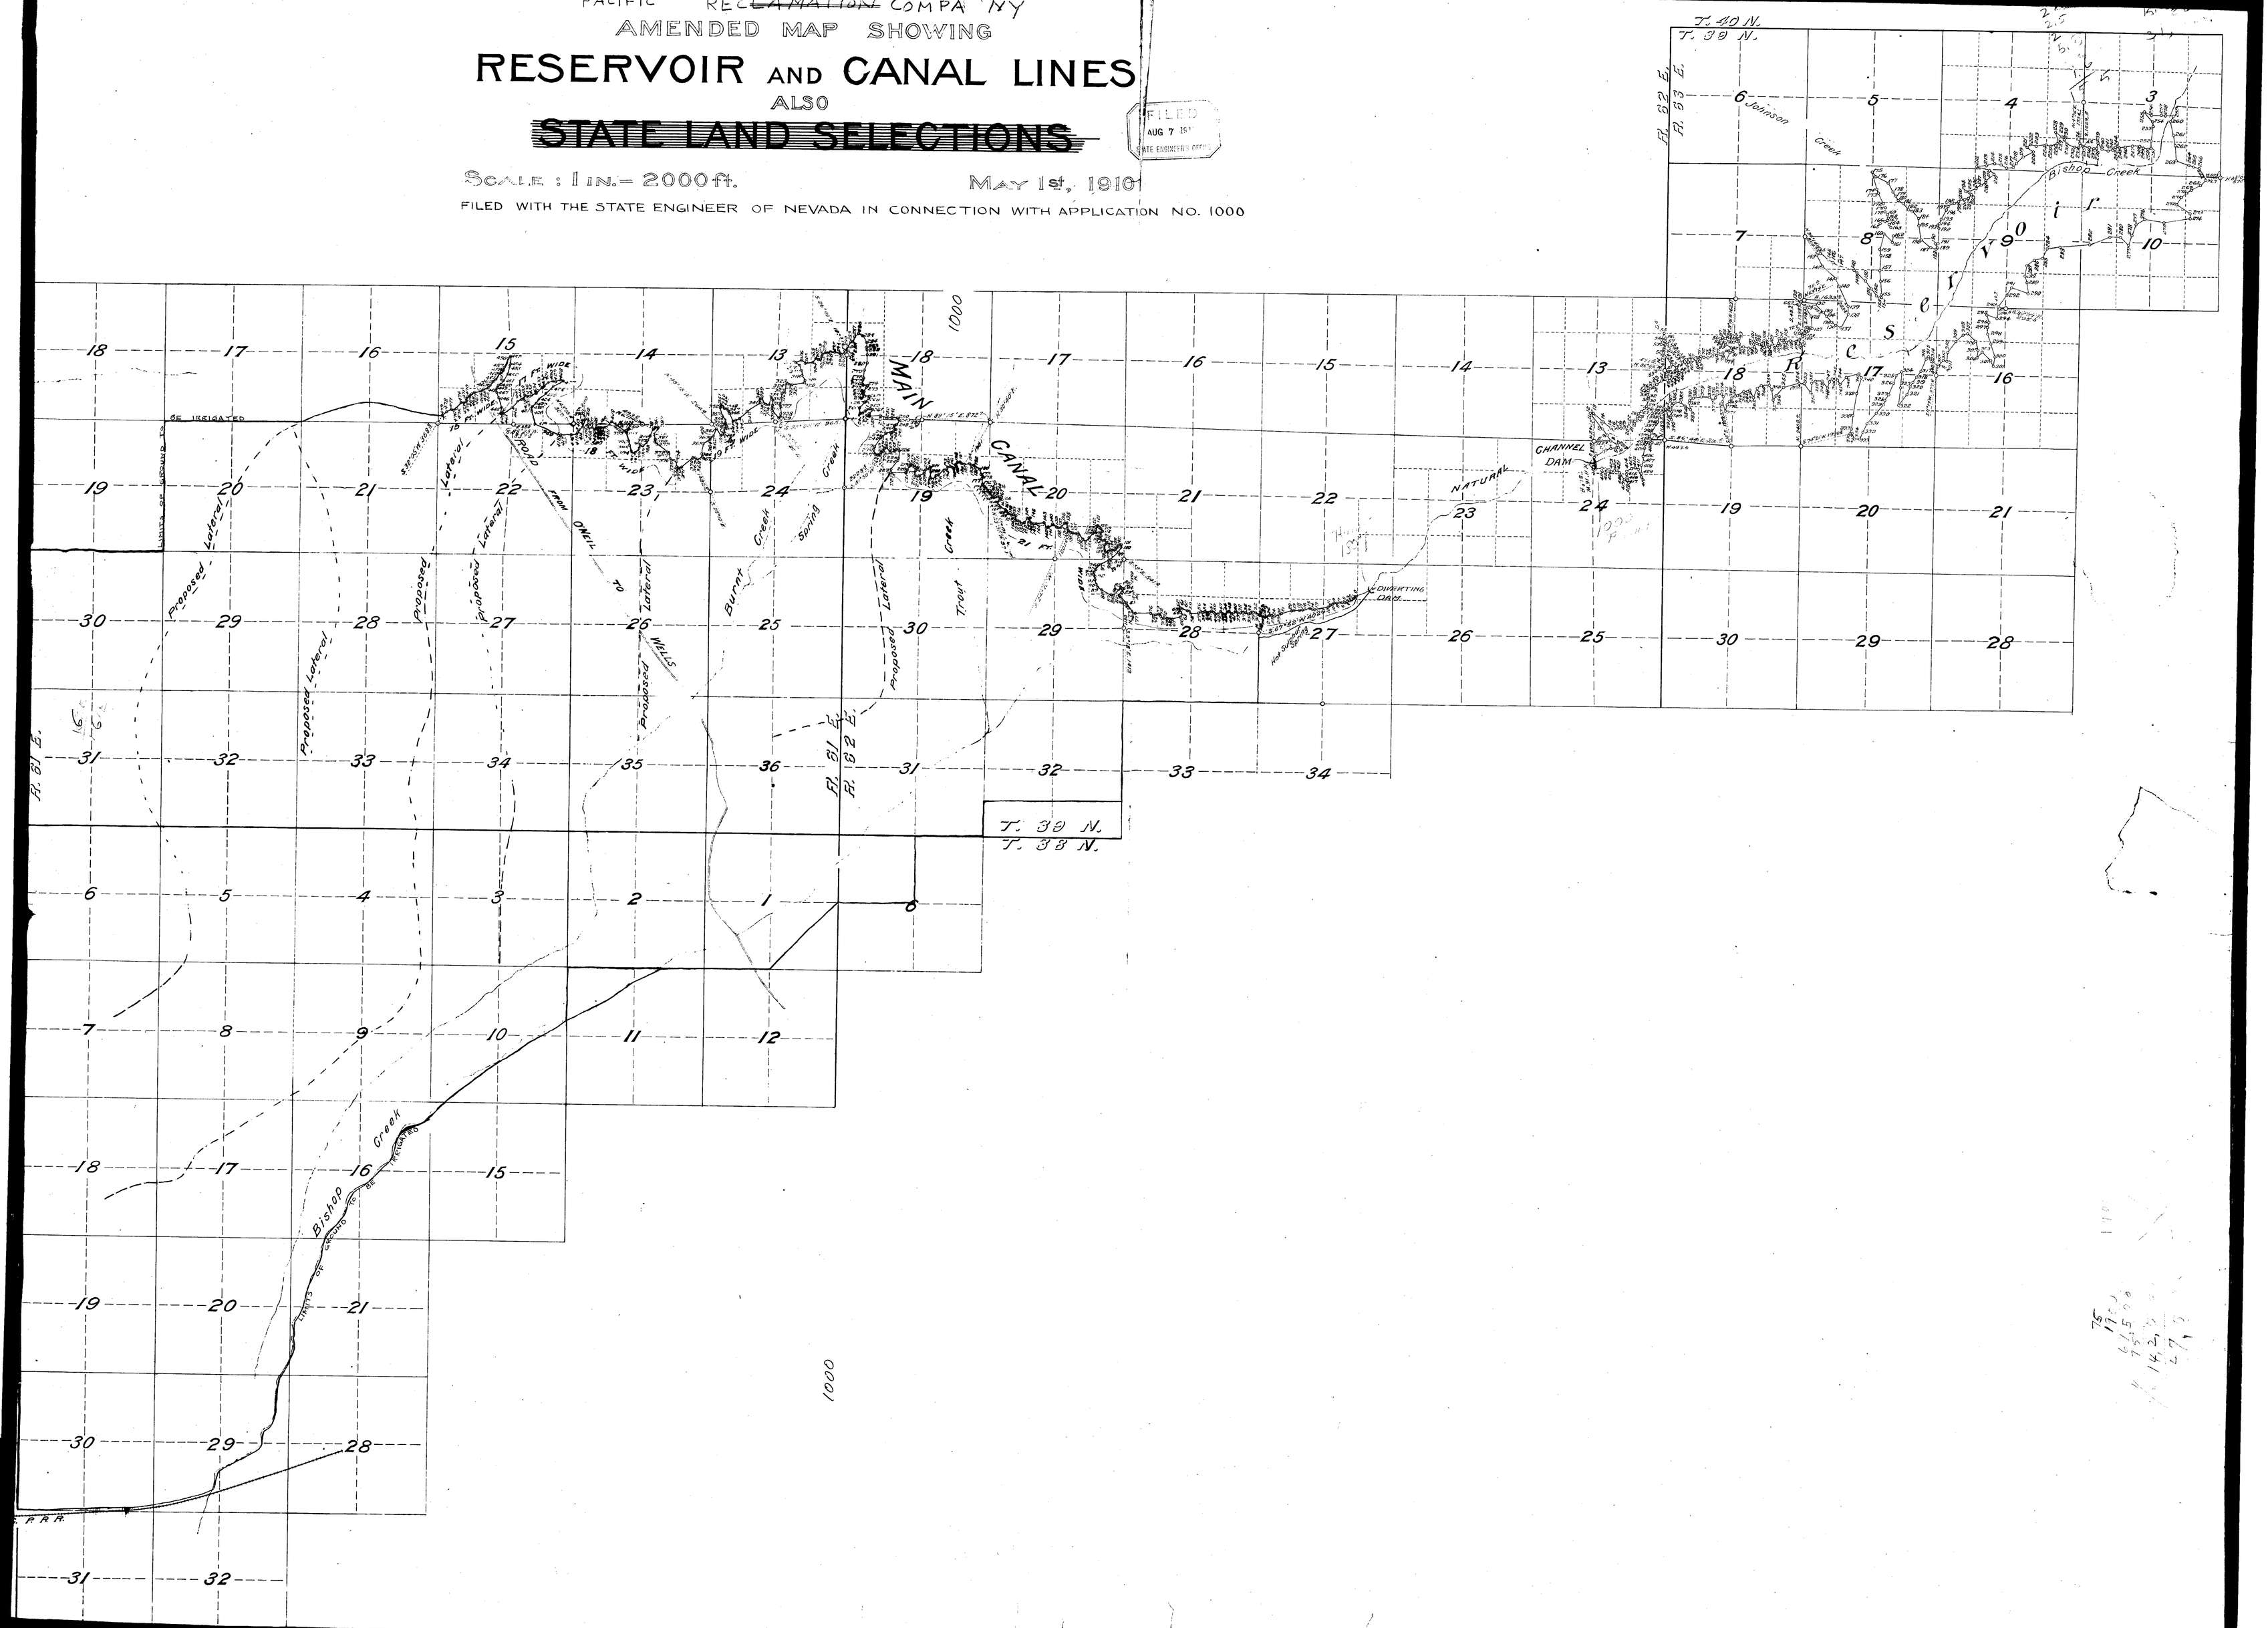
FILED WITH THE STATE ENGINEER OF NEVADA IN CONNECTION WITH APPLICATION NO. 1000