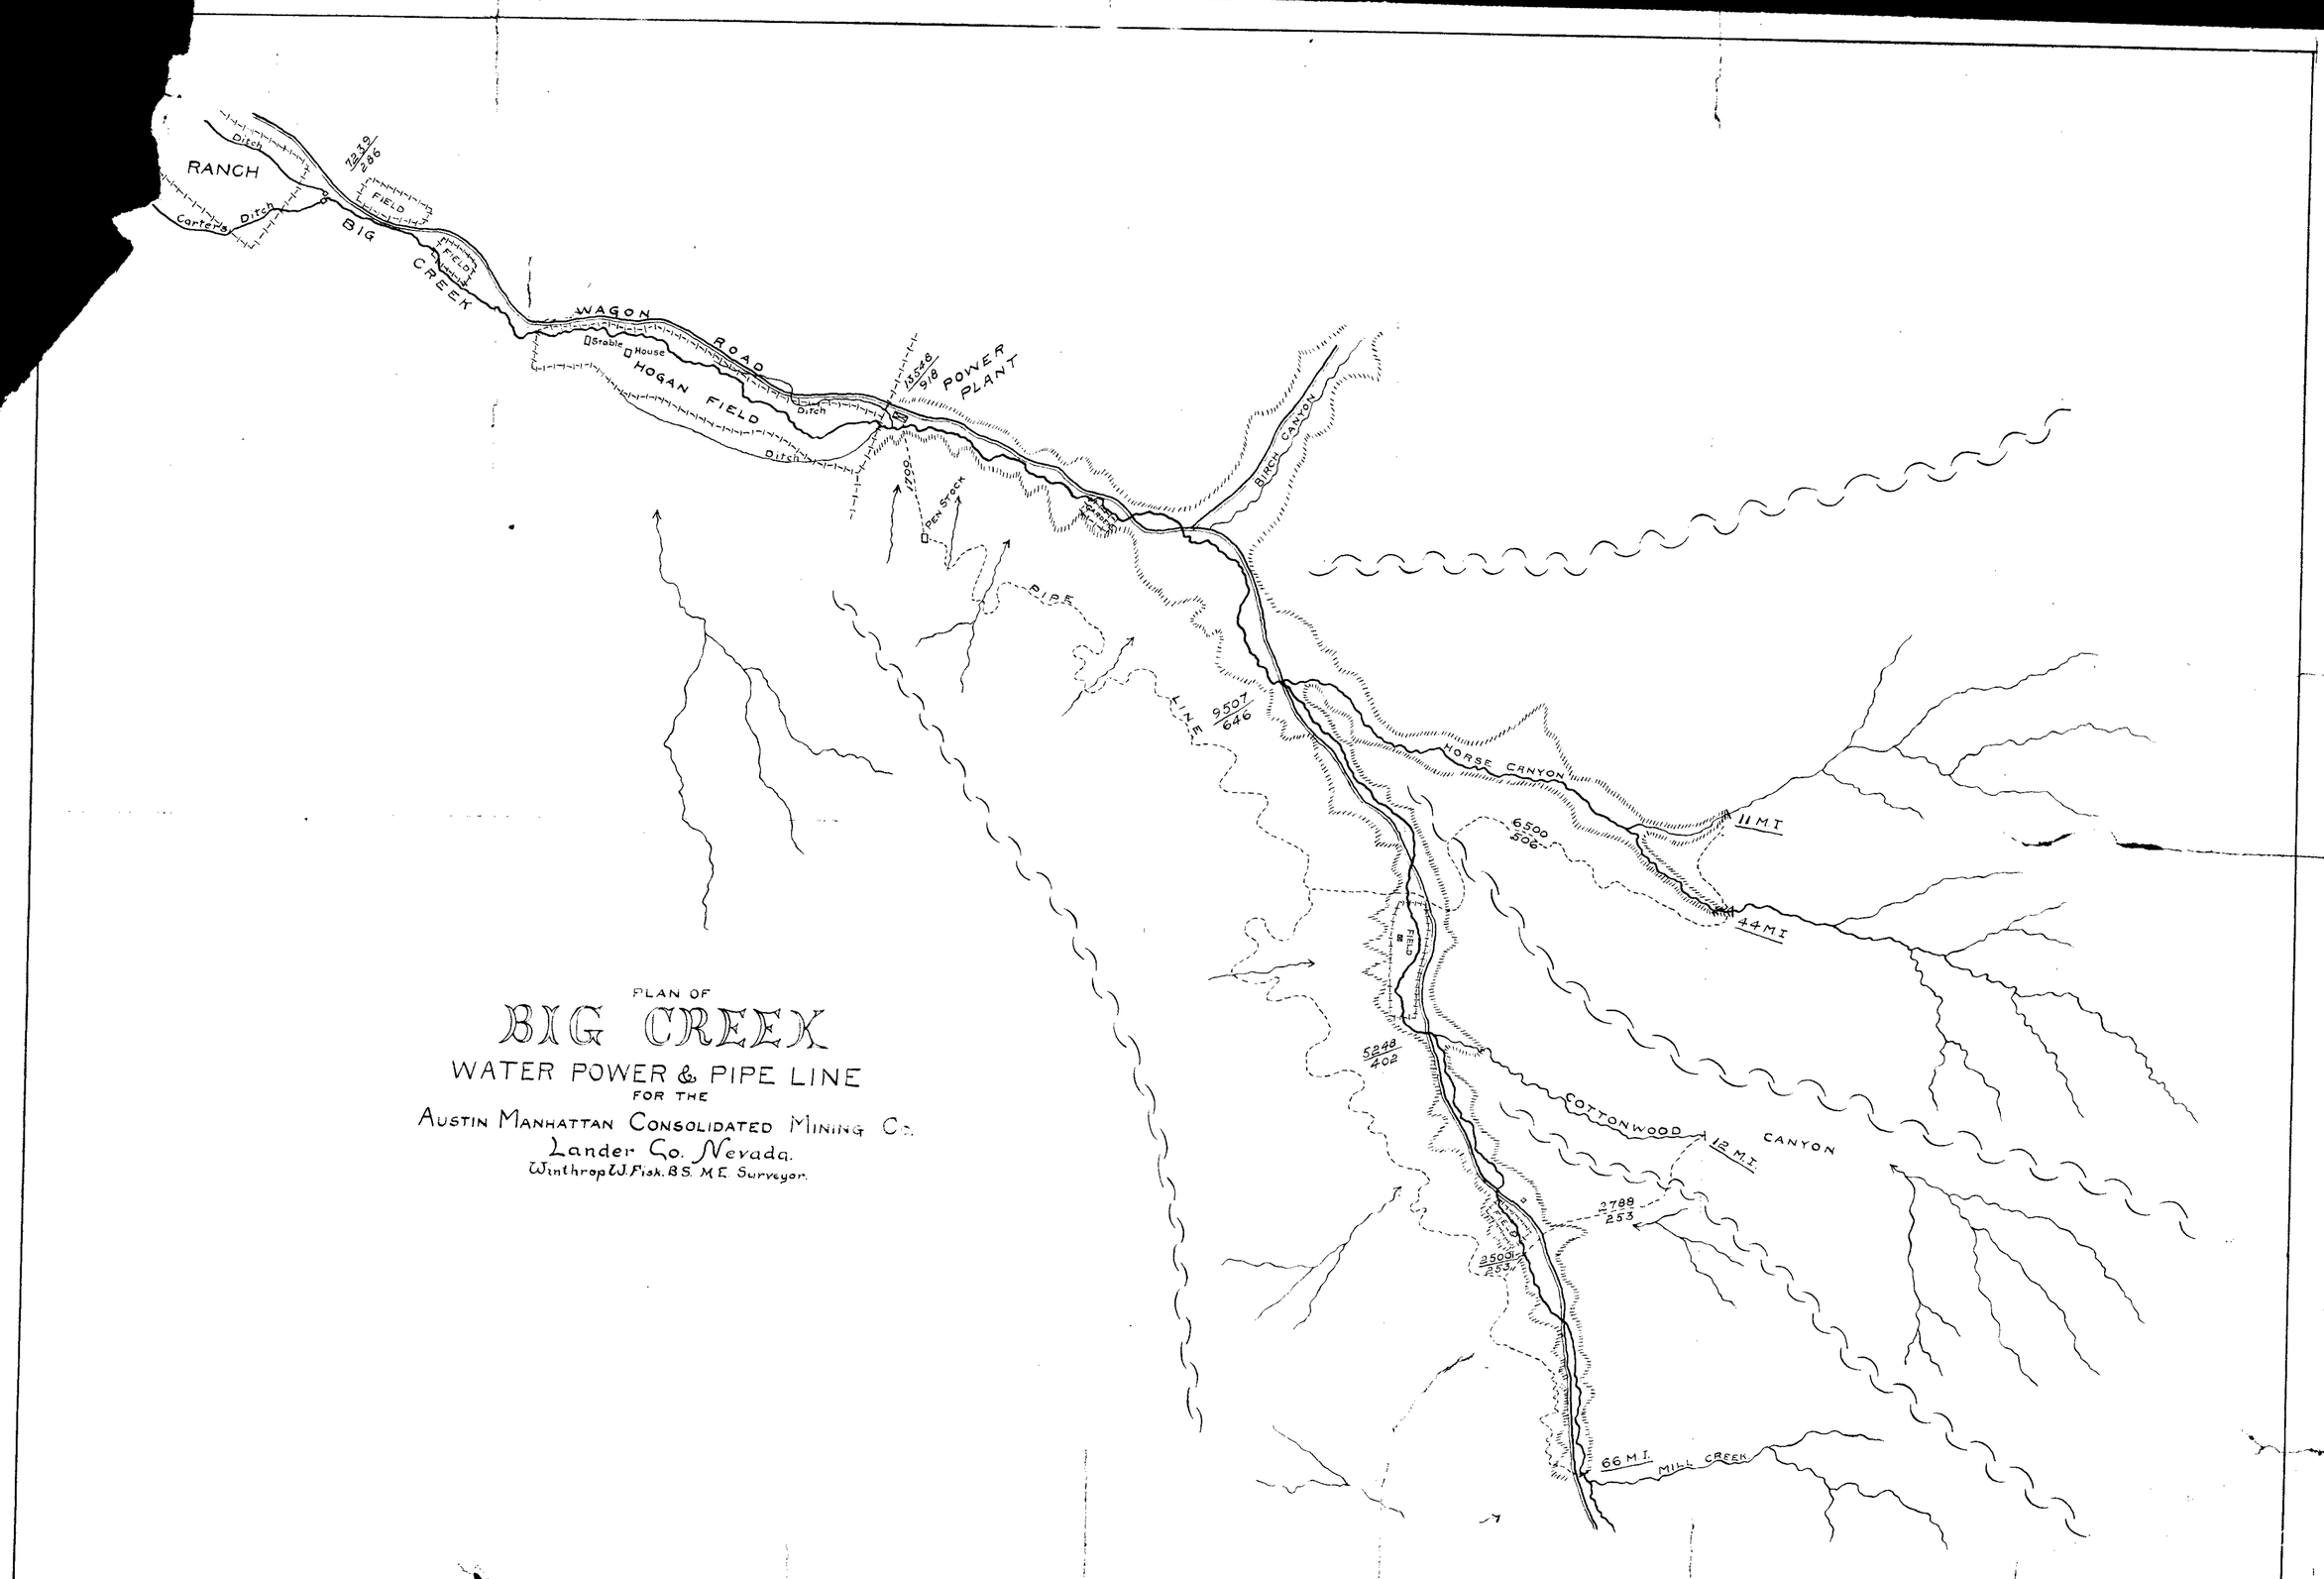

PLAN OF

BIG CREEK

WATER POWER & PIPE LINE

FOR THE

AUSTIN MANHATTAN CONSOLIDATED MINING CO.

Lander Co. Nevada.

Winthrop W. Fisk. B.S. M.E. Surveyor.

1008