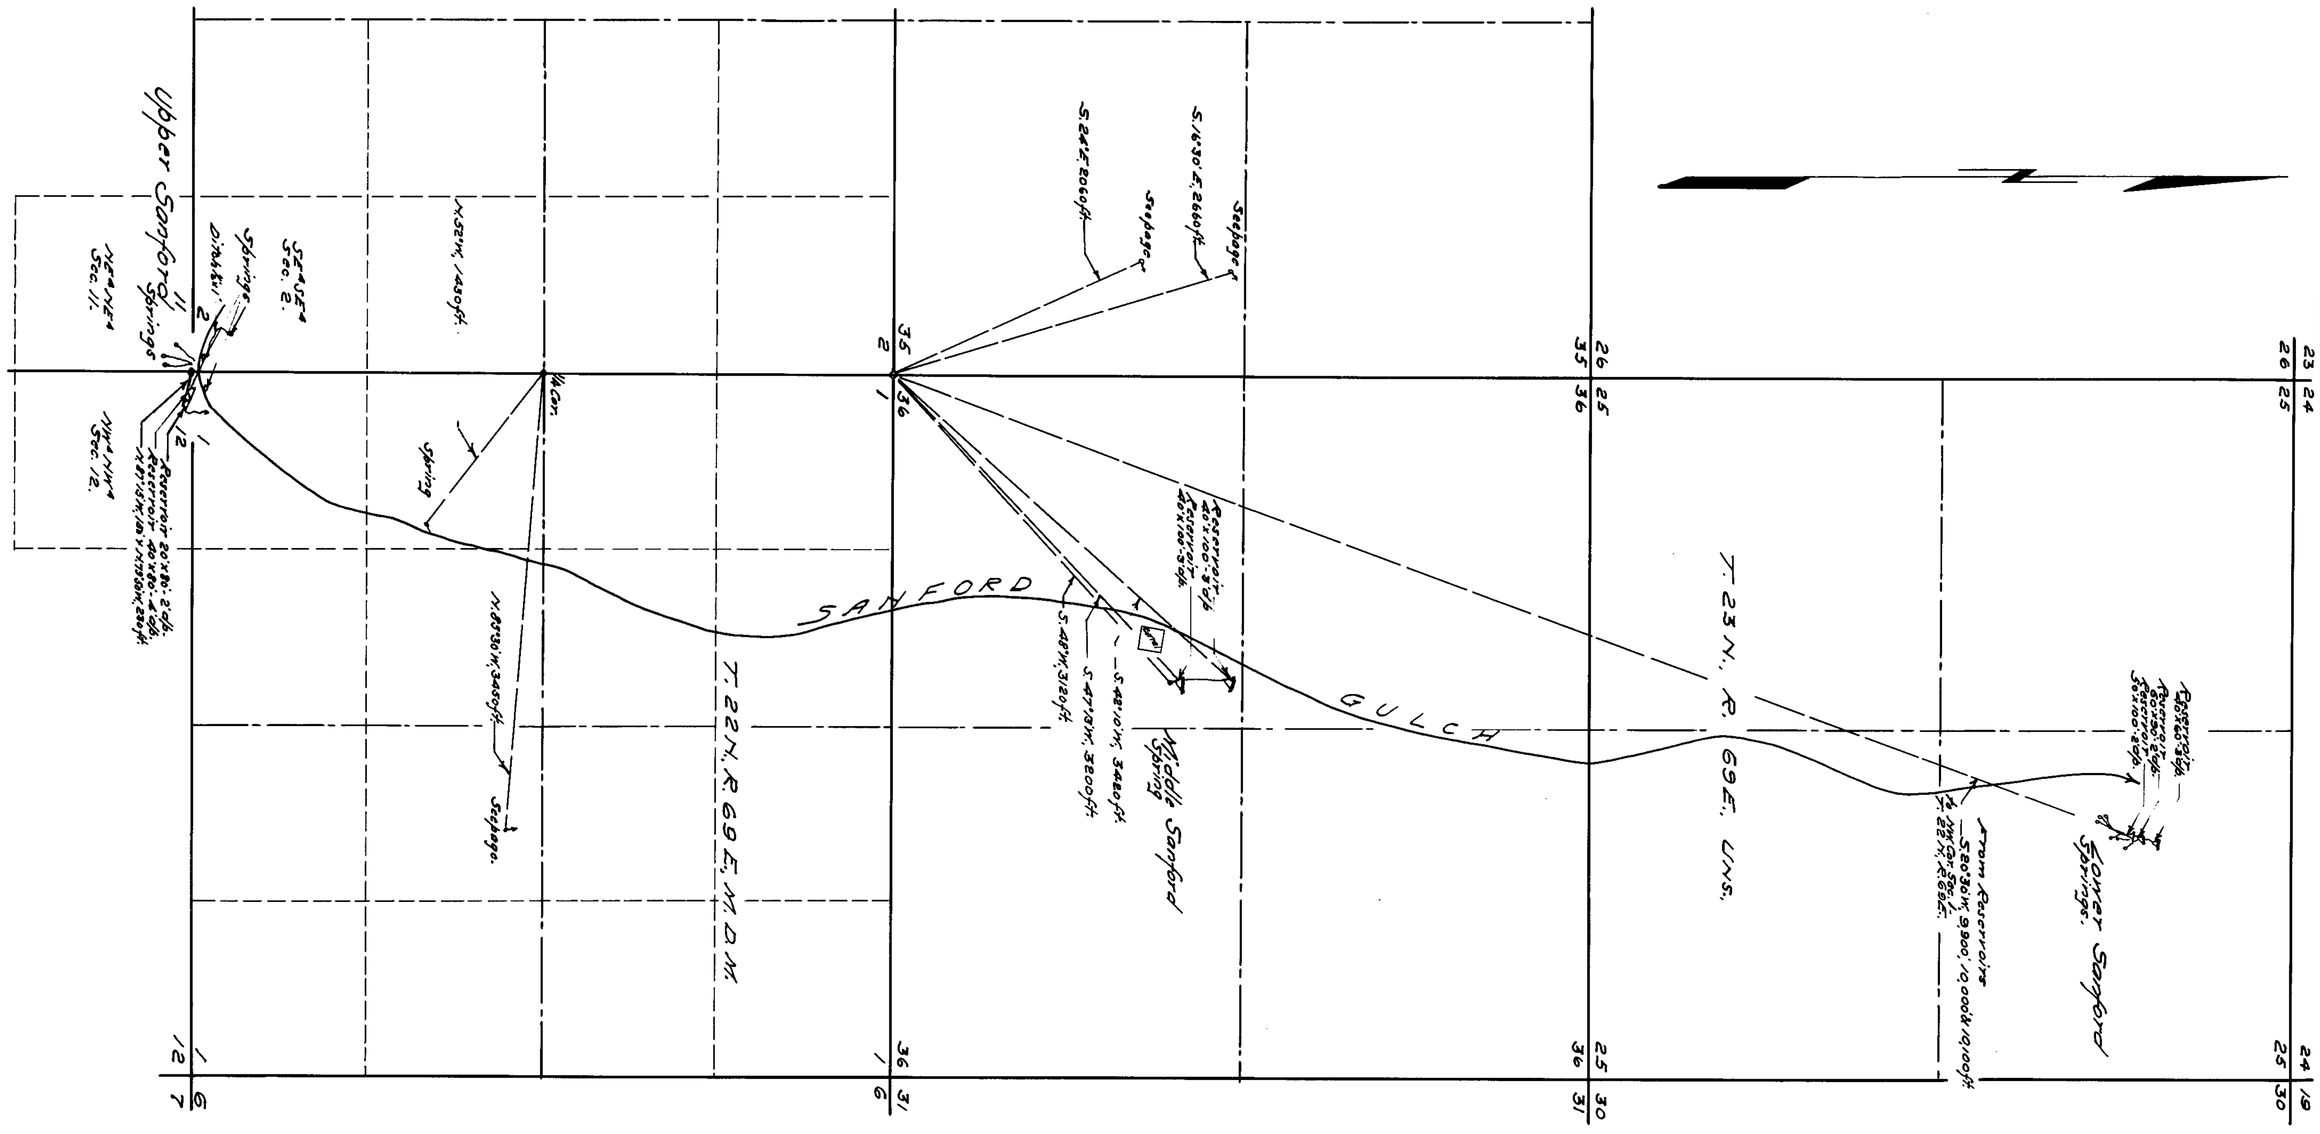

STATE OF NEVADA. }
County of White Pine. } SS.

I, F.W. Millard, being first duly sworn, depose and say that this map has been correctly drawn to the designated scale from field notes of a survey made by me between the 15th and 17th days of December, 1929; that it truly and correctly represents the location and extent of the works used to divert water from SANFORD SPRINGS in White Pine County by SAMUEL HALL and his successor WADE H. PARISH for stockwatering purposes; that the points of diversion, the location and size of the diverting channels, the places and manner of use, and the location and names of all other works or streams which are crossed by or connected with the said works, are fully and correctly designated thereon.

F.W. Millard.
State Water Right Surveyor.

Subscribed and sworn to before me this 9th day of January, 1930.

Notary Public in and for White Pine County, Nevada.

Jan 31, 1930

AMENDED MAP
PERMIT #1021 - CERTIFICATE #132
OF
SAMUEL HALL
TO
APPROPRIATE WATER FROM
SANFORD SPRINGS
SURVEYED FOR WADE H. PARISH-
PRESENT OWNER OF PERMIT.

Dec. 1929.

by Ed. Millard & Son.
Ely, Nevada.

1021

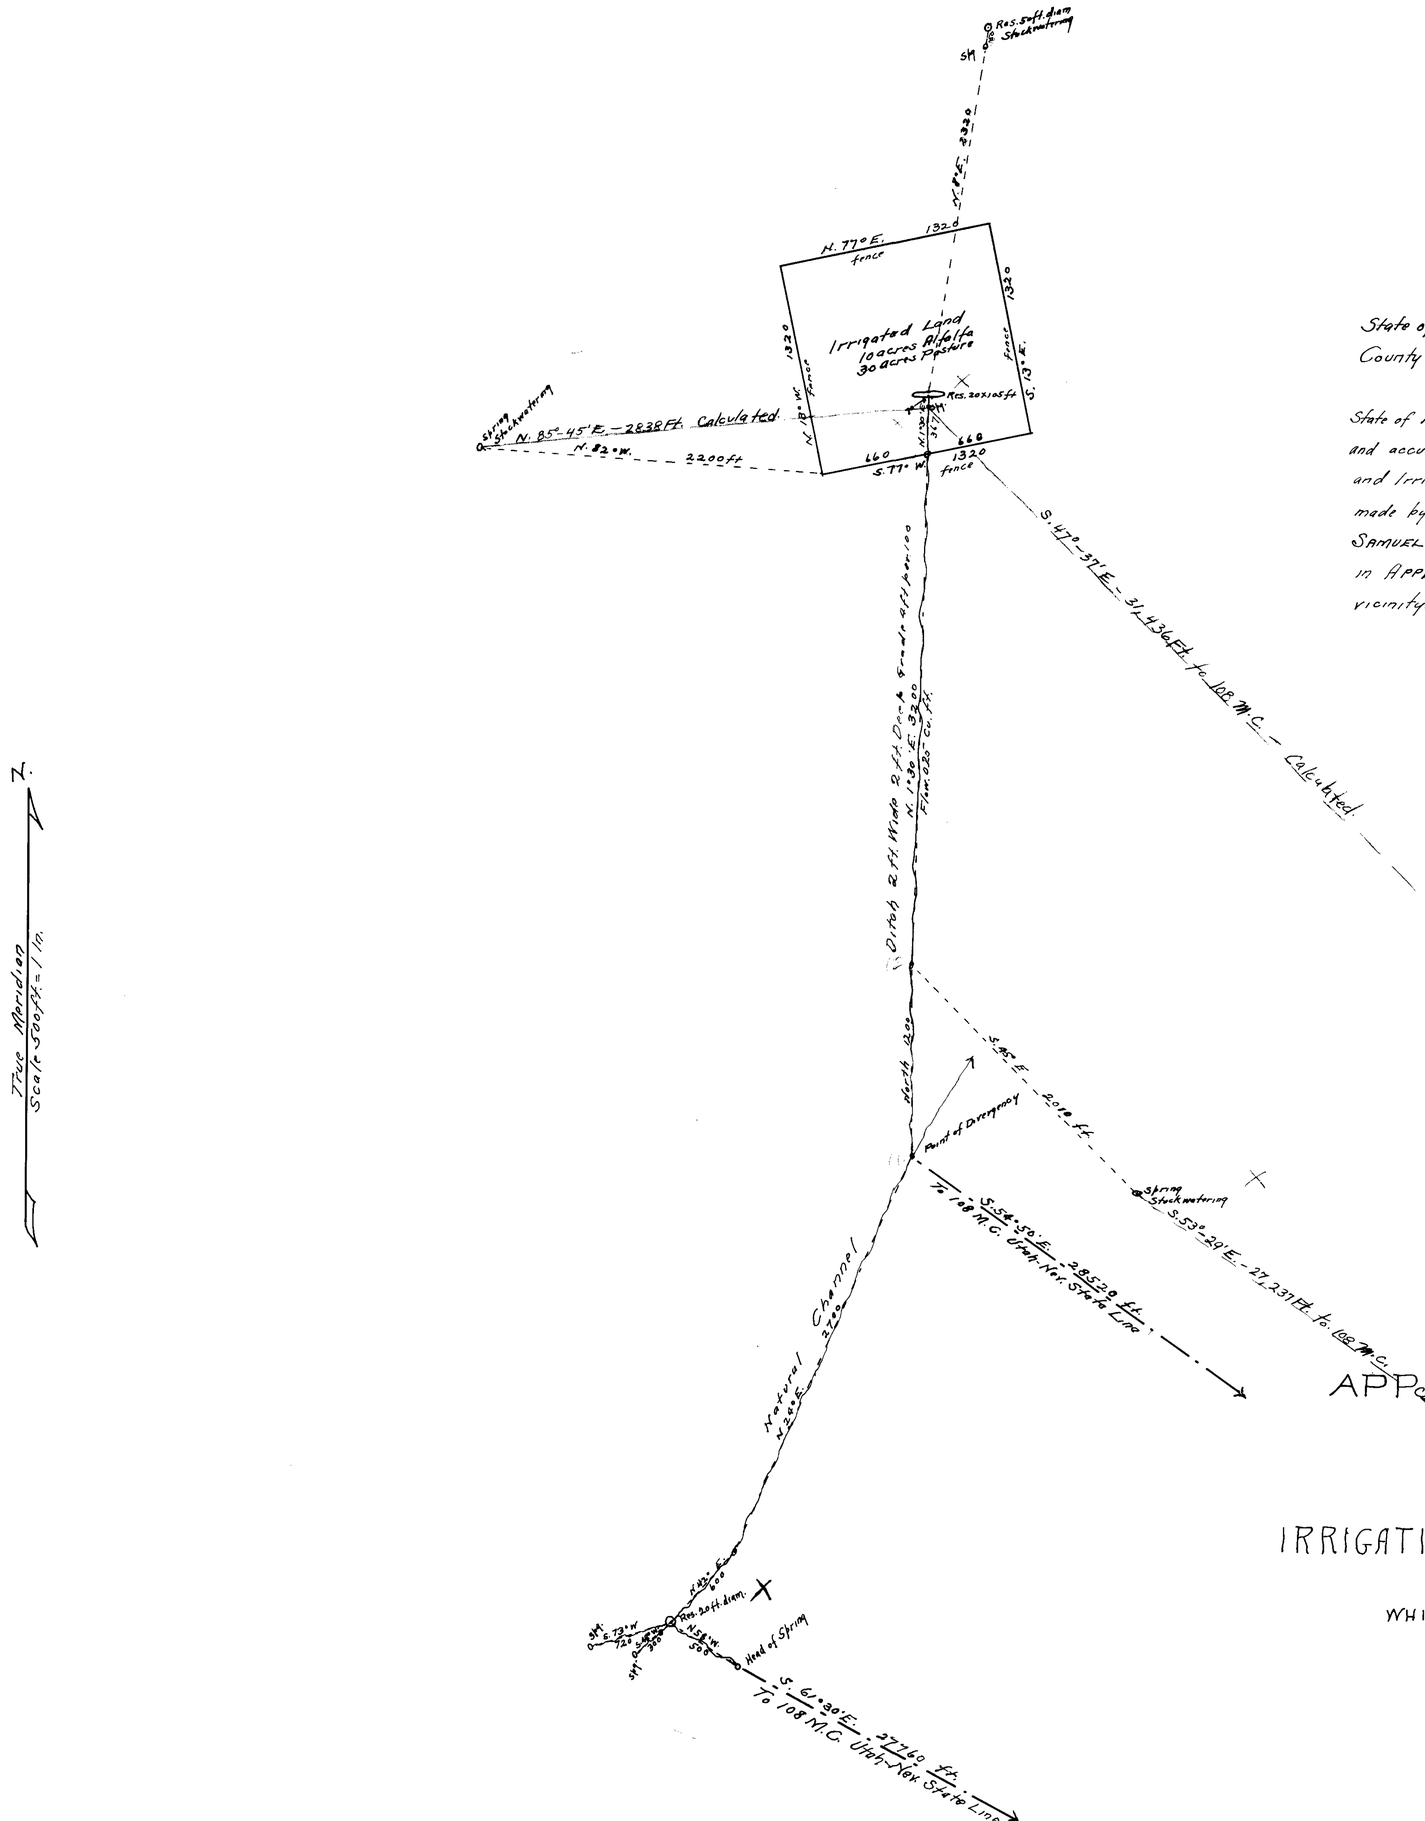

State of Nevada }
County of White Pine } s.s.

I, Harry A. Rager of Parker, County of White Pine State of Nevada, hereby certify that the above map is a true and accurate plat of the Sanford Canon Stockwatering and Irrigation works as taken from the notes of a survey made by me on June 21-22-1913 and at the instance of SAMUEL HALL; that it represents the works described in APPLICATION Nº 1021. There are no streams in the vicinity.

Harry A. Rager
Surveyor

MAP
-OF-
APPLICATION Nº 1021
-BY-
SAMUEL HALL
-FOR-
IRRIGATION & STOCKWATERING PURPOSES
-IN-
WHITE PINE COUNTY, NEVADA

Harry A. Rager
County Surveyor
White Pine Co. Nev.

132 Bk. 3 12-13-13.
for 0.4 c.f.s.

1021