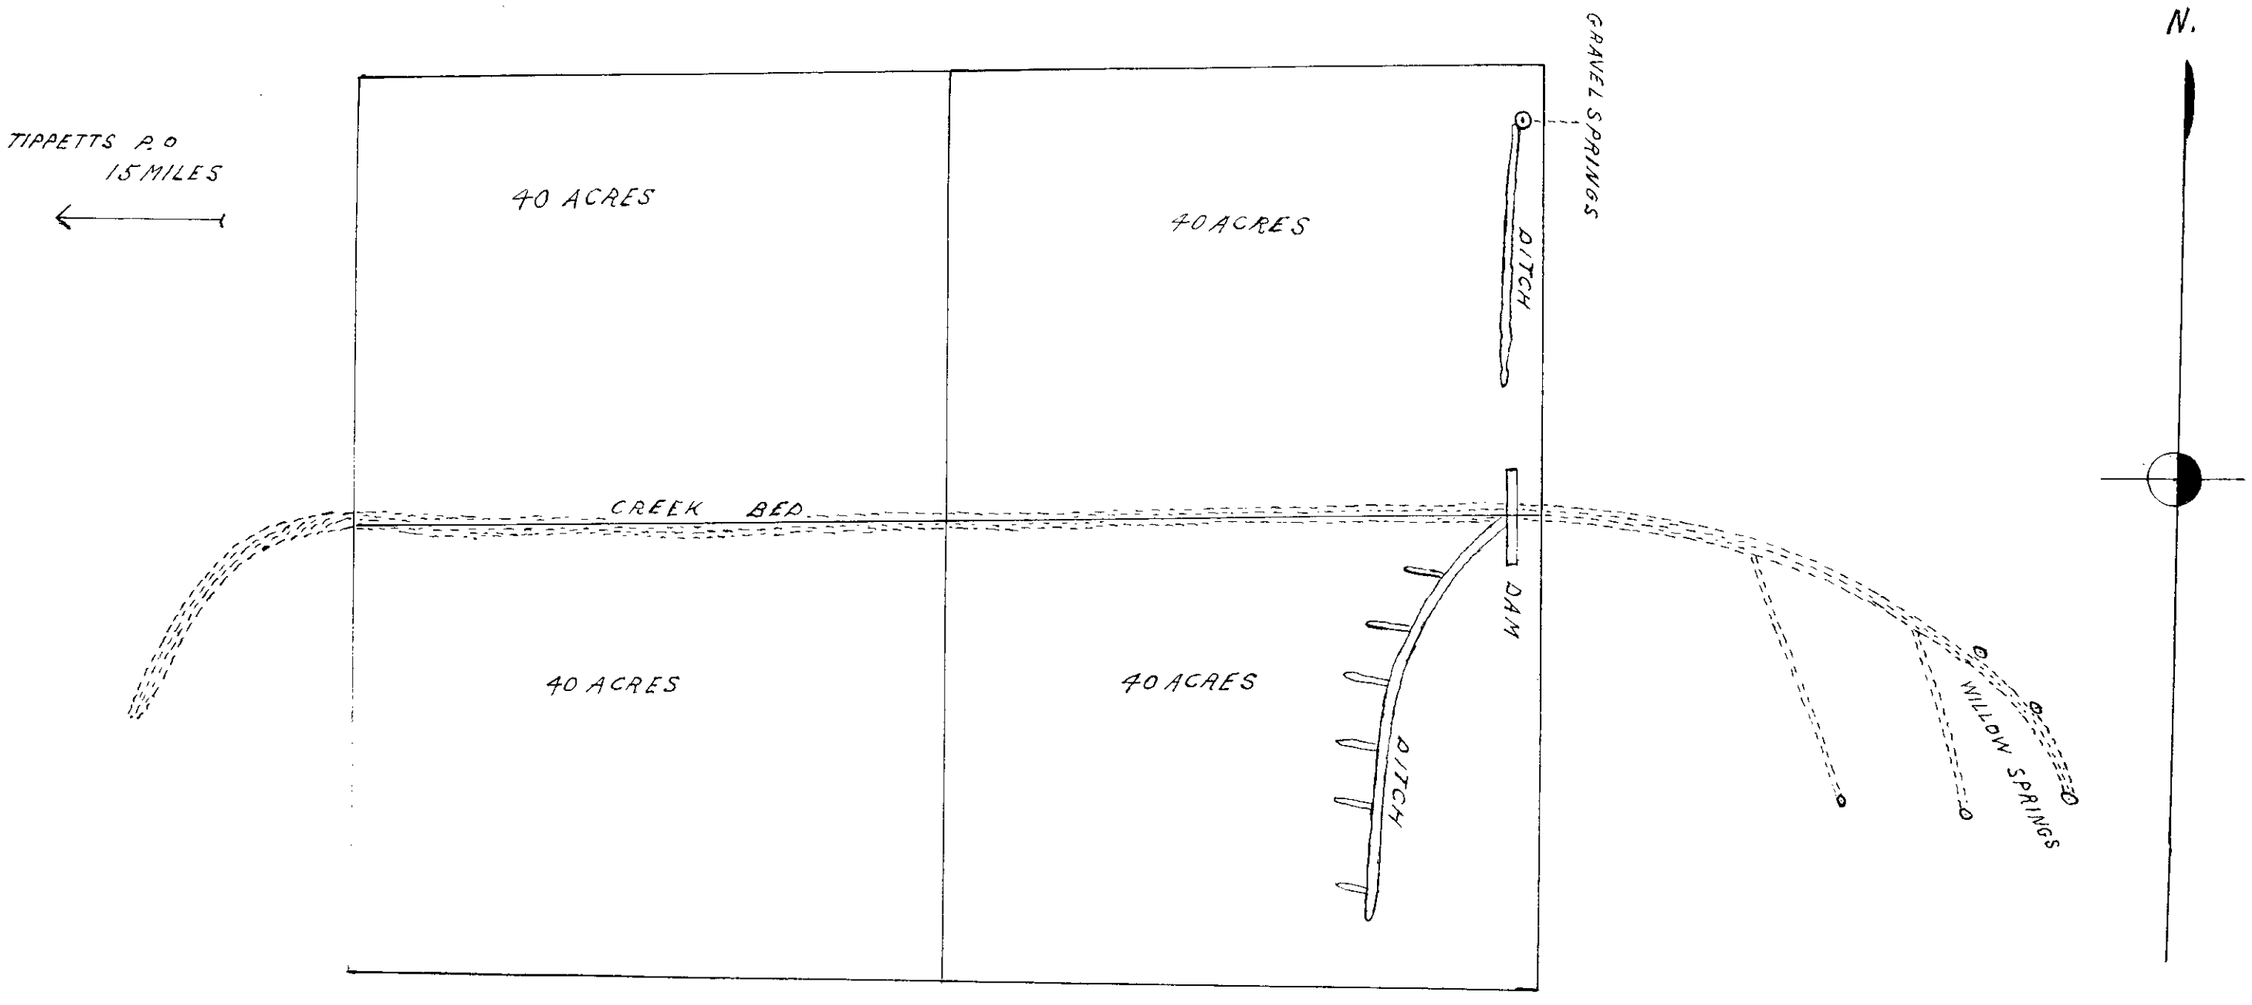

WILLOW & GRAVEL SPRINGS RANCH
WHITE PINE COUNTY
NEV.

133 BK3 12-20-13
for 0.4 c.f.s.

1022

State of Nevada }
County of White Pine } s.s.

I, Harry A. Roger of Parker, County of White Pine State of Nevada, hereby certify that the above map is a true and accurate plat of the WILLOW & GRAVEL SPRINGS Irrigation and Stockwatering works, as taken from the field Notes of a survey made by me on June 18-20th 1913 and at the instance of John J. Winzel; that it represents the works described in APPLICATION No together with the streams and ditches in the vicinity.

Harry A. Roger
Surveyor

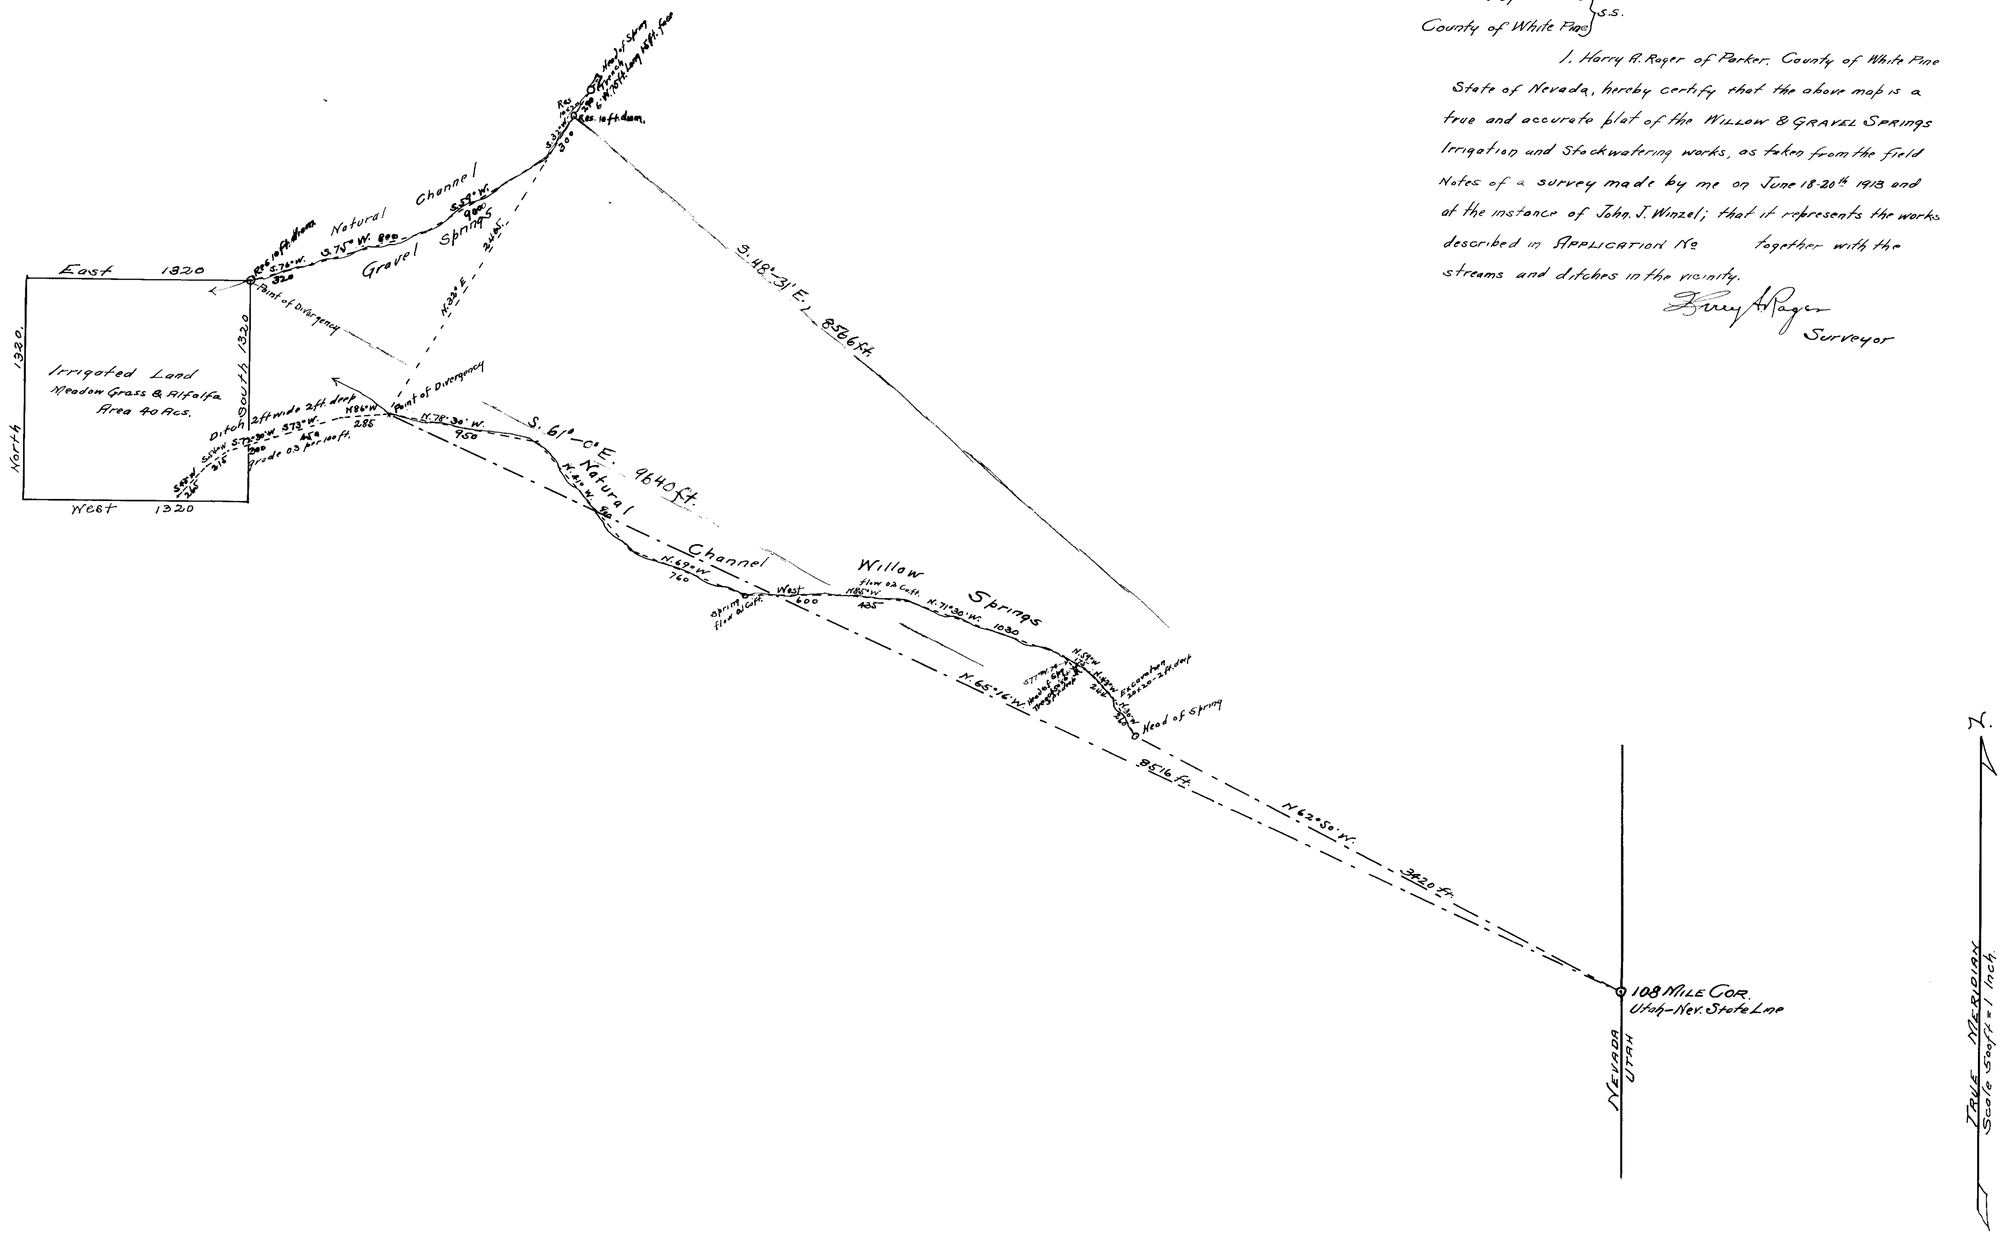

MAP
—OF—
APPLICATION No 1022
—BY—
JOHN J. WENZEL
—FOR—
WILLOW AND GRAVEL SPRINGS
—FOR—
IRRIGATION AND STOCKWATERING PURPOSES
—IN—
WHITE PINE COUNTY, NEVADA

133 BK3 12-20-13.
for 0.4 c.f.s.

1022