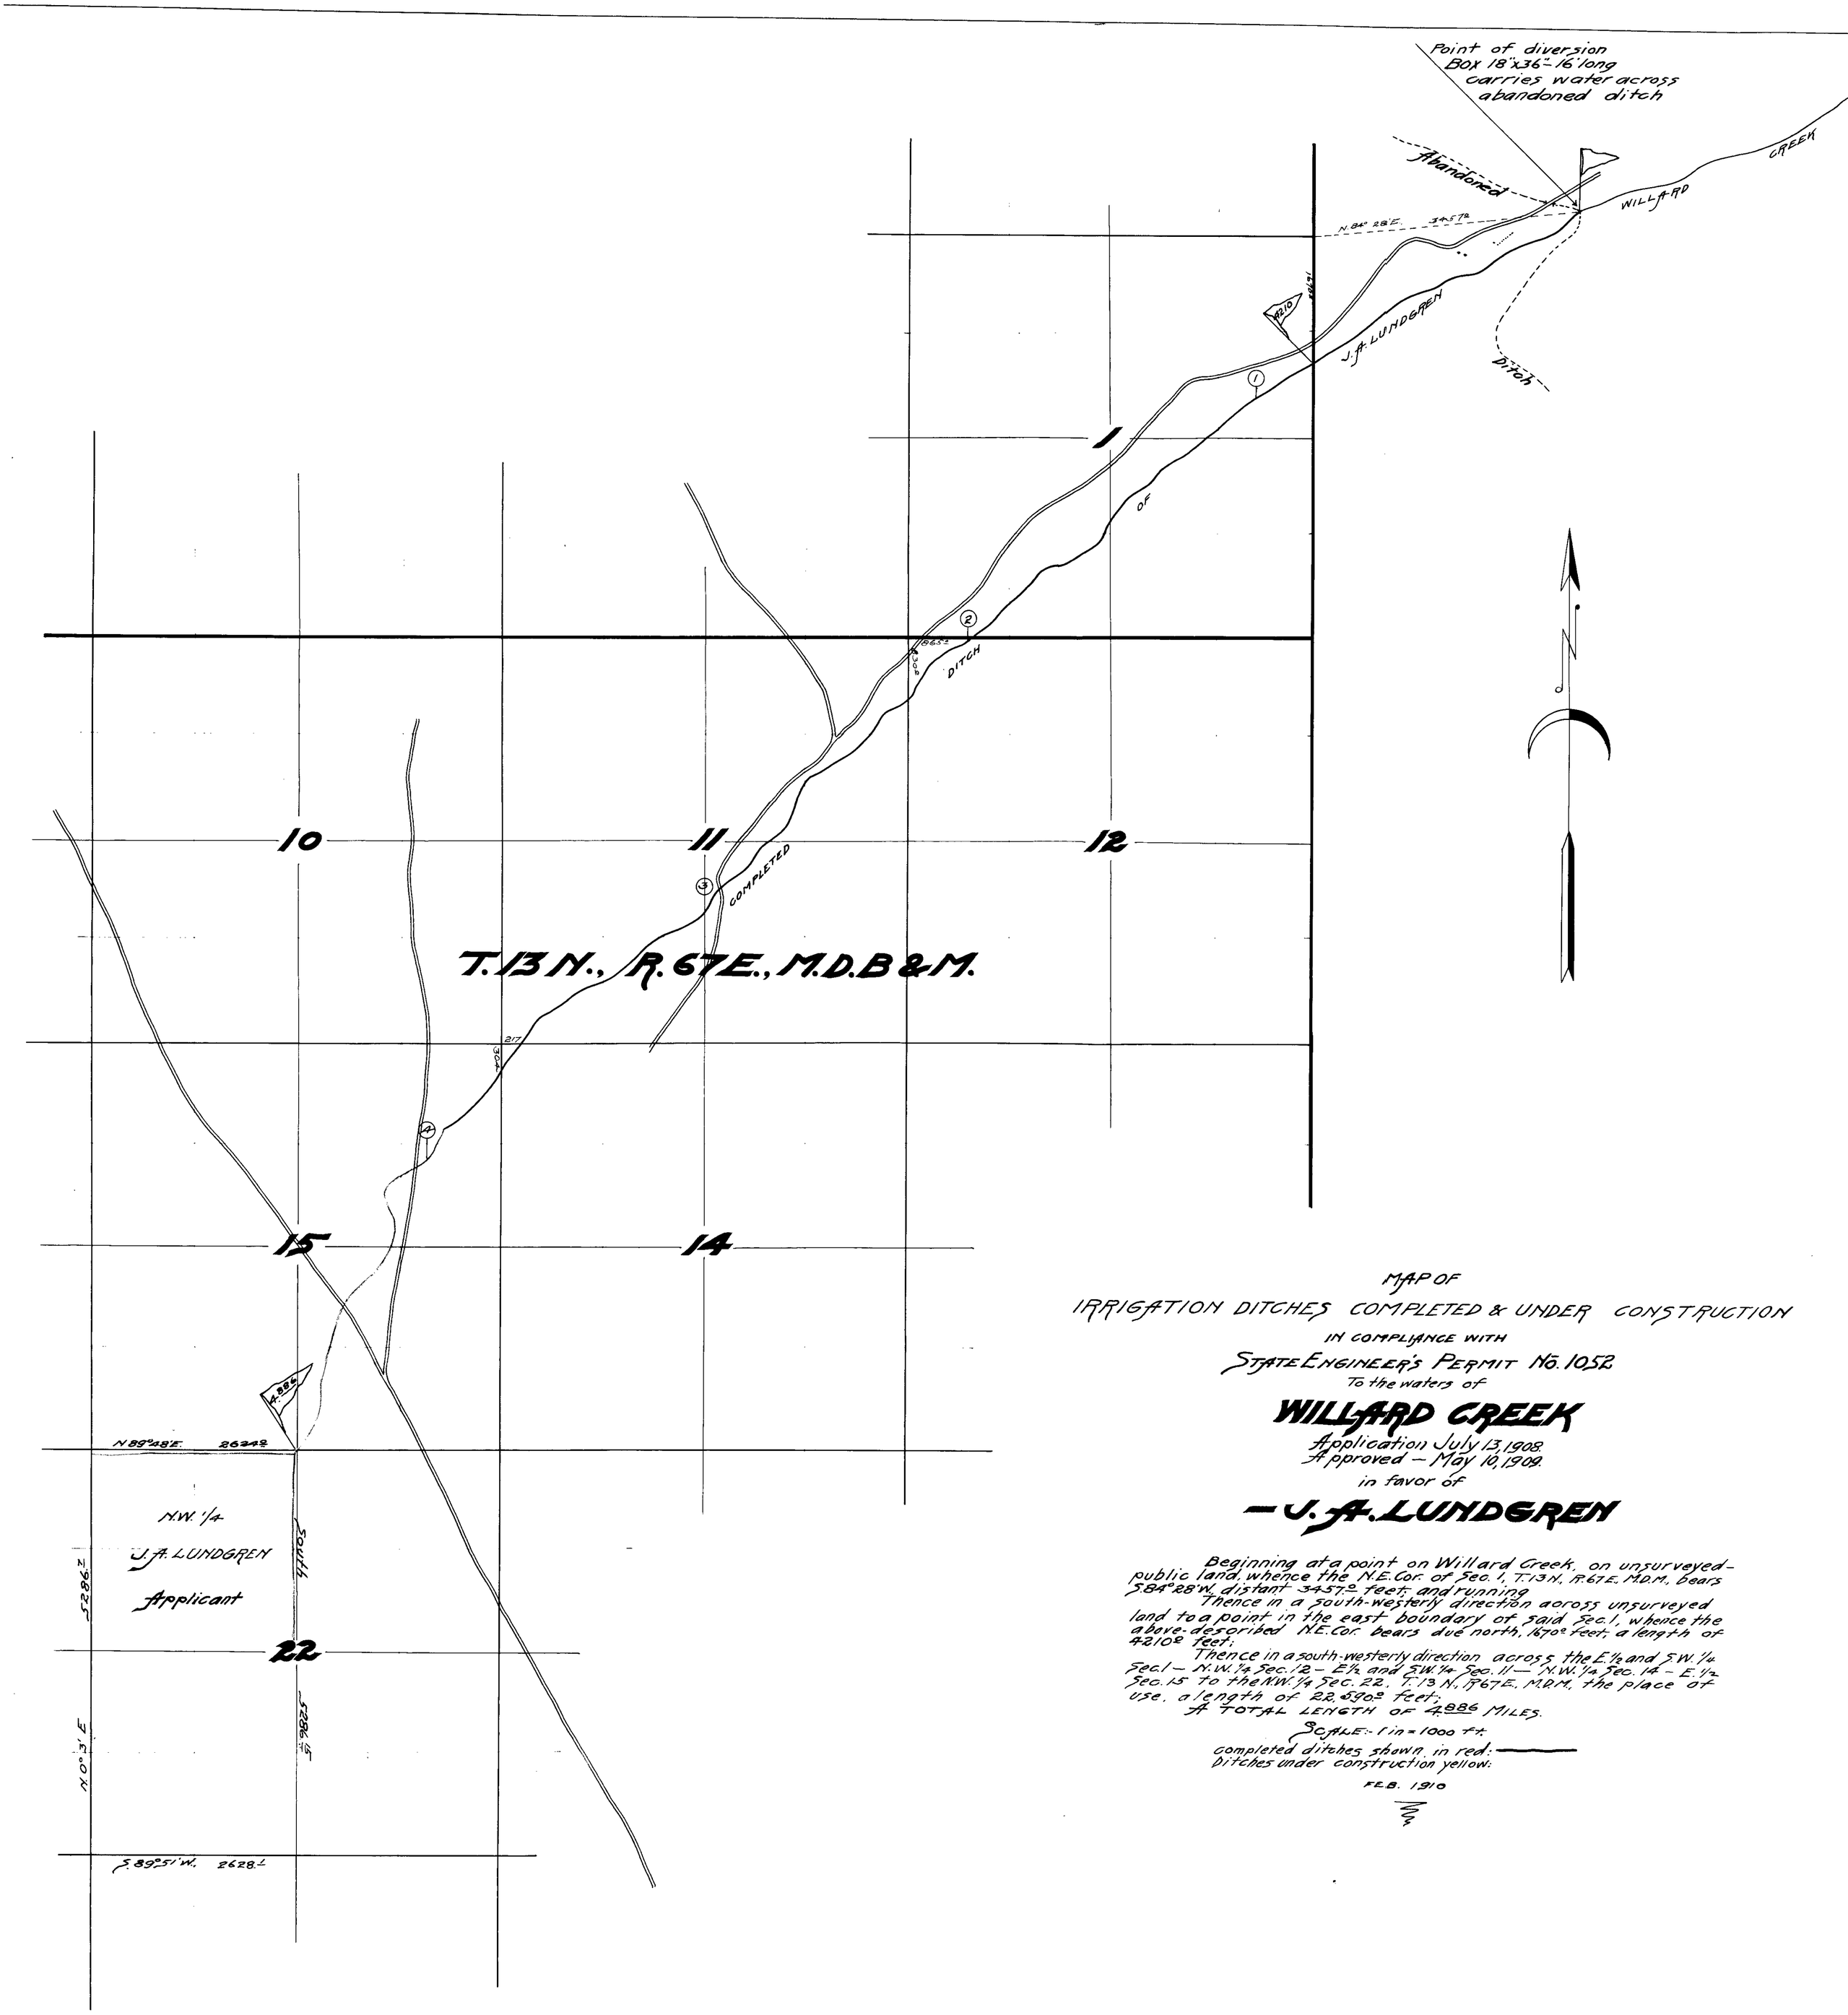

MAP OF
IRRIGATION DITCHES COMPLETED & UNDER CONSTRUCTION
IN COMPLIANCE WITH
STATE ENGINEER'S PERMIT No. 1052
To the waters of
WILLARD CREEK
Application July 13, 1908.
Approved – May 10, 1909.
in favor of
– J. A. LUNDGREN

Beginning at a point on Willard Creek, on unsurveyed-public land, whence the N.E. Cor. of Sec. 1, T. 13 N., R. 67 E. M.D.M., bears S. 84° 28' W. distant 3457.0 feet; and running

Thence in a south-westerly direction across unsurveyed land to a point in the east boundary of said Sec. 1, whence the above-described N.E. Cor. bears due north, 1670.0 feet; a length of 4210.0 feet;

Thence in a south-westerly direction across the E. 1/2 and S.W. 1/4 Sec. 1 – N.W. 1/4 Sec. 12 – E. 1/2 and S.W. 1/4 Sec. 11 – N.W. 1/4 Sec. 14 – E. 1/2 Sec. 15 to the N.W. 1/4 Sec. 22, T. 13 N., R. 67 E., M.D.M., the place of use, a length of 22,590.0 feet;

A TOTAL LENGTH OF 4.886 MILES.

SCALE: 1 in = 1000 ft.

Completed ditches shown in red: ———
Ditches under construction yellow:

FEB. 1910

O. McGraney