MAP OF
STOCK RESERVOIRS
AT
WILLOW SPRINGS
In compliance with State Engineer's
PERMIT NO. 1111
CASTEN OLSEN, Applicant.
Taft P.O. White Pine Co., Nevada.
SCALE 1 IN. = 40 FT.
JULY 1911

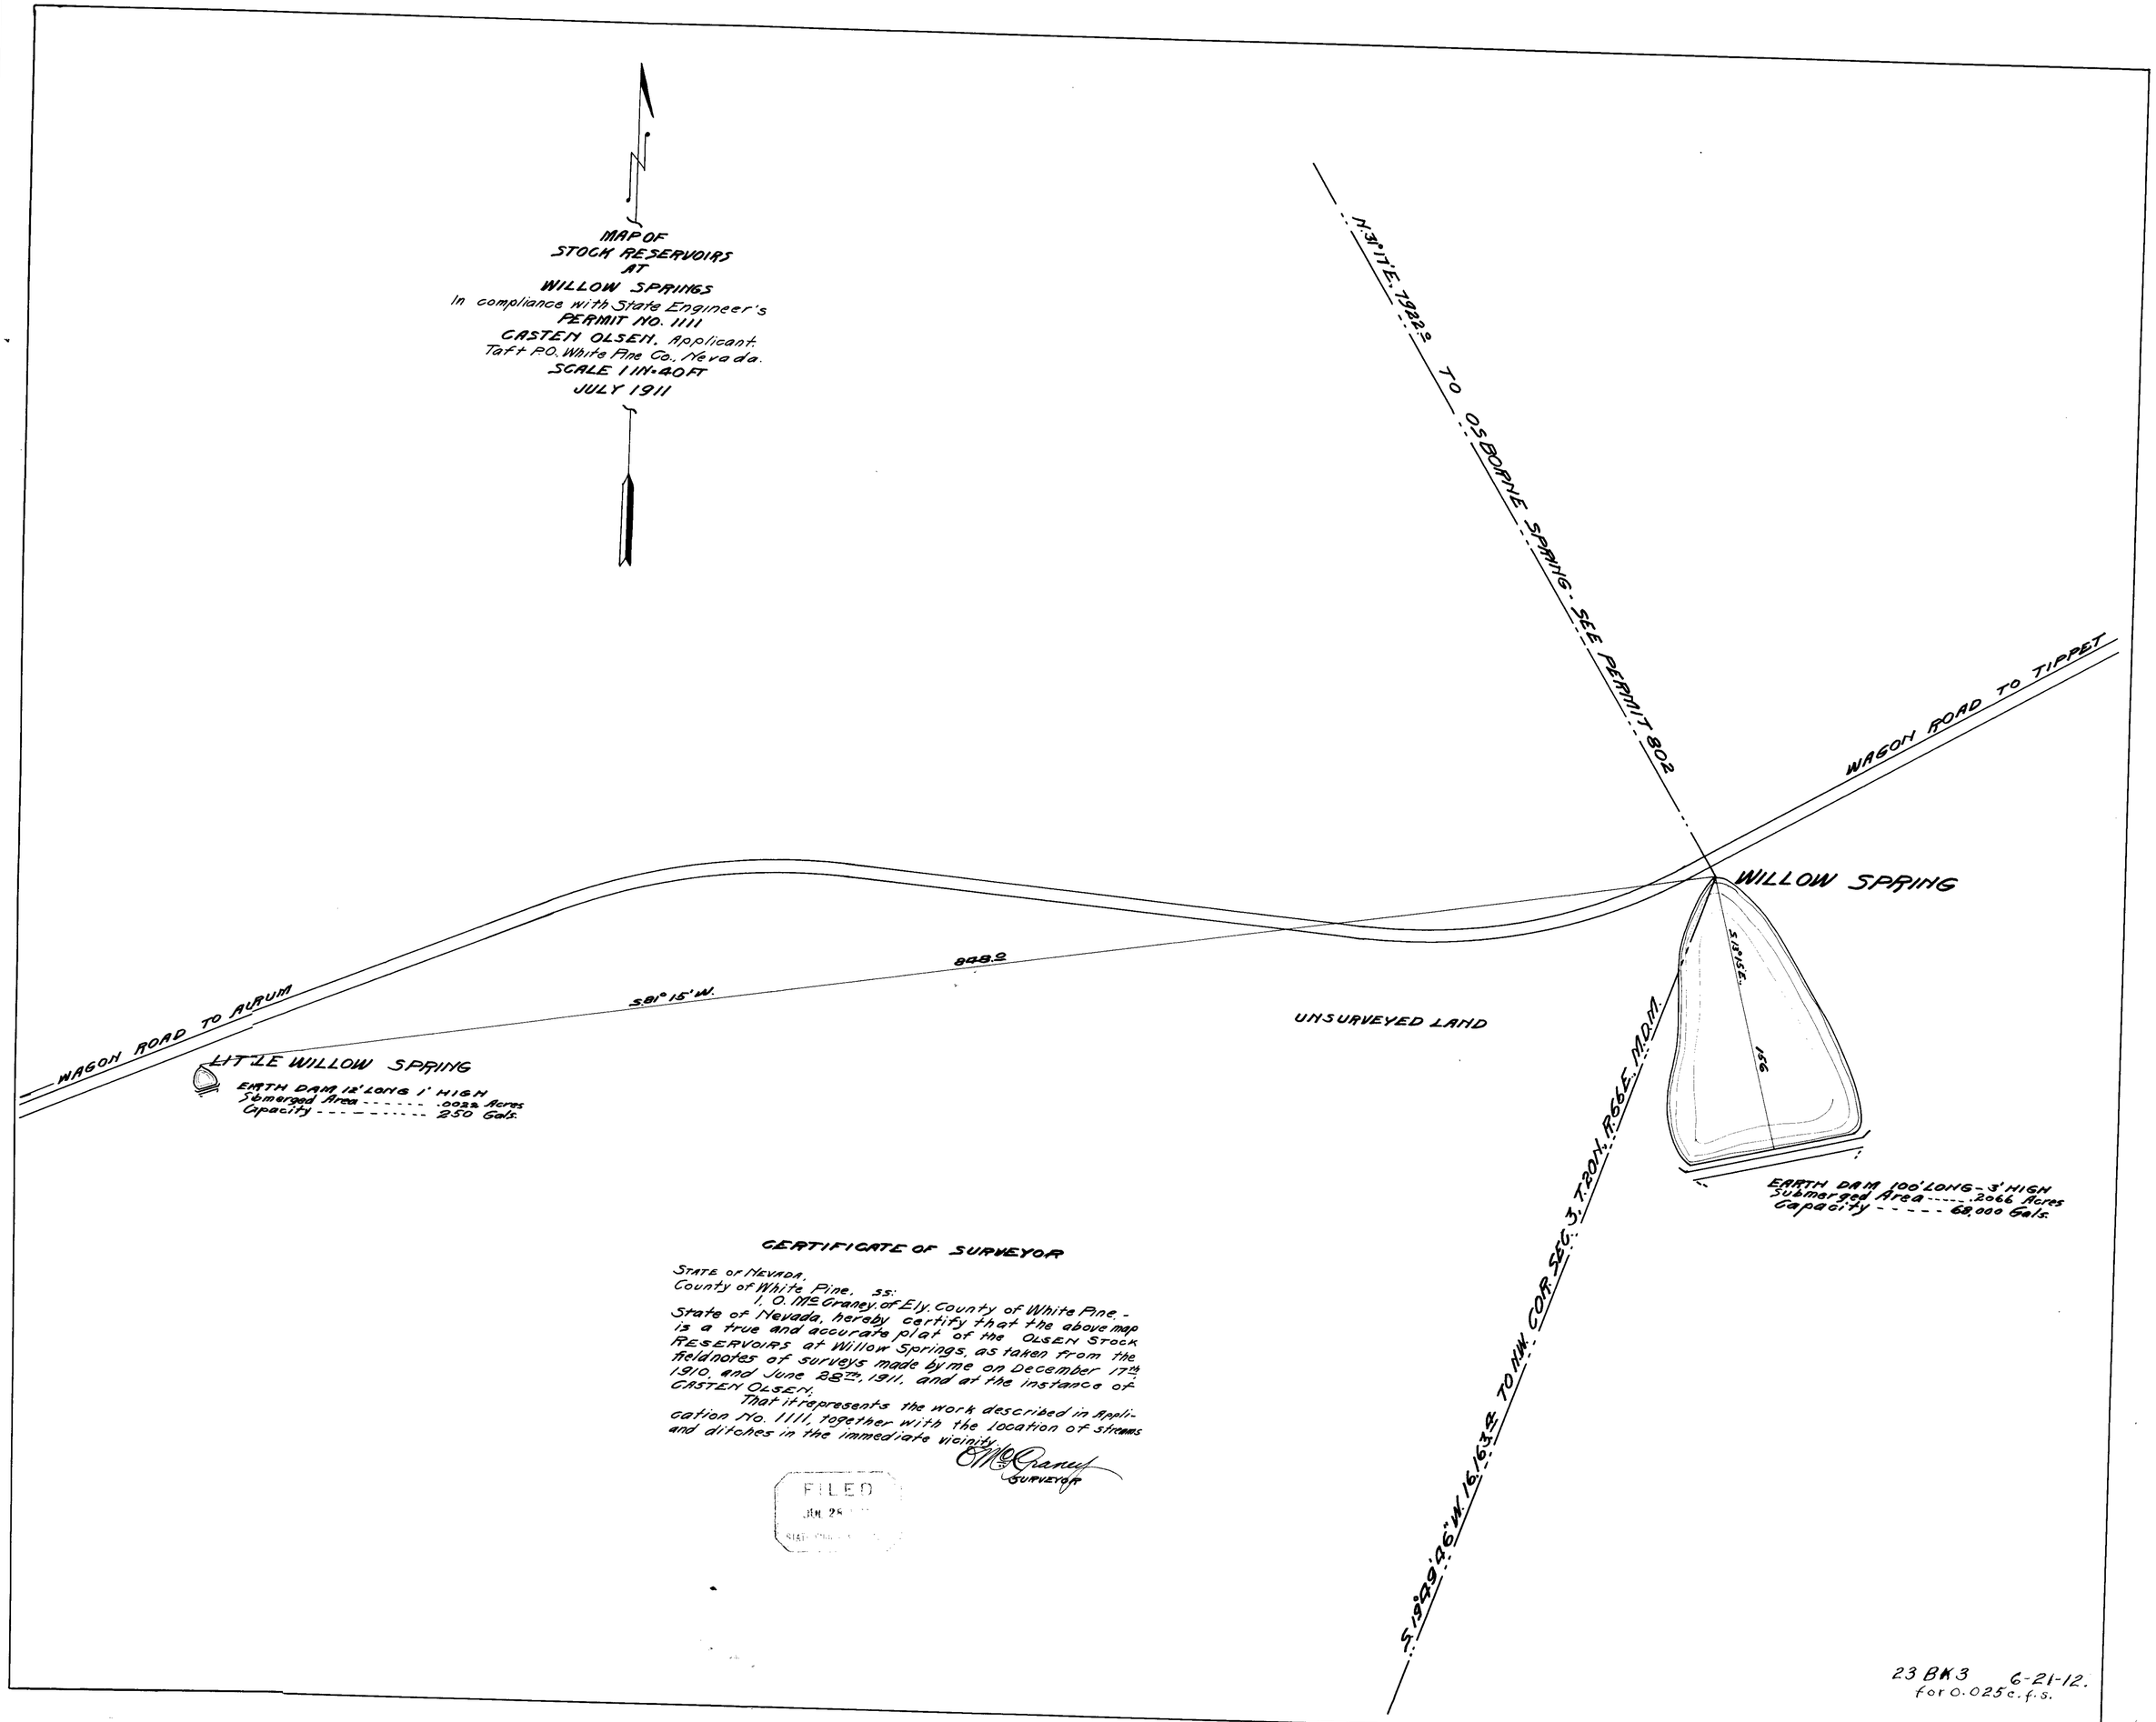

CERTIFICATE OF SURVEYOR

STATE OF NEVADA,
County of White Pine, ss:
I, O. McGraney, of Ely, County of White Pine, State of Nevada, hereby certify that the above map is a true and accurate plat of the OLSEN STOCK RESERVOIRS at Willow Springs, as taken from the field notes of surveys made by me on December 17th 1910, and June 28th, 1911, and at the instance of CASTEN OLSEN.

That it represents the work described in Application No. 1111, together with the location of streams and ditches in the immediate vicinity.

O McGraney
SURVEYOR

FILED
JUL 25
STATE ENGINEER

23 BK3 6-21-12.
for 0.025 c.f.s.

1111