East Fork Part of Bruneau R.
~~Part~~ Permit 1117
Jarbidge Fork To Follow

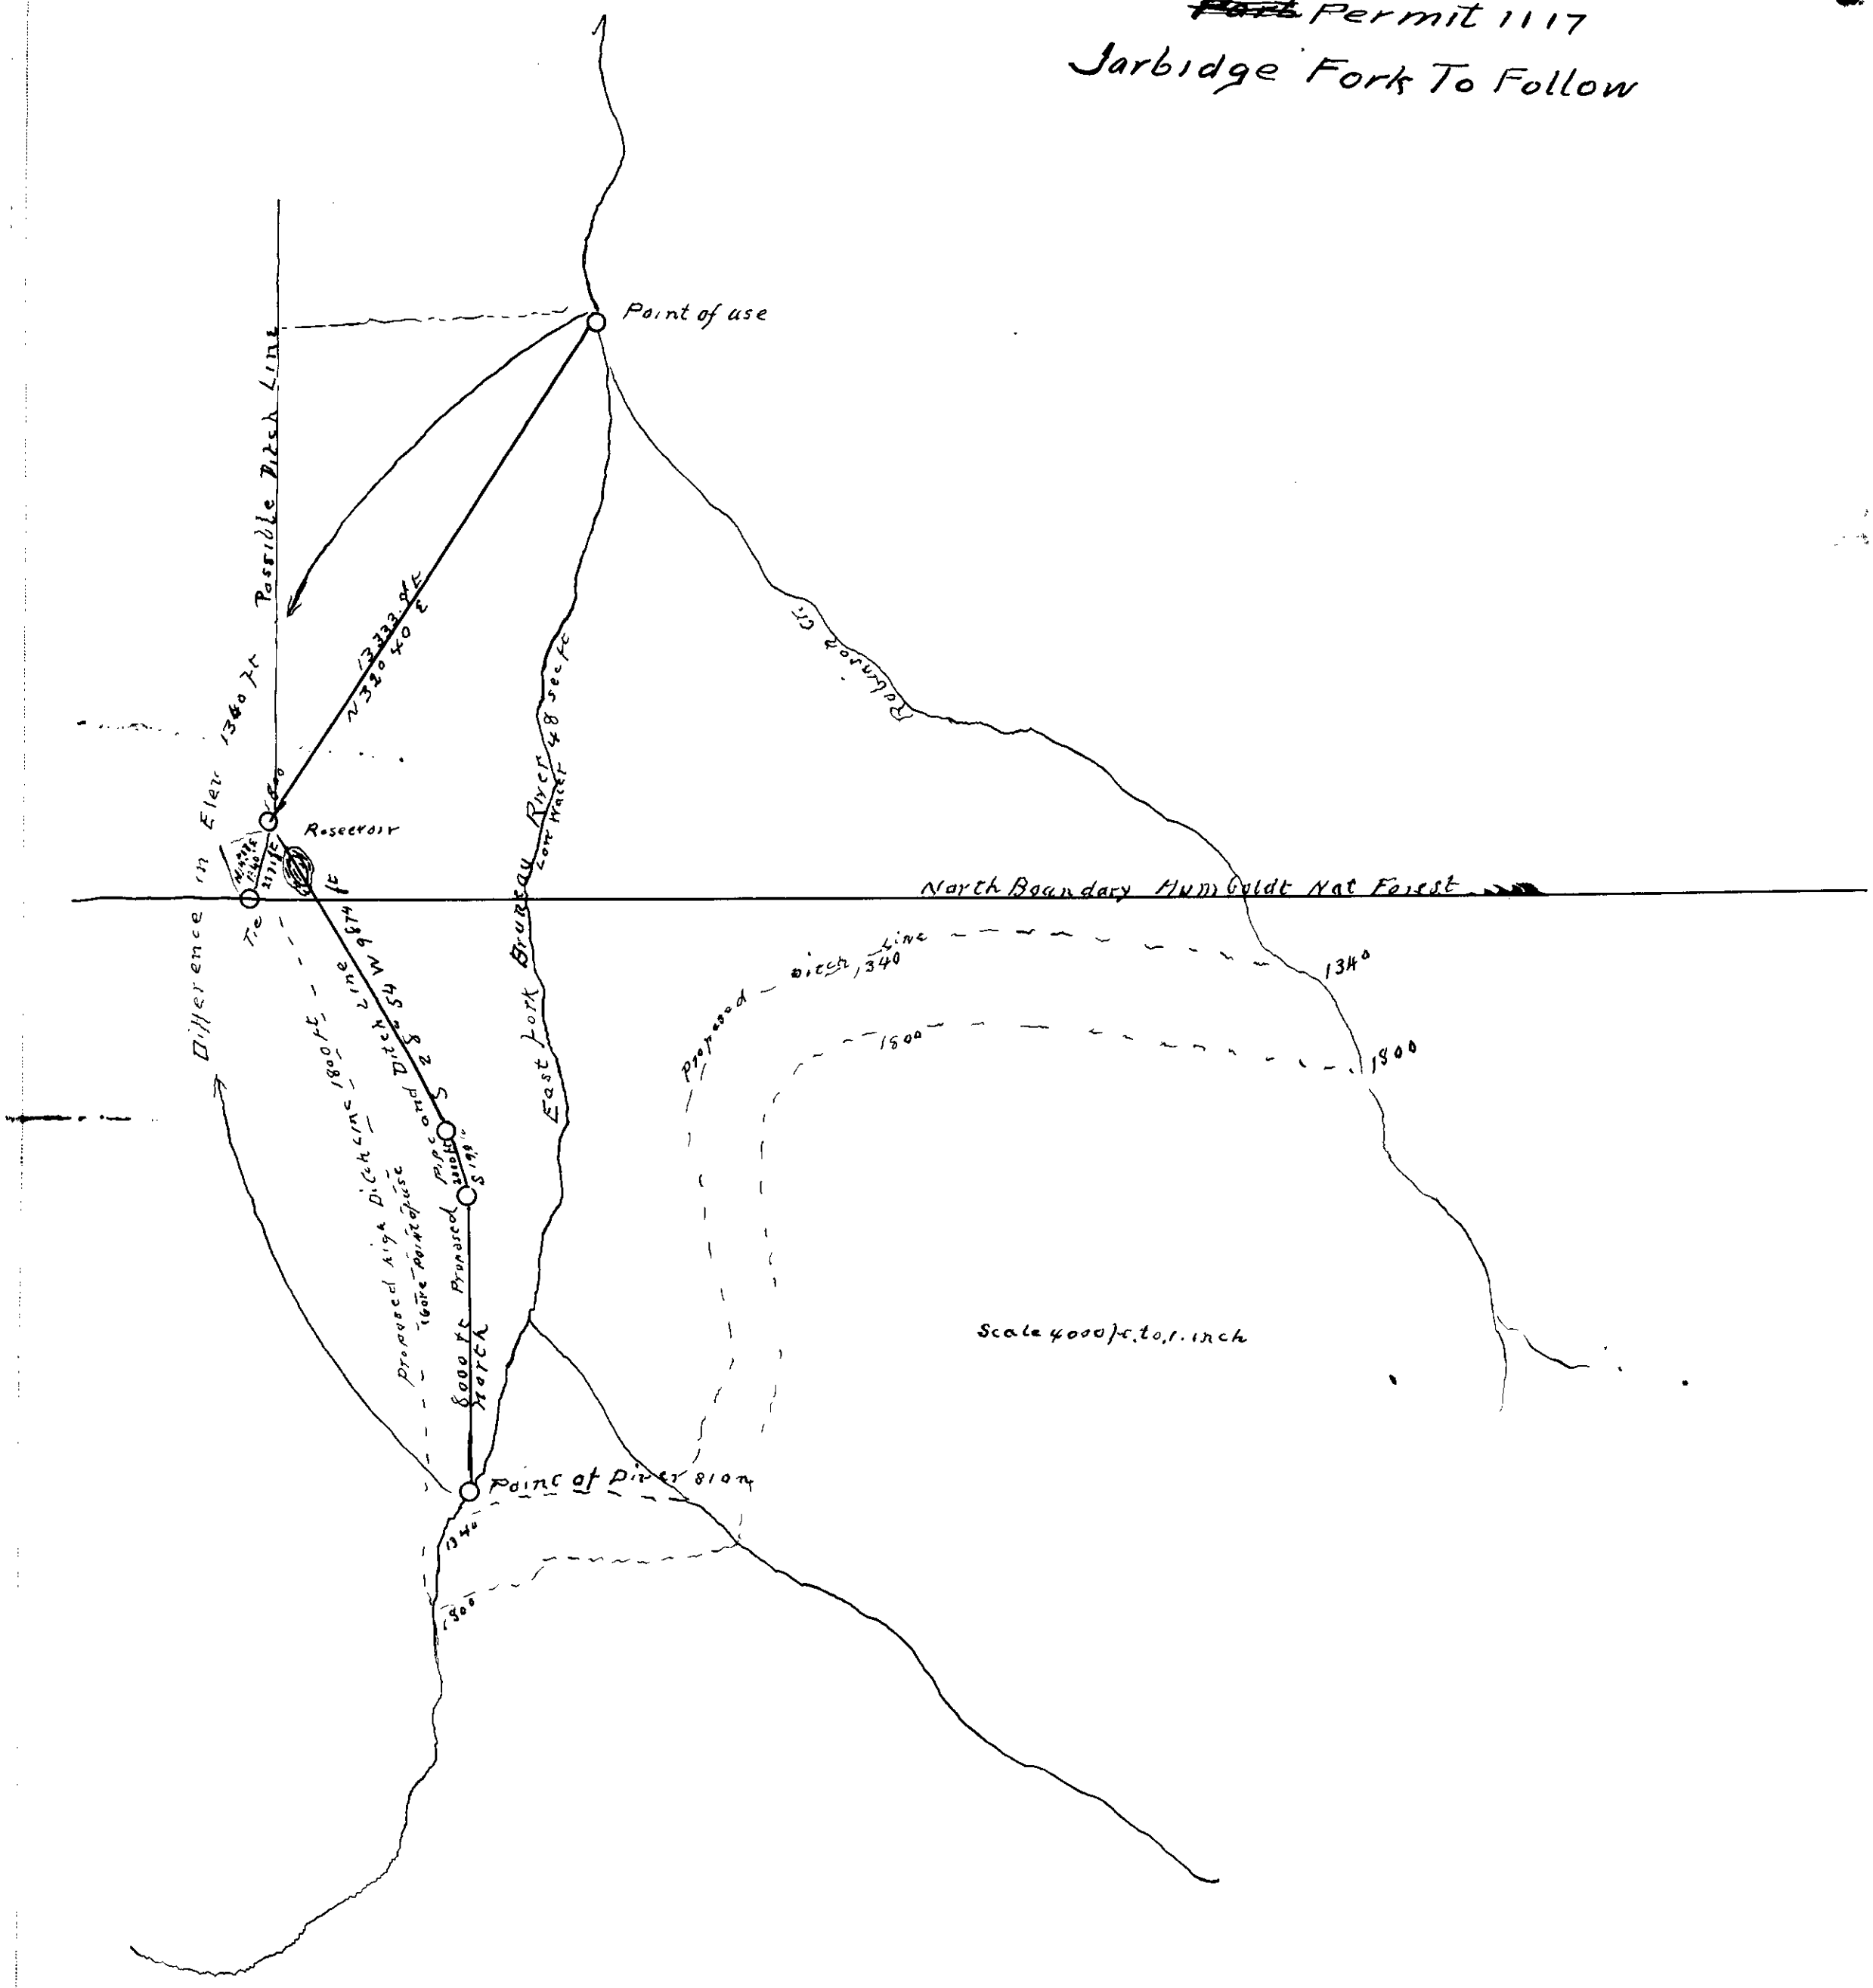

1117

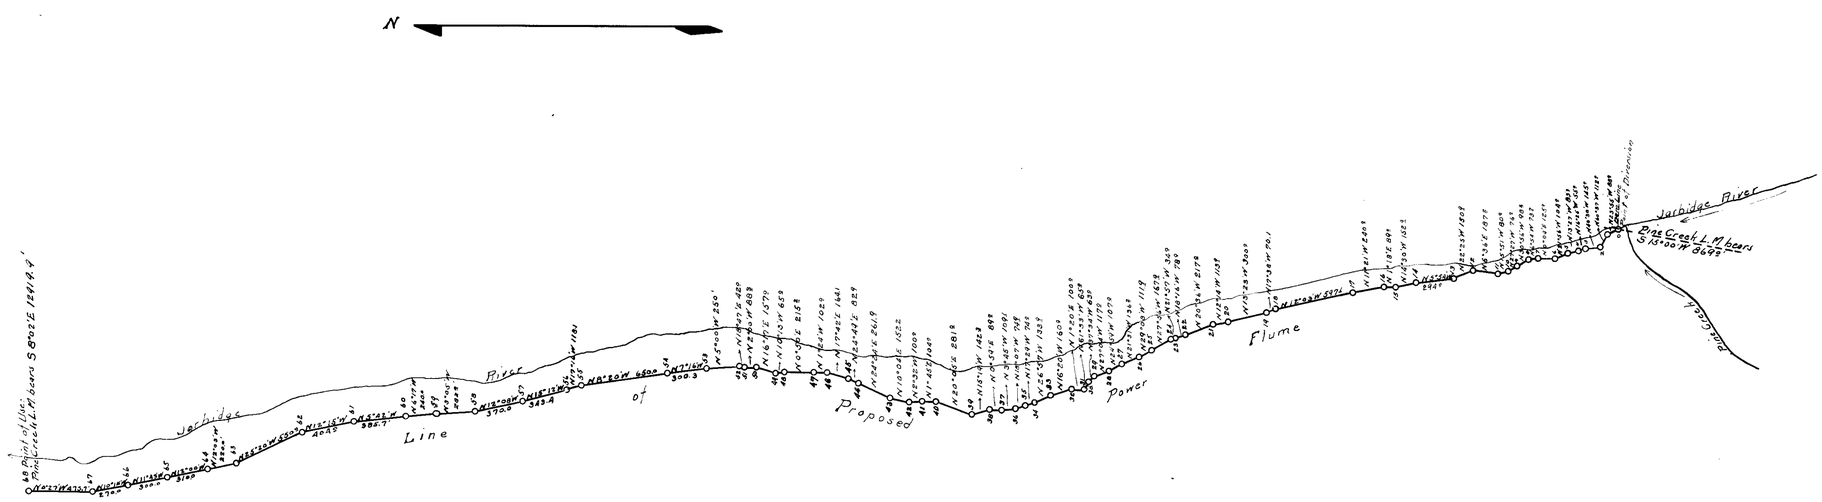

State of Idaho
County of Twin Falls } ss

I, Herbert L. Owens, being first duly sworn, depose and say that the above map is a true and accurate plat of the Jarbidge River power works, as taken from the field notes of a survey made by me, completed on the 12th day of November, 1912; that such survey was made at the instance of F.H. Winter, that the map represents the works described in Application No 1117 together with the location of streams and ditches in the immediate vicinity

Herbert L. Owens Surveyor

Subscribed and sworn to before me this 24 day of December, 1912.

Notary Public in and for Twin Falls County, Idaho.

Plat
Jarbidge River Power Project.

Applicant	F.H. Winter
Application No	1117
Scale	1" = 600'

1117