Map Showing System of Irrigation
Permit No. 1201.

Source of Water Supply **LOWER SLOUGH** FROM WISEMAN'S AND OTHER CREEKS.

Township No. 35 North, Range No. 62 East, M.D.M.

JAMES P. O'NEIL & WILLIAM T. O'NEIL, ASSIGNEES
OF JOHN C. MUNSON, APPLICANT.

Scale:- 600 feet to the inch.

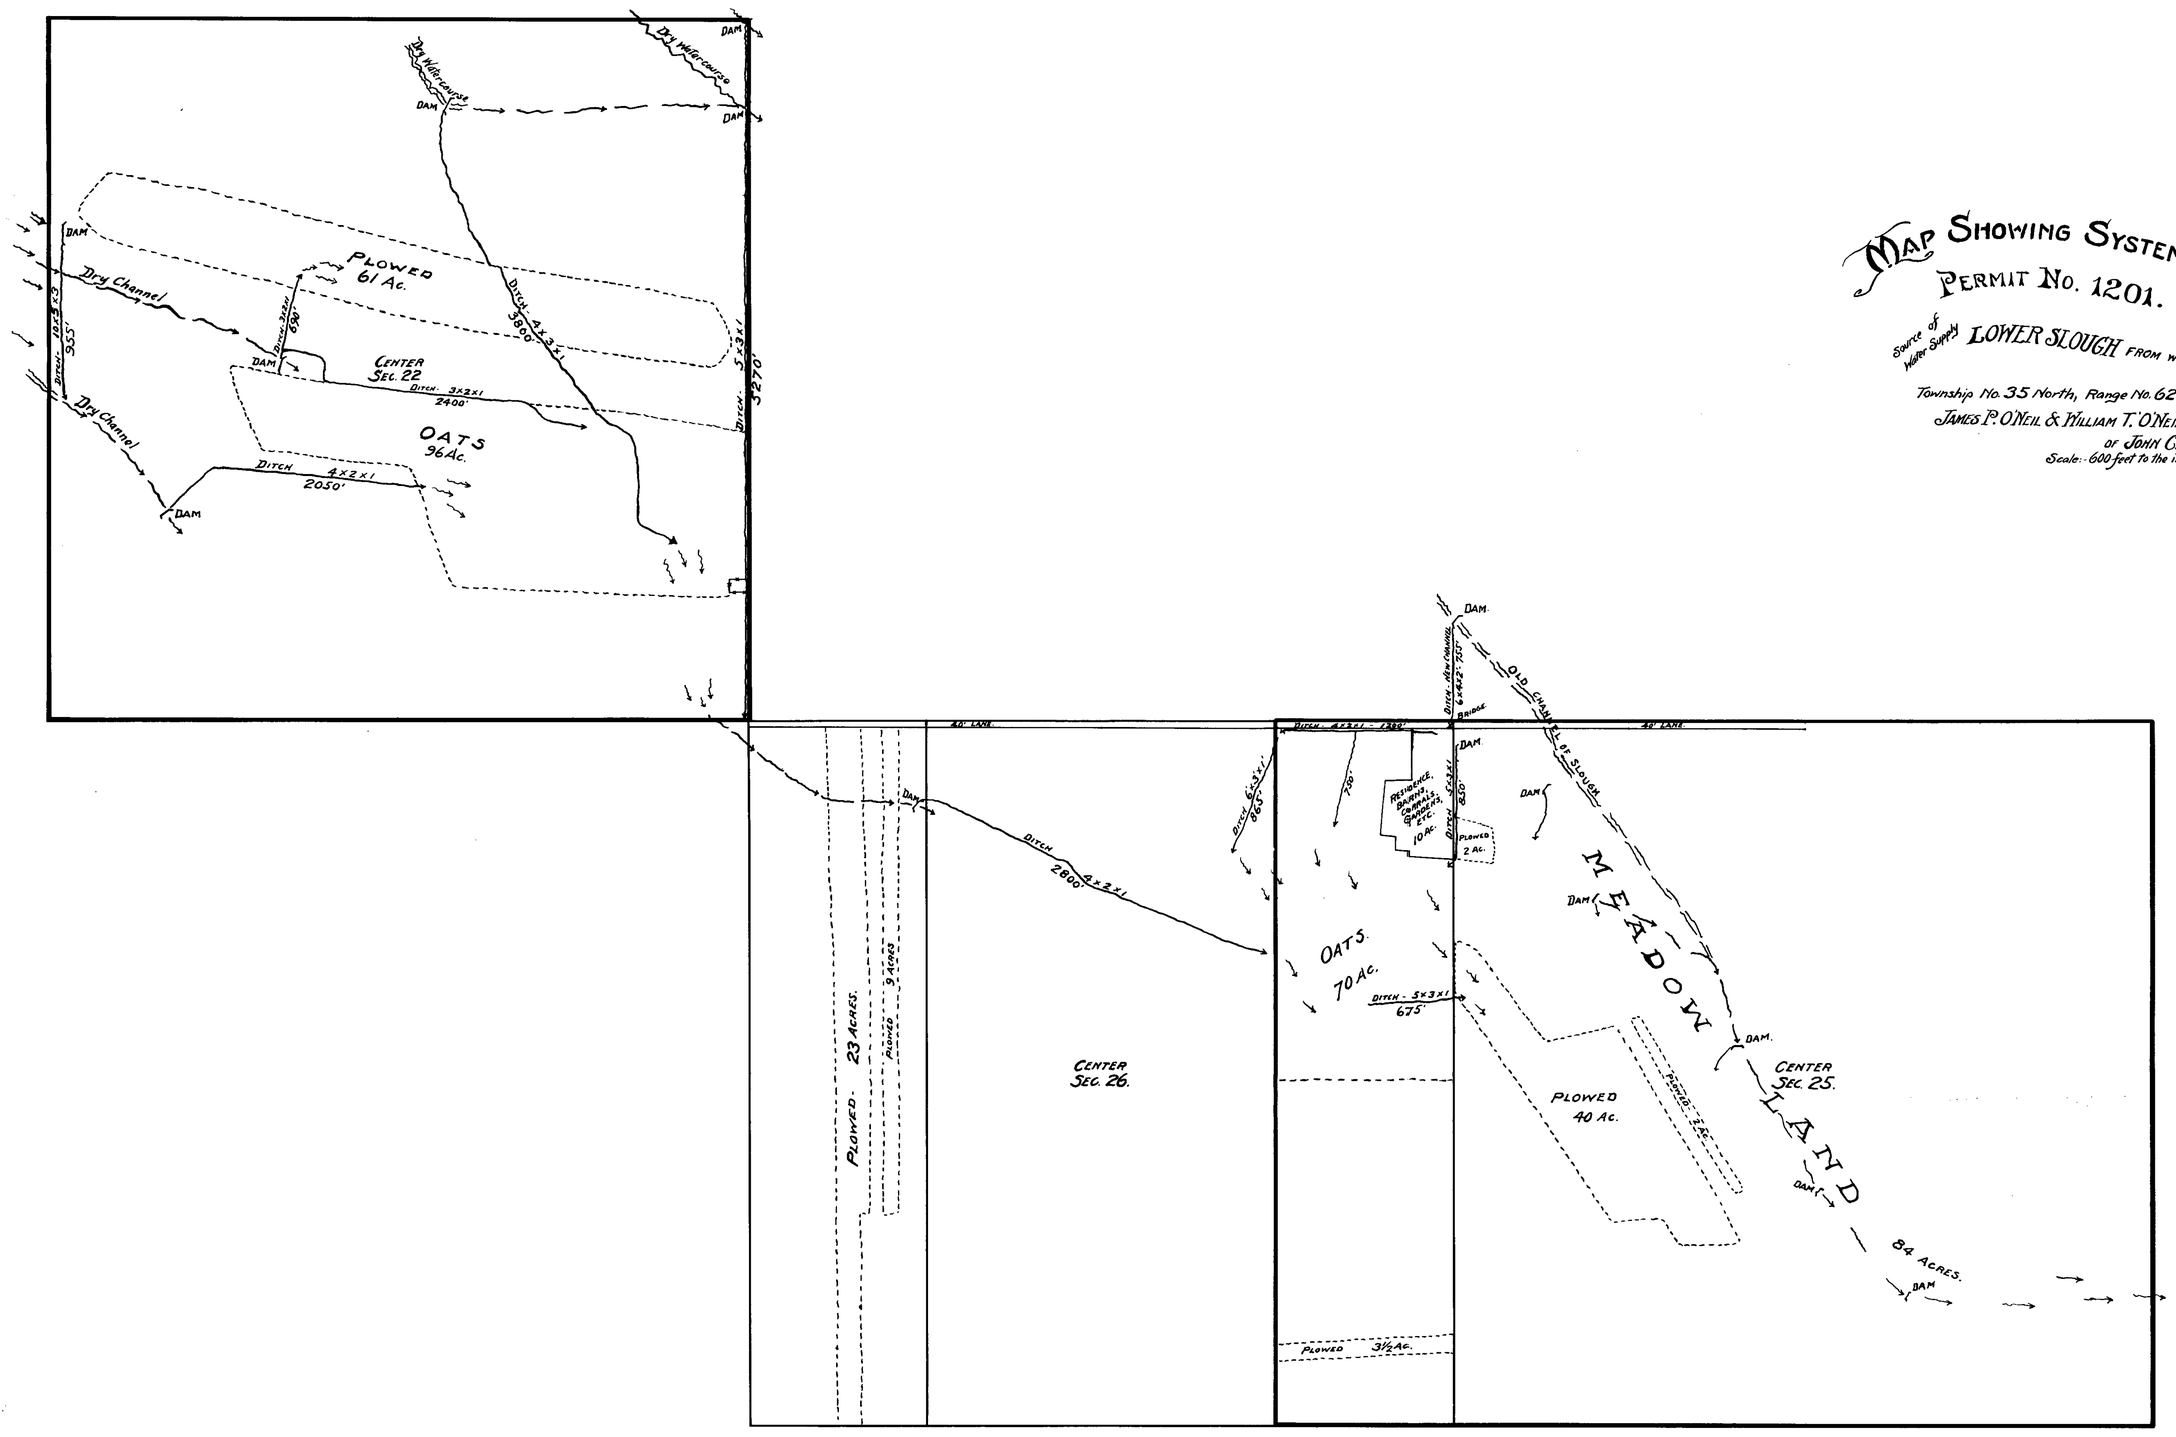

102 BK.3 5-13-13.
for 1.6 15c. f.s.

STATE OF NEVADA, } S.S.
COUNTY OF ELKO.

F.H. RUSSELL, being first duly sworn deposes and says that the above map is a true and accurate plat of the system of irrigation from PERMIT NO. 1201, as taken from the field notes of a survey made by him completed on the 4th day of February, 1913.

That the survey and map were made at the instance of James P. O'Neil & William T. O'Neil, Assignees of John C. Munson, Applicant.

F.H. Russell
Surveyor.

Subscribed and sworn to before me this 11th day of February, 1913.

Notary Public in and for Elko County, Nevada.

1201