Map Showing System of Irrigation
Permit No. 1202.

Source of Water Supply DRY CHANNEL.

Township No. 35 North, Range No. 62 East, M.D.M.
James P. O'Neil & William T. O'Neil, Assignees
of John C. Munson, Applicant.
Scale - 600 feet to the inch.

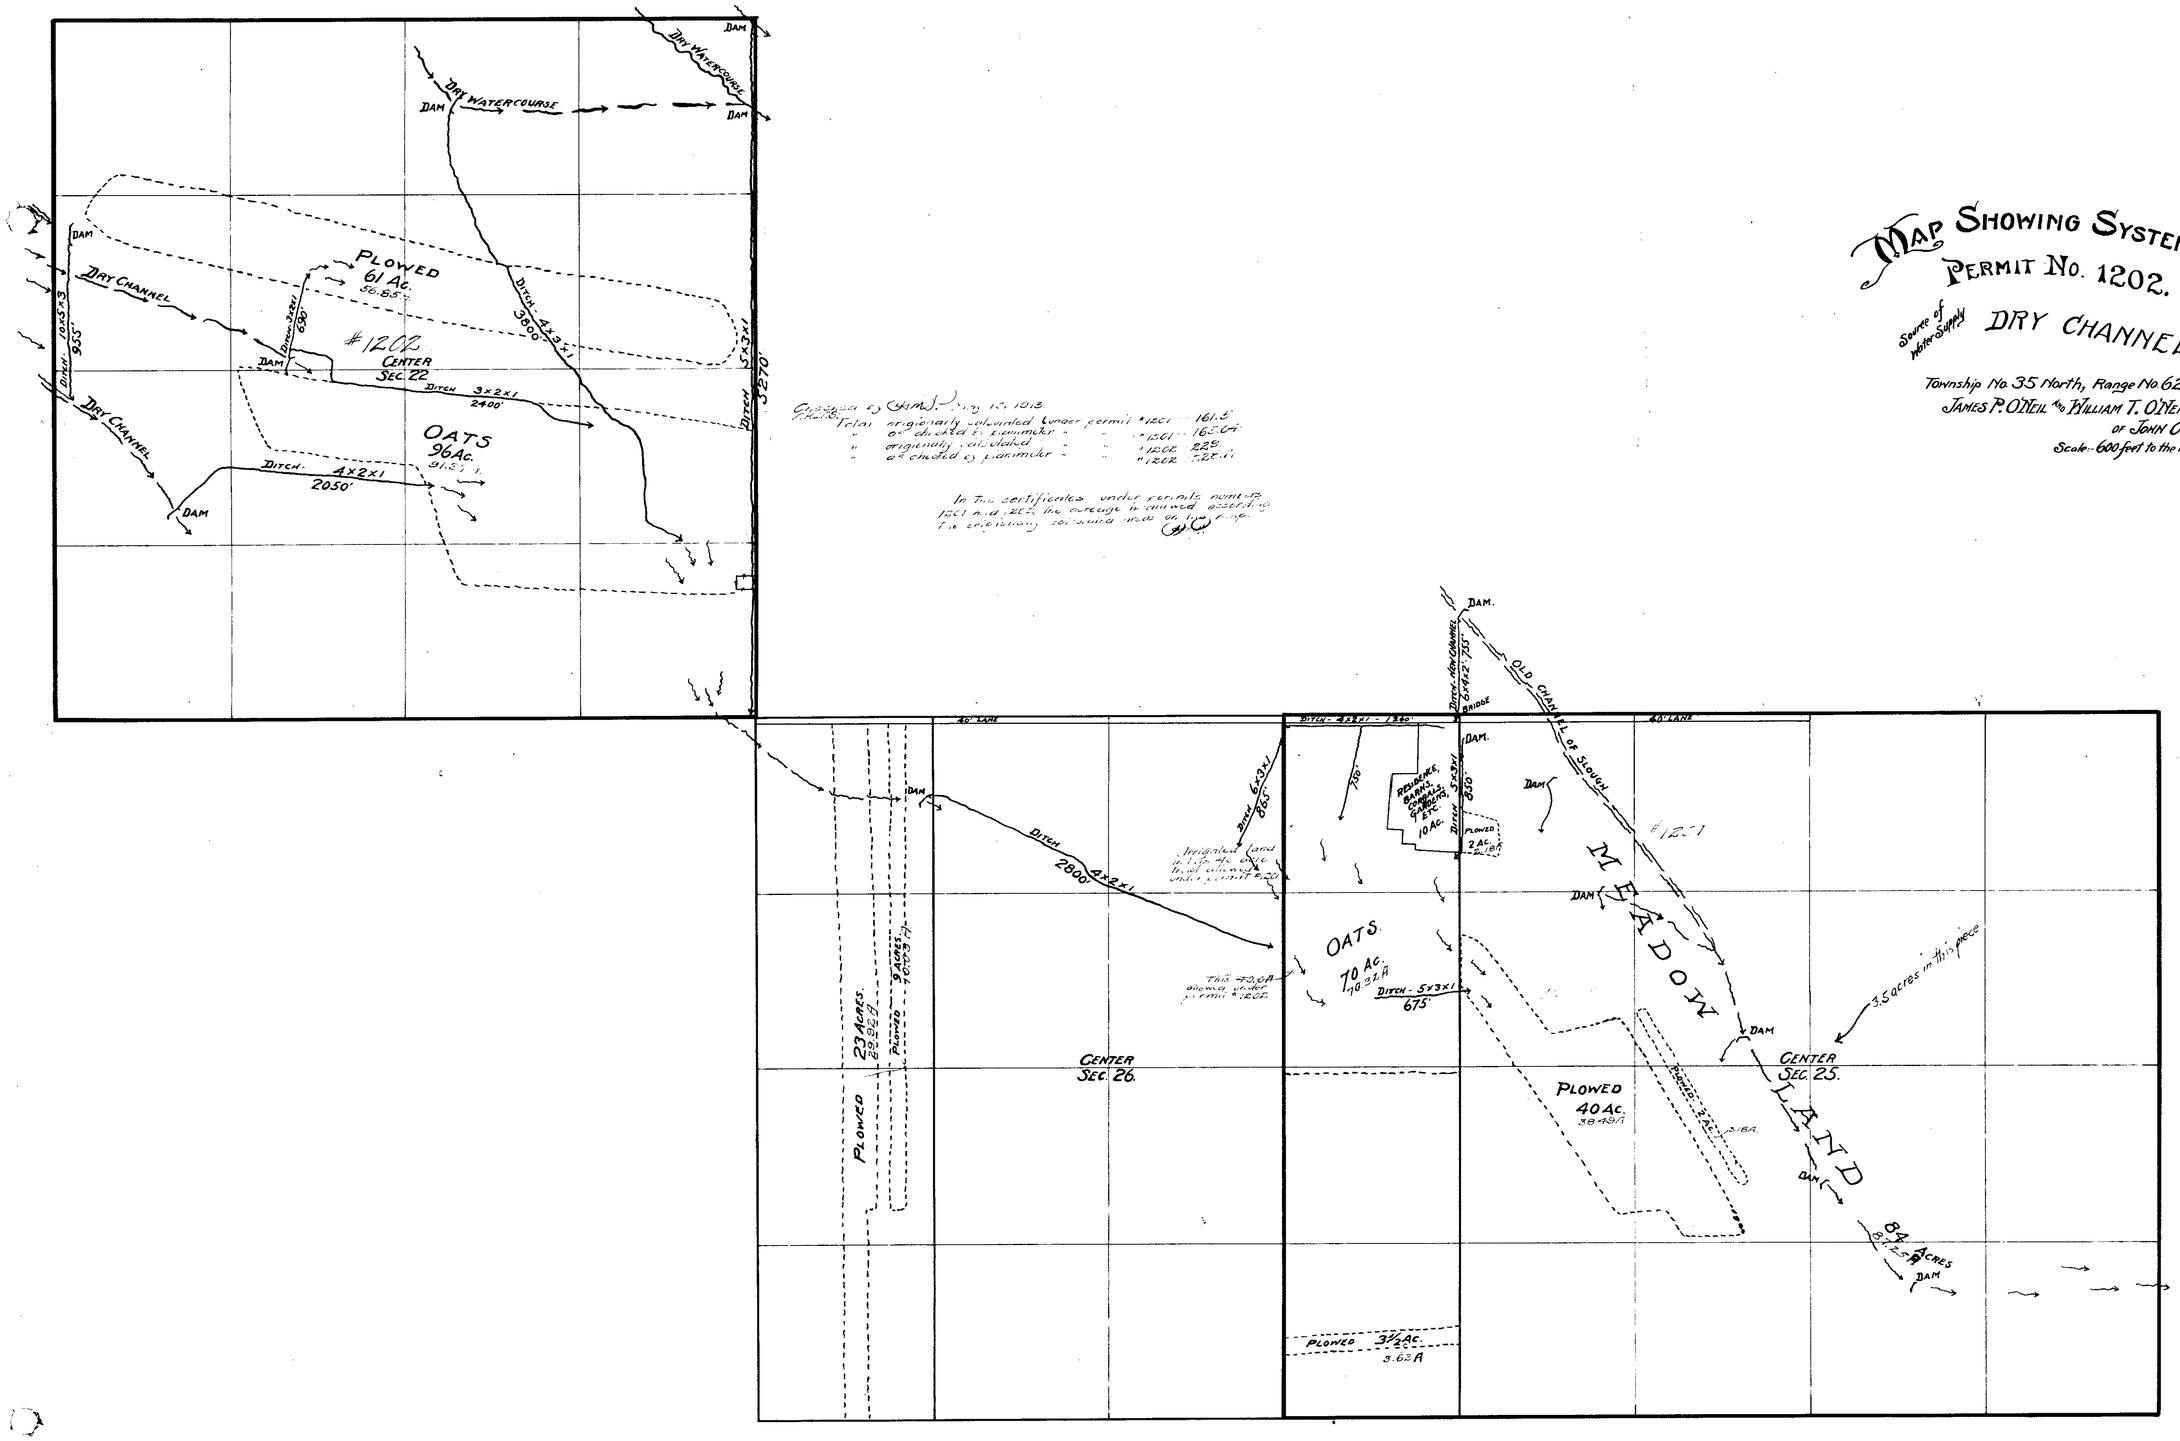

Corrected by (H.A.M.) Aug. 15, 1912
Trial originally calculated under permit #1201 = 161.5
" as checked by Kammeier " " #1201 = 165.04
" originally calculated " " #1202 = 223
" as checked by Kammeier " " #1202 = 228.41

In the certificates under permits numbers 1201 and 1202, the acreage is carried according to the originally calculated area on the map.

FILED
MAR 20 1913

STATE OF NEVADA, }
COUNTY OF ELKO. } SS.

F.H. Russell, being first duly sworn deposes and says that the above map is a true and accurate plat of the system of irrigation from PERMIT No. 1202, as taken from the field notes of a survey made by him completed on the 4th day of February, 1913.

That the survey and map were made at the instance of James P. O'Neil & William T. O'Neil, Assignees of John C. Munson, Applicant.

F.H. Russell
Surveyor.

Subscribed and sworn to before me this 11th day of February, 1913.

Notary Public in and for Elko County, Nevada.

103 BK3 5-13-13.
for 2.24 c.f.s.

1202