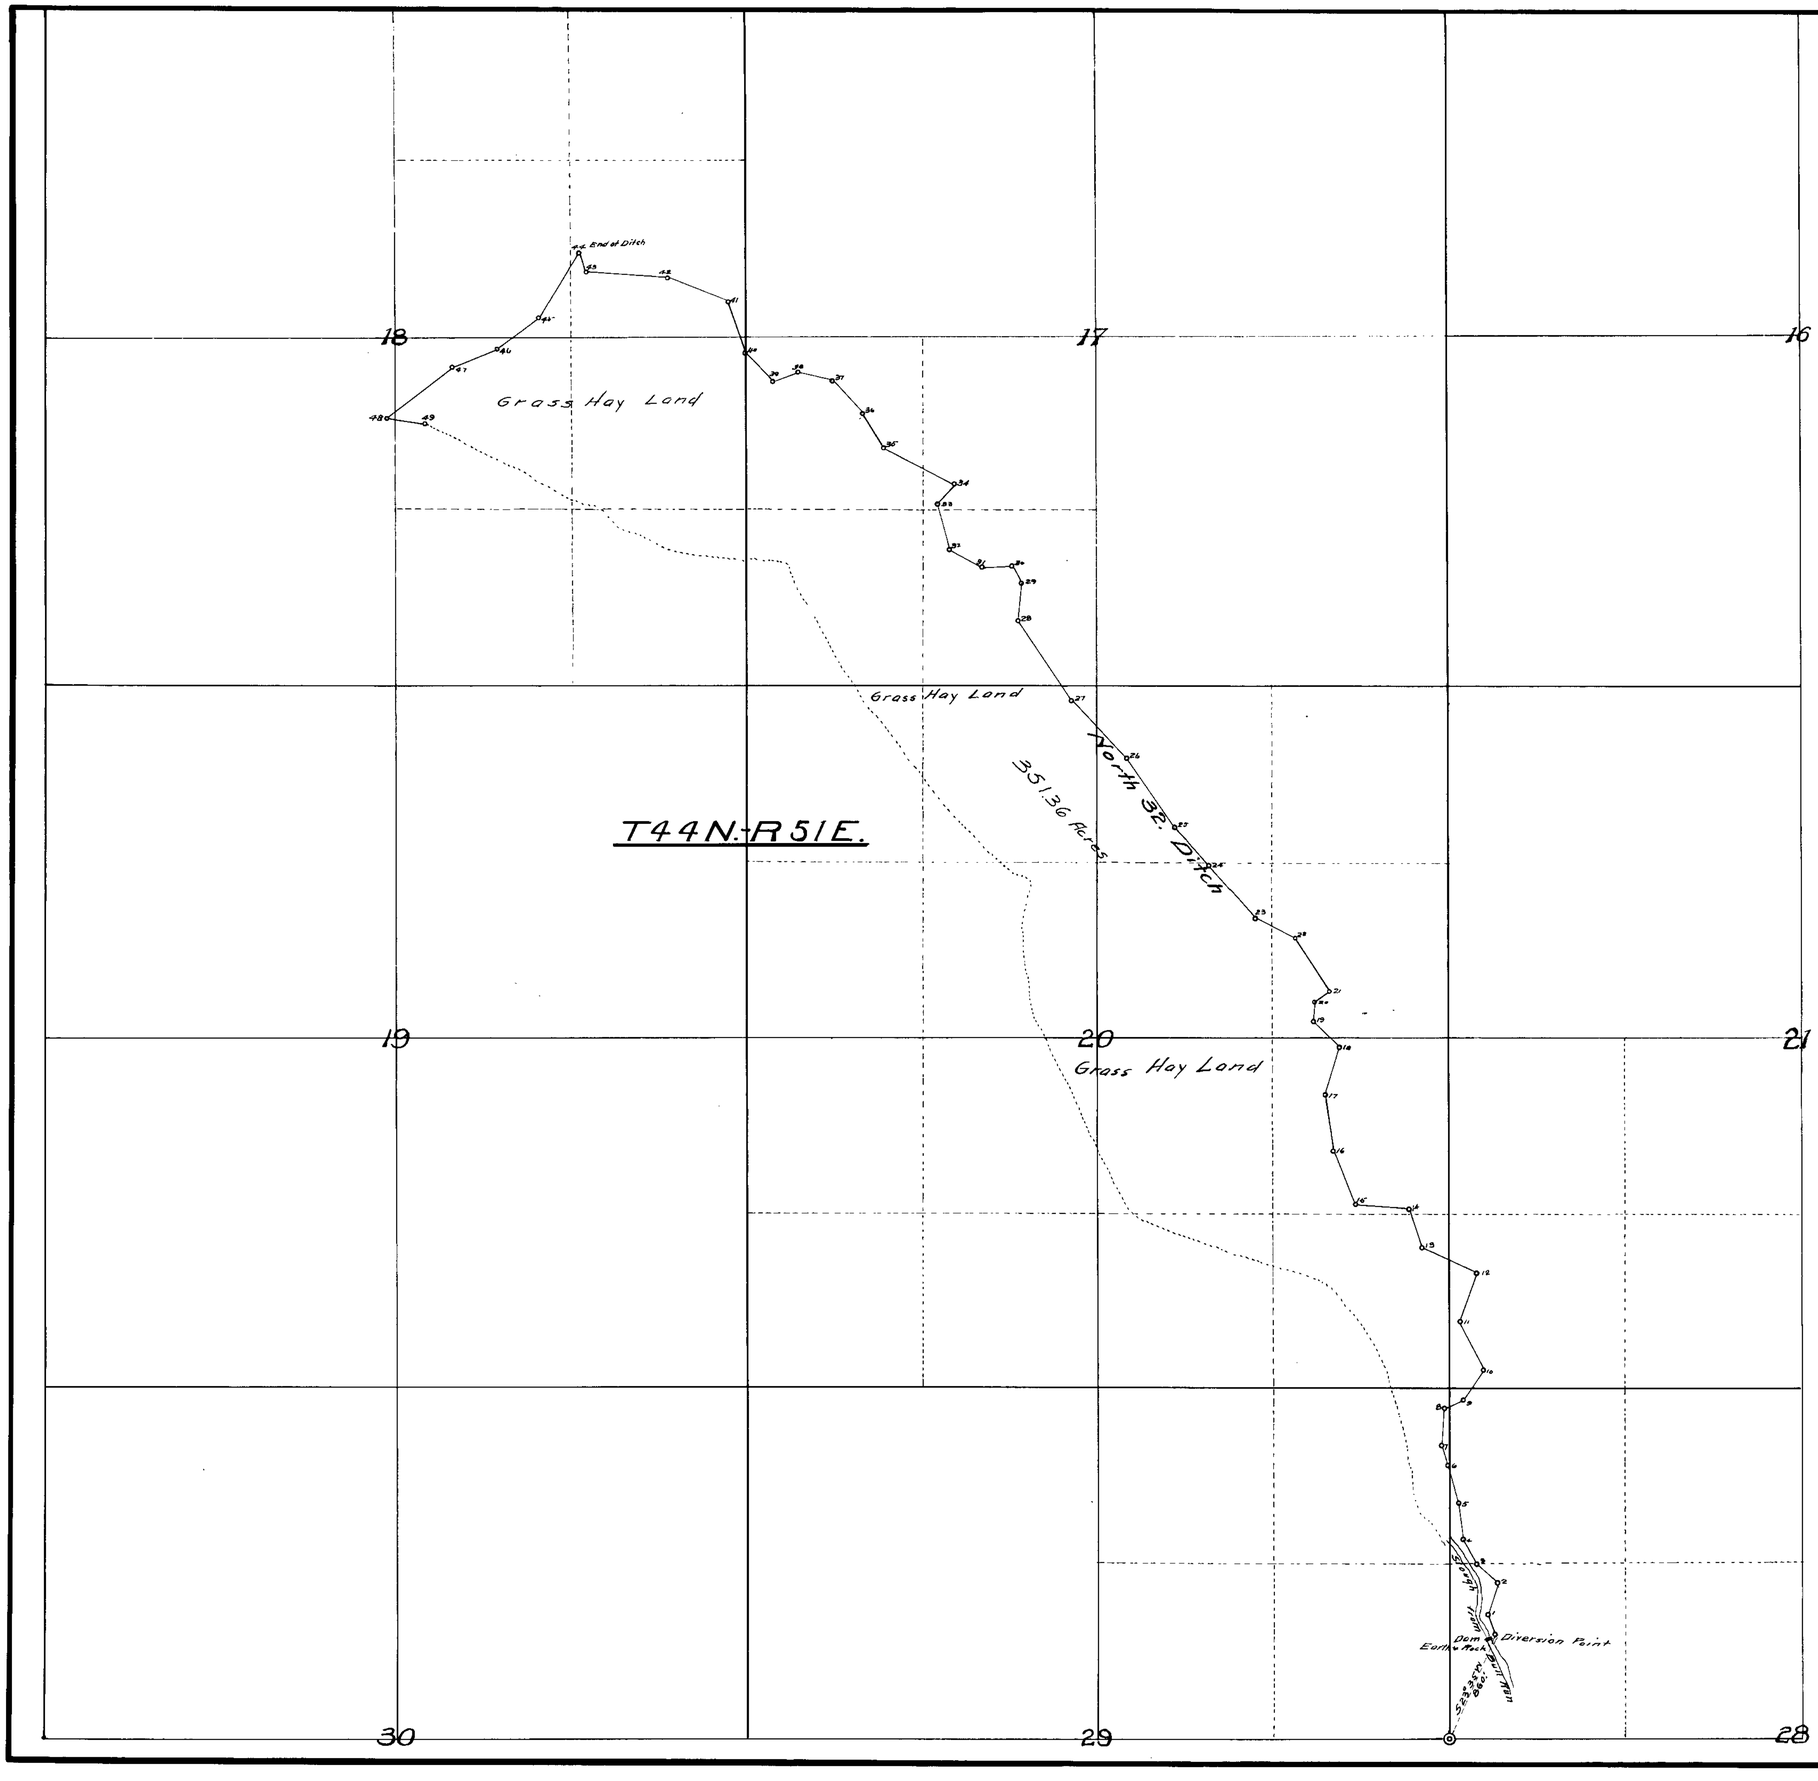

Section	Subdivision	Township	Range	Cultivated Acerage	Description Culture	Date of First Culture
28	NW¼ N.W¼	44	51	0.30	Grass	
29	N.E¼ N.E¼	"	"	7.40	"	
21	S.W¼ S.W¼	"	"	4.20	"	
20	S.E¼ S.E¼	"	"	23.00	"	
"	N.E¼ S.E¼	"	"	14.10	"	
"	N.W¼ S.E¼	"	"	38.80	"	
"	N.E¼ S.W¼	"	"	4.00	"	
"	S.E¼ N.E¼	"	"	6.11	"	
"	S.W¼ N.E¼	"	"	36.60	"	
"	S.E¼ N.W¼	"	"	15.10	"	
"	N.W¼ N.E¼	"	"	9.90	"	
"	N.E¼ N.W¼	"	"	31.00	"	
"	N.W¼ N.W¼	"	"	2.40	"	
17	S.E¼ S.W¼	"	"	18.00	"	
"	N.E¼ S.W¼	"	"	1.00	"	
"	S.W¼ S.W¼	"	"	26.20	"	
"	N.W¼ S.W¼	"	"	23.90	"	
18	N.E¼ S.E¼	"	"	39.80	"	
"	S.E¼ S.E¼	"	"	6.90	"	
"	S.E¼ N.E¼	"	"	11.20	"	
"	S.W¼ N.E¼	"	"	3.30	"	
"	N.W¼ S.E¼	"	"	21.15	"	

STATE OF NEVADA }
COUNTY OF WASHOE } ss

T. K. Stewart, being first duly sworn deposes and says that the accompanying map is a true and accurate plat of the land irrigated by Garat and Company, as taken from the field notes of a survey made by me completed on the 14 day of August, 1912,
That the map and survey were made at the instance of Garat and Company, and that it truly represents the irrigated lands of said Garat and Company,

T. K. Stewart.
Surveyor.

Subscribed and sworn to before me this 10th day of July 1916.

[signature]
Notary Public in and for Washoe County, Nevada

CULTURAL MAP OF LANDS OF
GARAT AND COMPANY
— No 1221 —
Water Source Bull Run River
Elko County Nev.
Scale 1 Inch = 600'

AUG

1221