Tract	Description	Cultivated Acreage	Description of Culture	Date of First Culture
A	Commencing at head of Spring and running S.16°30'E 2900 ft 600 ft wide	4.0	Wild Hay	May 1880
B	Commencing N.74°E. 300 ft from Sta 3. to N.W. Cor. of tract lying N.65°E 335 ft., 130 ft wide	1.0	Alfalfa	May 1907
C.	Commencing N.39°30'E 2420 ft from Sta. 6 of ditch lying N39°30'E 300 ft., 973 ft in width lying S.50°30'E.	6.7	Potatoes	May 1905
D	Commencing at Sta. 8 on Ditch line, center line of tract 509 ft long by 600 ft wide running N34°E.	7.0	Grain	May 1900
E	Commencing at N.E. End of Tract "D" a tract 600 ft wide by 691 ft long used for pasture hay sheds and Corrals., Not Irrigated			
Note	All the above tracts are approximately in Secs. 13 and 14 T.25 N R67 E. (Unsurveyed)			

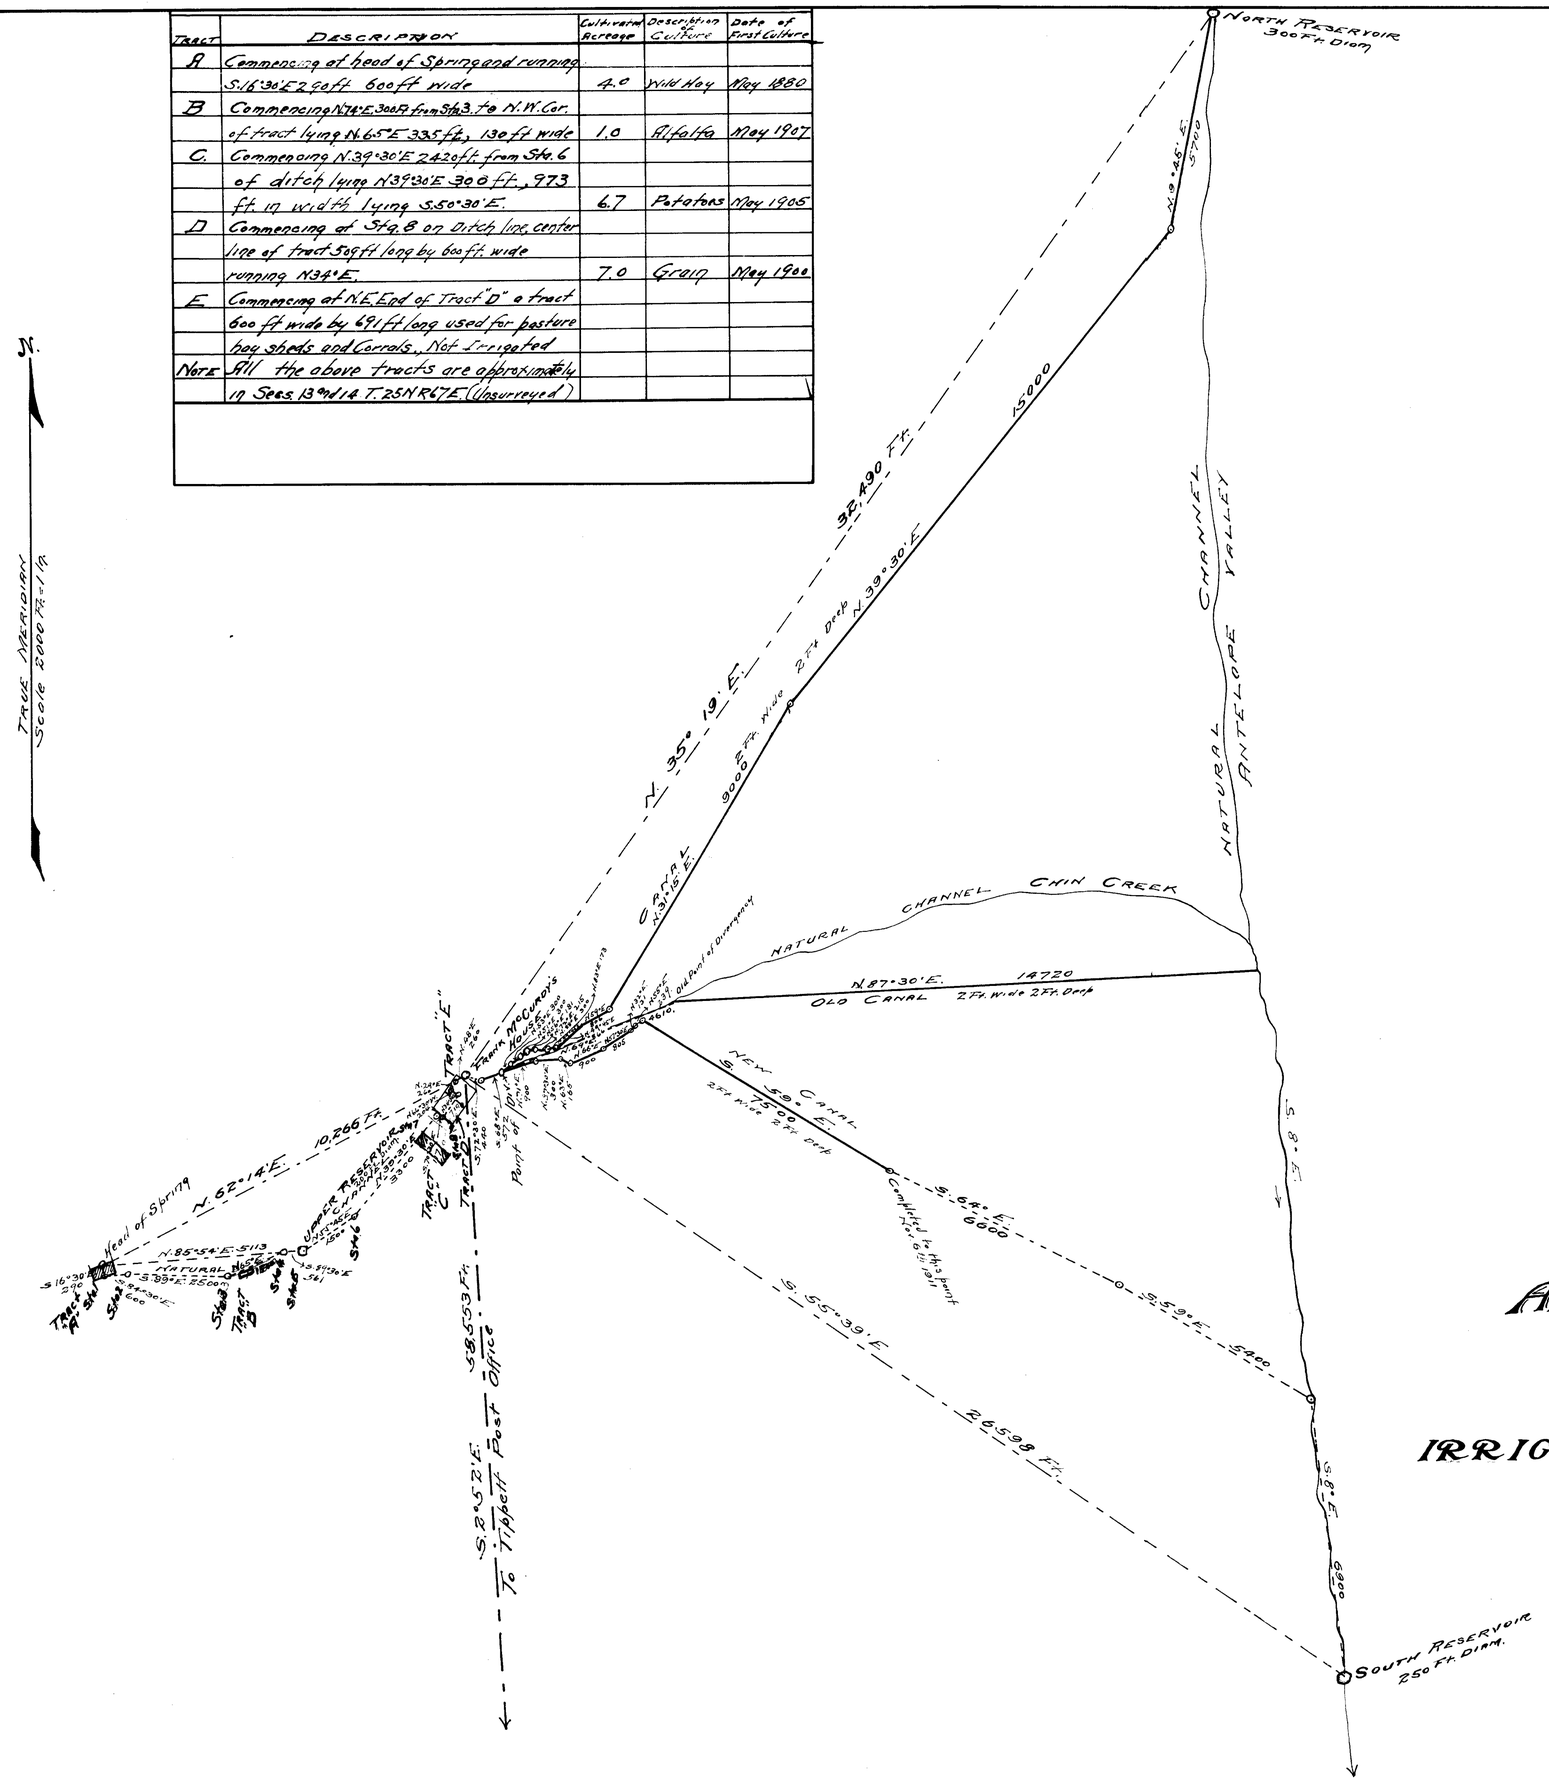

STATE OF NEVADA }
COUNTY OF WHITE PINE } S.S.

I. Harry A. Roger of Parker County of White Pine State of Nevada hereby certify that the above map is a true and accurate plat of the **CHIN CREEK** Irrigation and stockwatering works as taken from the field notes of a survey made by me on Nov. 5-10-1911 and at the instance of Mr. Frank McCurdy, that it represents the works described in Application No 1239 together with the location of streams in the vacinity.

Harry A. Roger
Surveyor

MAP
—OF—
APPLICATION No 1239
—OF—
McCurdy & Chapman
—FOR—
IRRIGATION & STOCKWATERING
—AT—
TIPPETT WHITE PINE CO., NEV.
Surveyed Nov. 5-10 1911
By
Harry A. Roger
U.S. Dep. Mng. Surveyor
Parker, Nev.

Certificate No. 34 BK 3 Issued 6-26-12.
for 0.212 c.f.s.

1239