PLAT FOR WATER PERMIT
No 1252

F. B. Rice
Melvin White Pine County Nevada

HOMESTEAD No 1323

Lots 3 & 4 Sec. 30 Tp 21 N. R. 64 E. & N½ S.E.¼ Sec. 25 Tp 21 N R 63 E. M.D.M.
Fred Burton Rice March 13th 1907
Melvin White Pine County Nevada

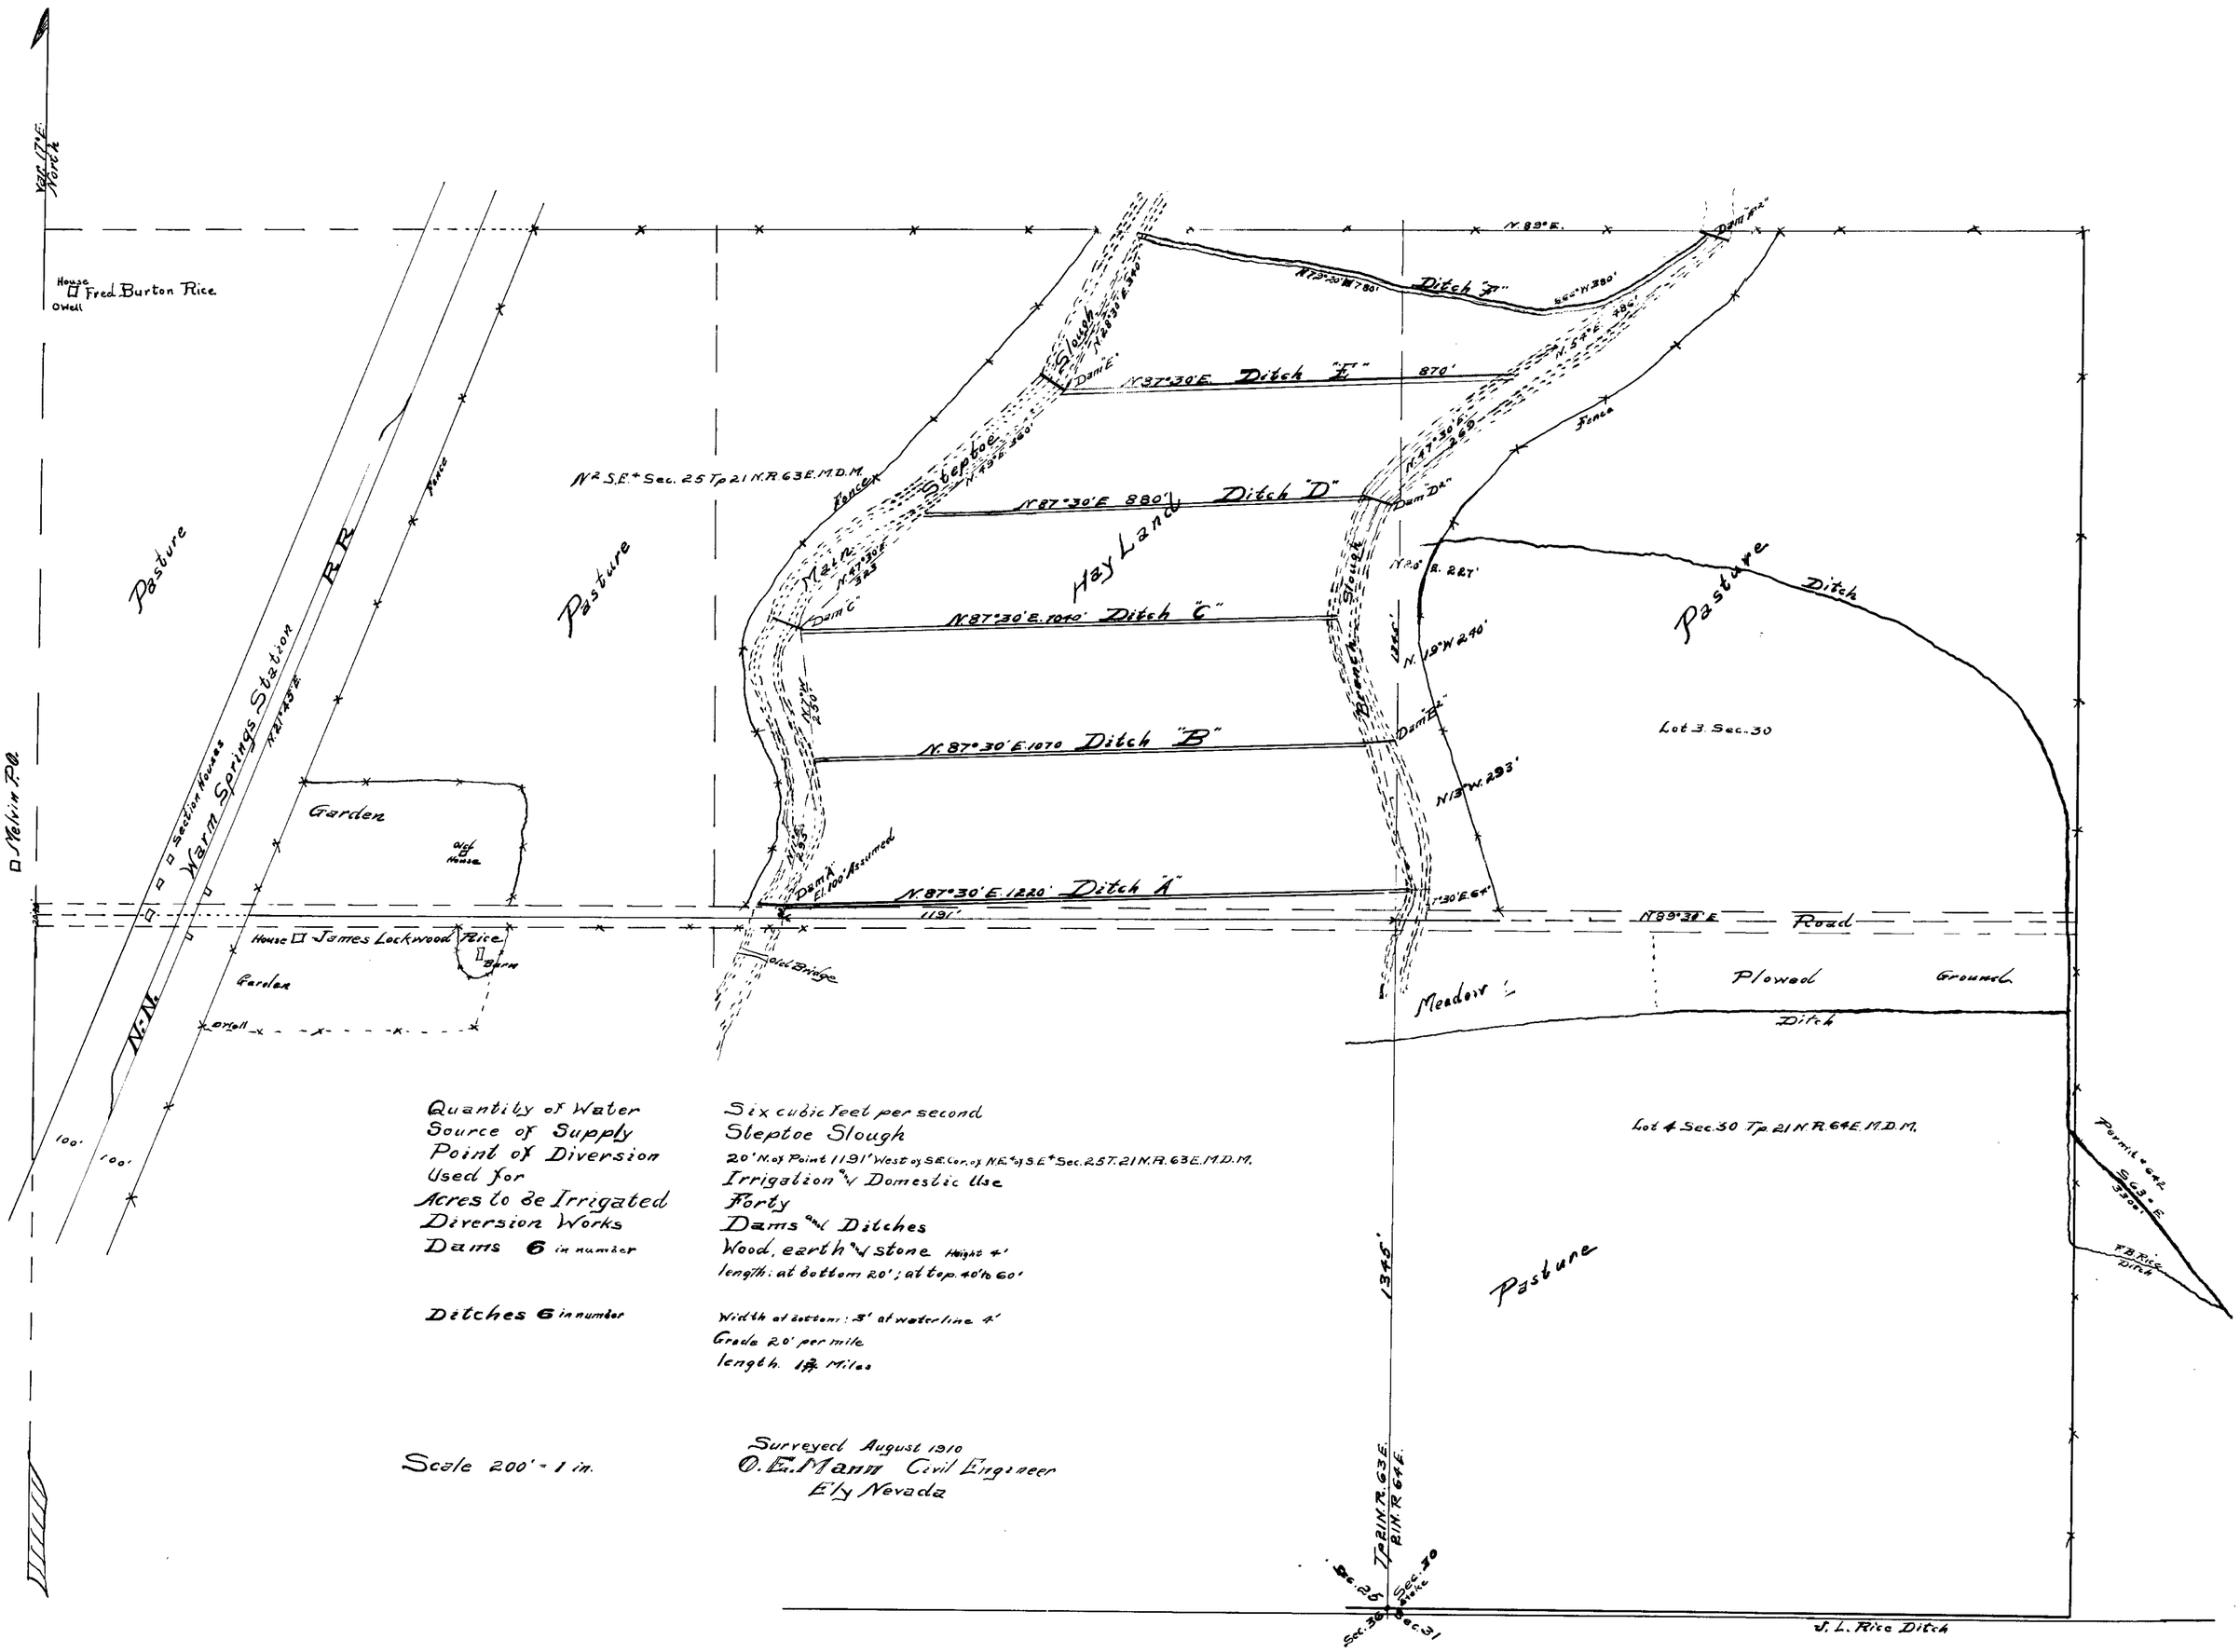

Quantity of Water	Six cubic feet per second
Source of Supply	Sleptoe Slough
Point of Diversion	20' N. of Point 1191' West of S.E. Cor. of N.E.¼ of S.E.¼ Sec. 25 T. 21 N. R. 63 E. M.D.M.
Used for	Irrigation & Domestic Use
Acres to be Irrigated	Forty
Diversion Works	Dams & Ditches
Dams 6 in number	Wood, earth & stone Height 4' length: at bottom 20'; at top 40' to 60'
Ditches 6 in number	Width at bottom: 3' at waterline 4' Grade 2.0' per mile length 1½ Miles

Scale 200' = 1 in.

Surveyed August 1910
O. E. Mann Civil Engineer
Ely Nevada

1252