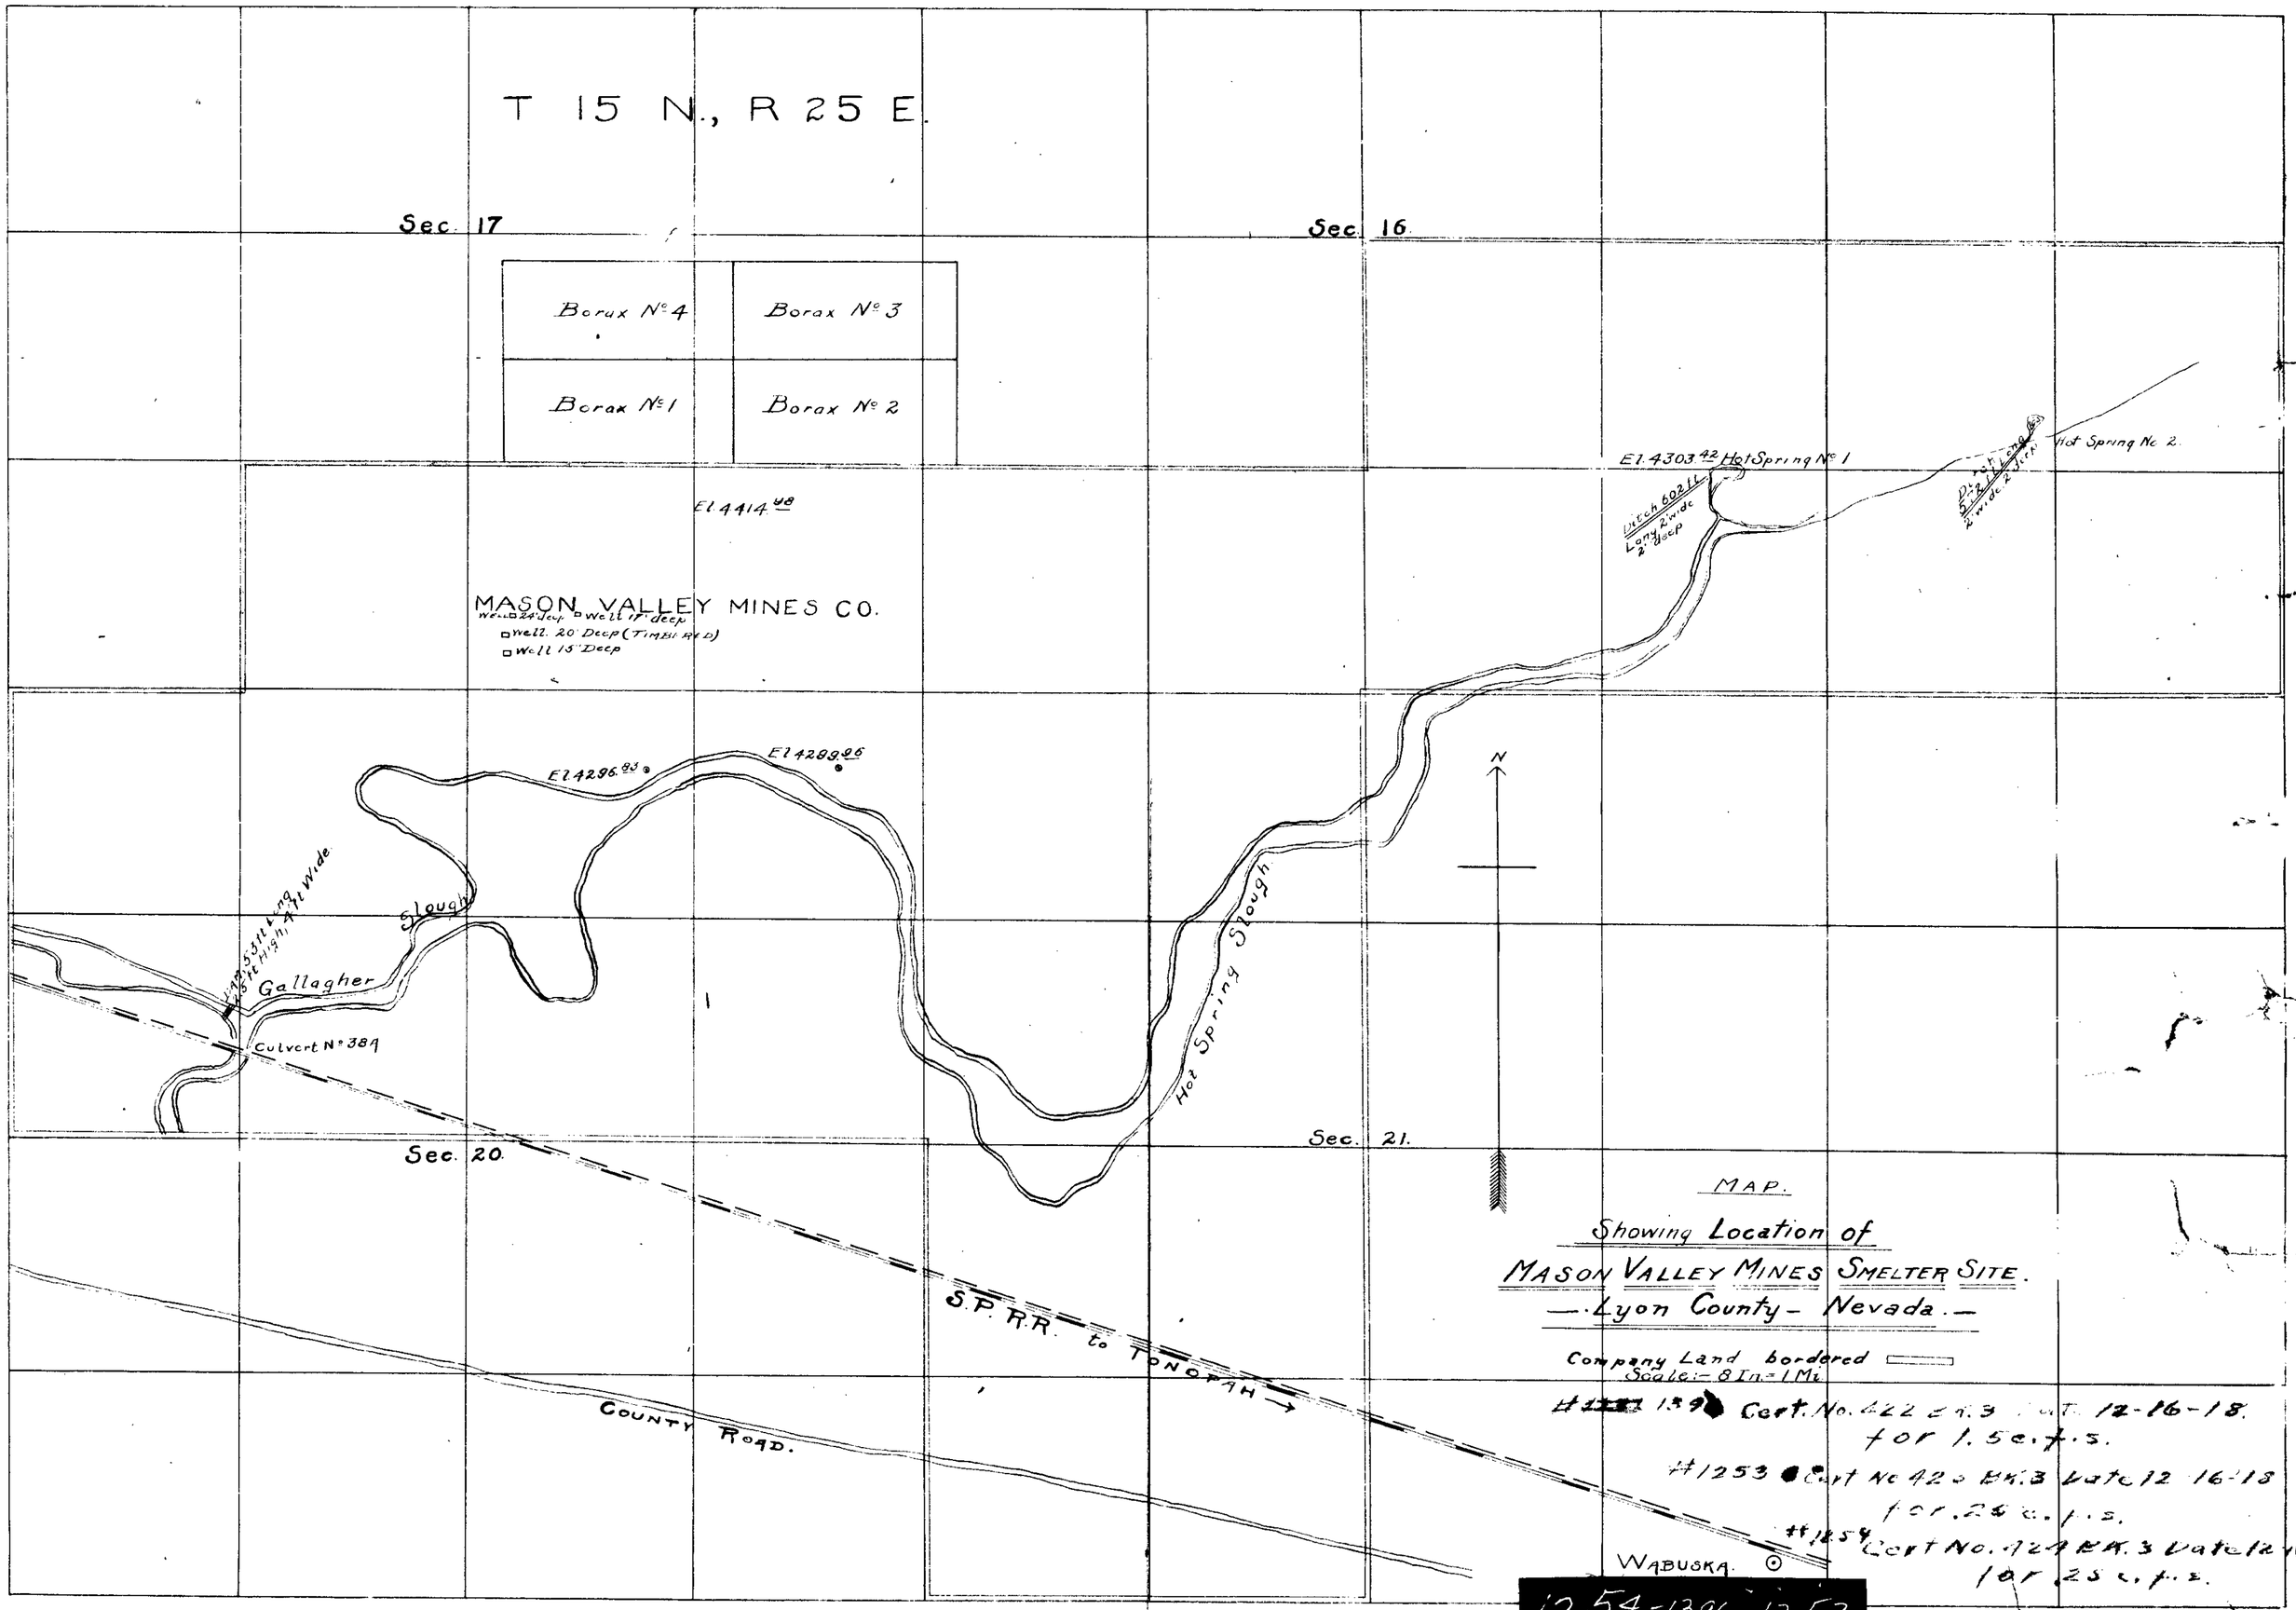
T 15 N., R 25 E.
Sec. 17
Sec. 16
Borax No 4
Borax No 3
Borax No 1
Borax No 2
El. 4414.48
MASON VALLEY MINES CO.
Well 24' deep
Well 17' deep
Well 20' Deep (TIMBERED)
Well 15' Deep
El. 4303.42 Hot Spring No 1
Hot Spring No 2.
Ditch 602 ft. Long 2' wide 2' deep
El. 4296.83
El. 4289.96
Slough
Gallagher
Culvert No 384
Hot Spring Slough
N
Sec. 20.
Sec. 21.
S.P. R.R. to TONOPAH
COUNTY ROAD.
WABUSKA.
MAP.
Showing Location of
MASON VALLEY MINES SMELTER SITE.
— Lyon County — Nevada. —
Company Land bordered
Scale:- 8 In = 1 Mi
#1396 Cert. No. 422 Bk. 3 Date 12-16-18.
for 1.5 c.f.s.
#1253 Cert No 423 Bk. 3 Date 12-16-18
for .25 c.f.s.
#1254 Cert No. 424 Bk. 3 Date 12-16-18
for .25 c.f.s.
1254-1396-1253