SECTION	SUB DIVISION	TOWN SHIP	RANGE	CULTIVATED ACREAGE	DESCRIPTION OF CULTURE	DATE OF FIRST CULTURE
28	S½NE¼	12N	23E	0.0		
"	N½SE¼	"	"	0.0		
"	SW¼SE¼	"	"	6.0	Garden	
"	"	"	"	16.5	Alfalfa	
"	SE¼SE¼	"	"	21.5	"	
33	NW¼NE¼	"	"	5.5	"	
"	NE¼NE¼	"	"	33.5	"	

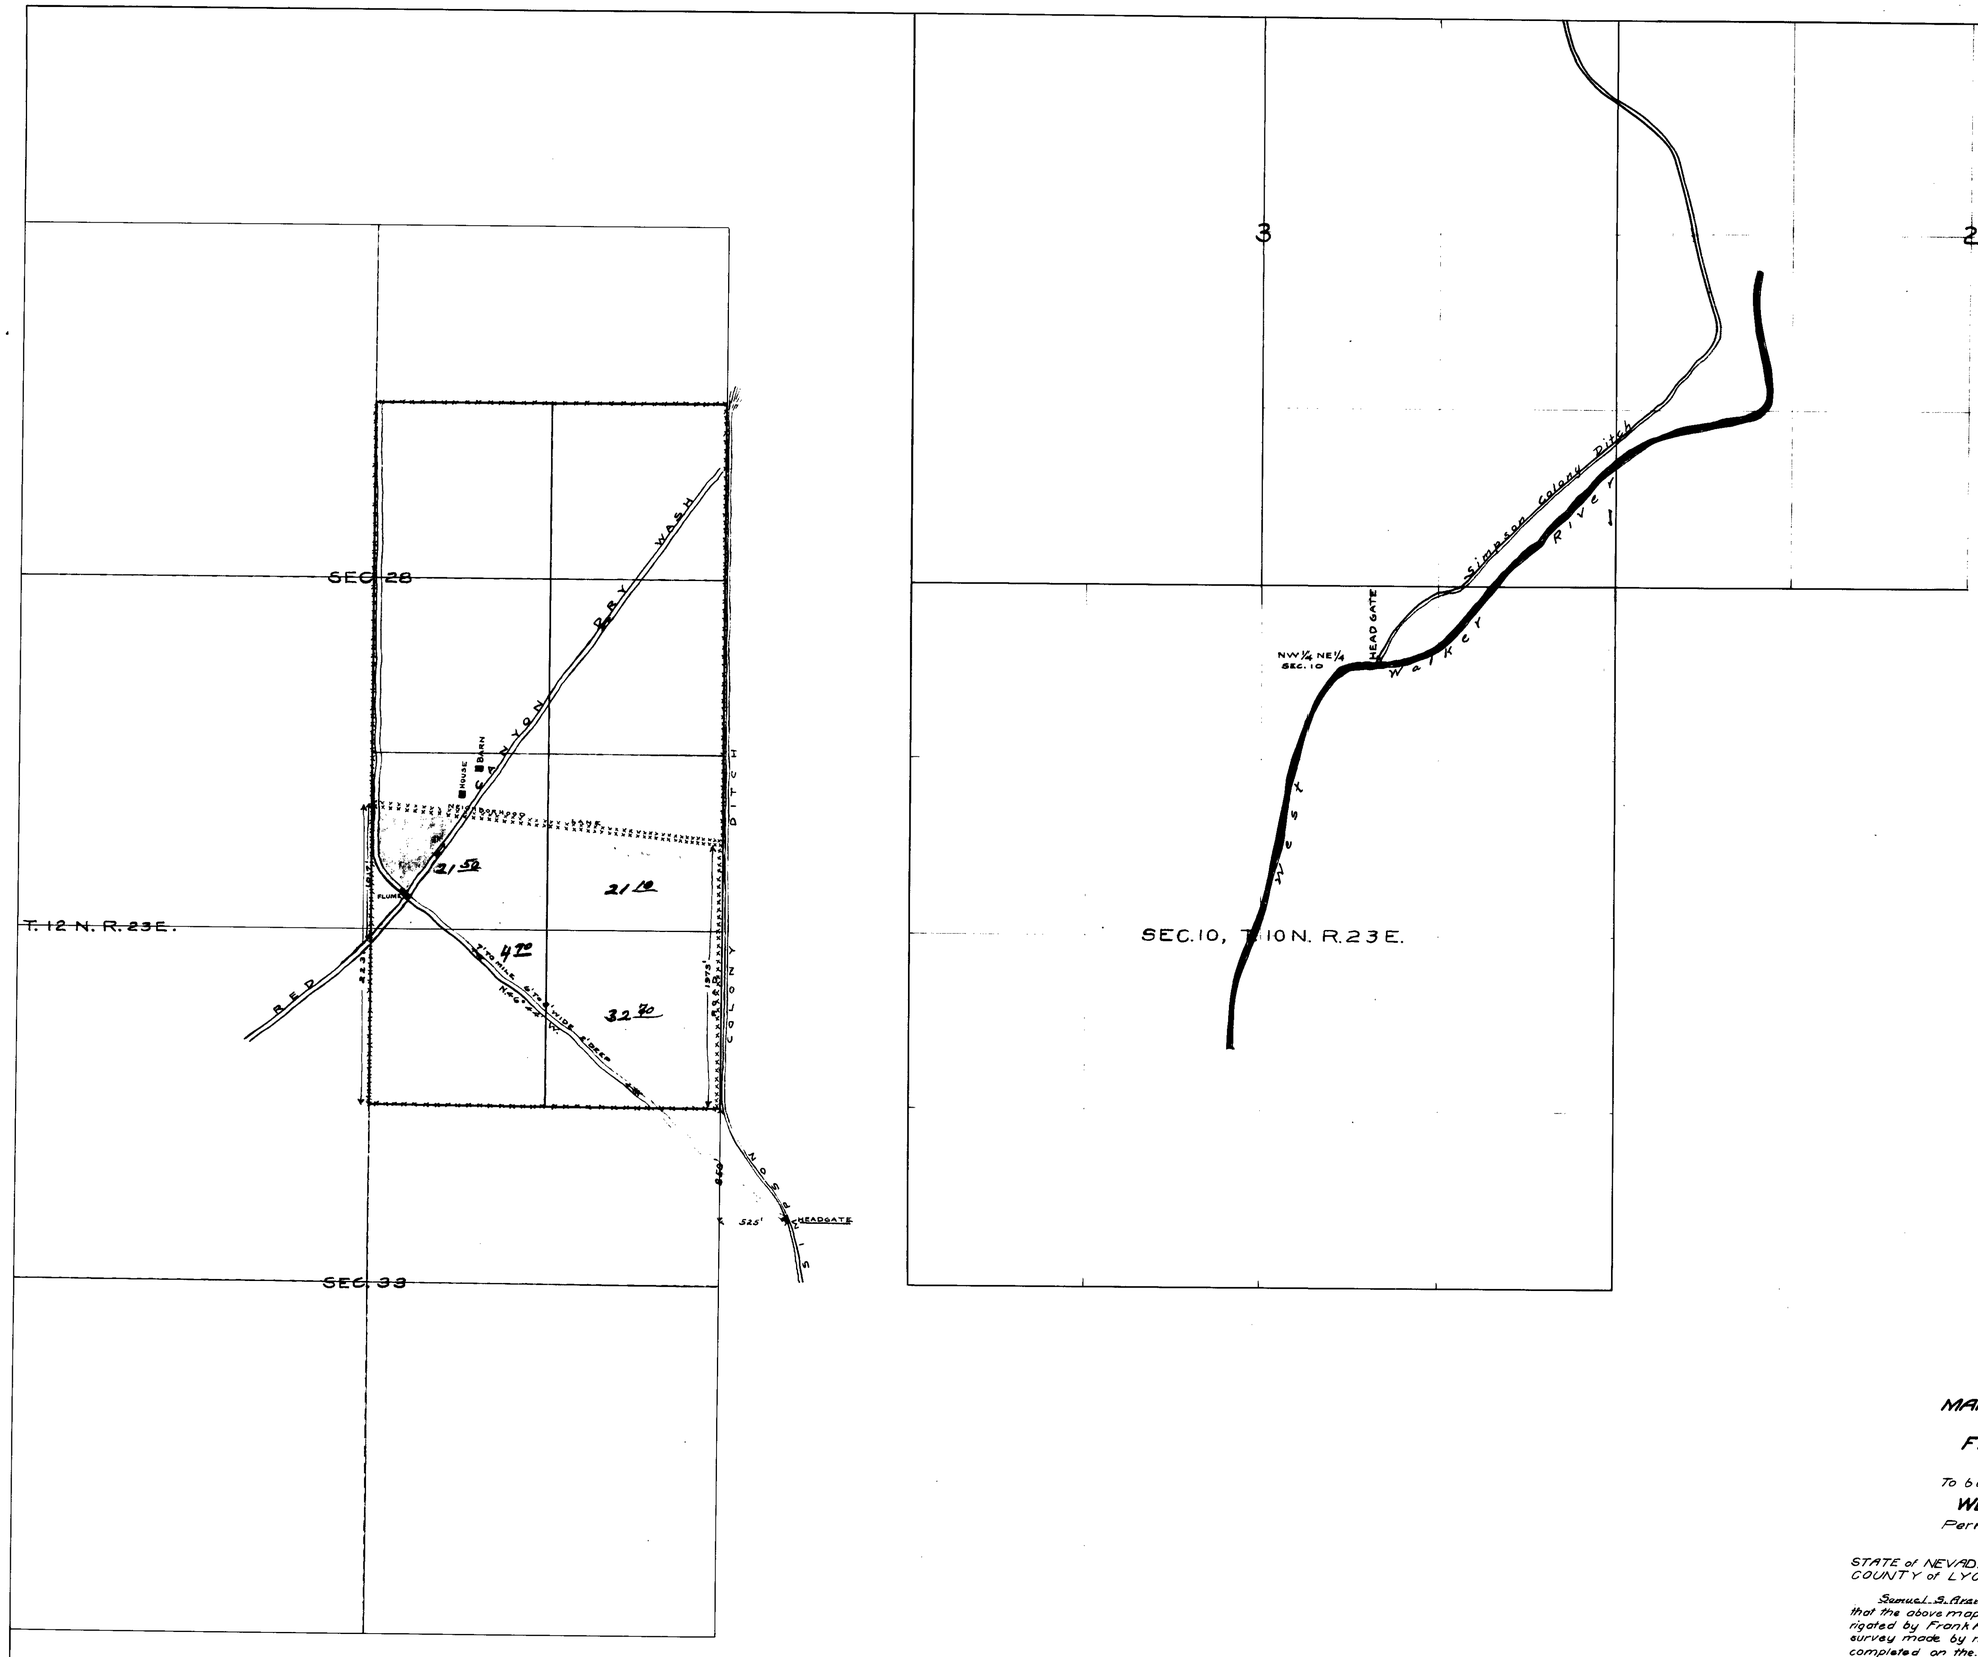

MAP SHOWING LANDS
Owned by
FRANK A. ARENTZ
Wellington Nevada.
To be irrigated with water from
WEST WALKER RIVER.
Permit #1258 for 4 second feet.

STATE of NEVADA }
COUNTY of LYON } ss.

Samuel S. Arentz being first duly sworn, deposes and says that the above map is a true and accurate plat of the lands irrigated by Frank A. Arentz, as taken from the field notes of a survey made by me, (or under my supervision and direction), completed on the 8th day of July, 1912.

That the map and survey were made at the instance of Frank A. Arentz, owner of said lands and that it truly represents the irrigated lands of said Frank A. Arentz.

Samuel S. Arentz Surveyor

Subscribed and sworn to before me, this 16th day of July 1912.

Notary Public, in and for Lyon County, Nevada.

79 BK3 1-17-13.
for 0.80 c.f.s.

S

1258.