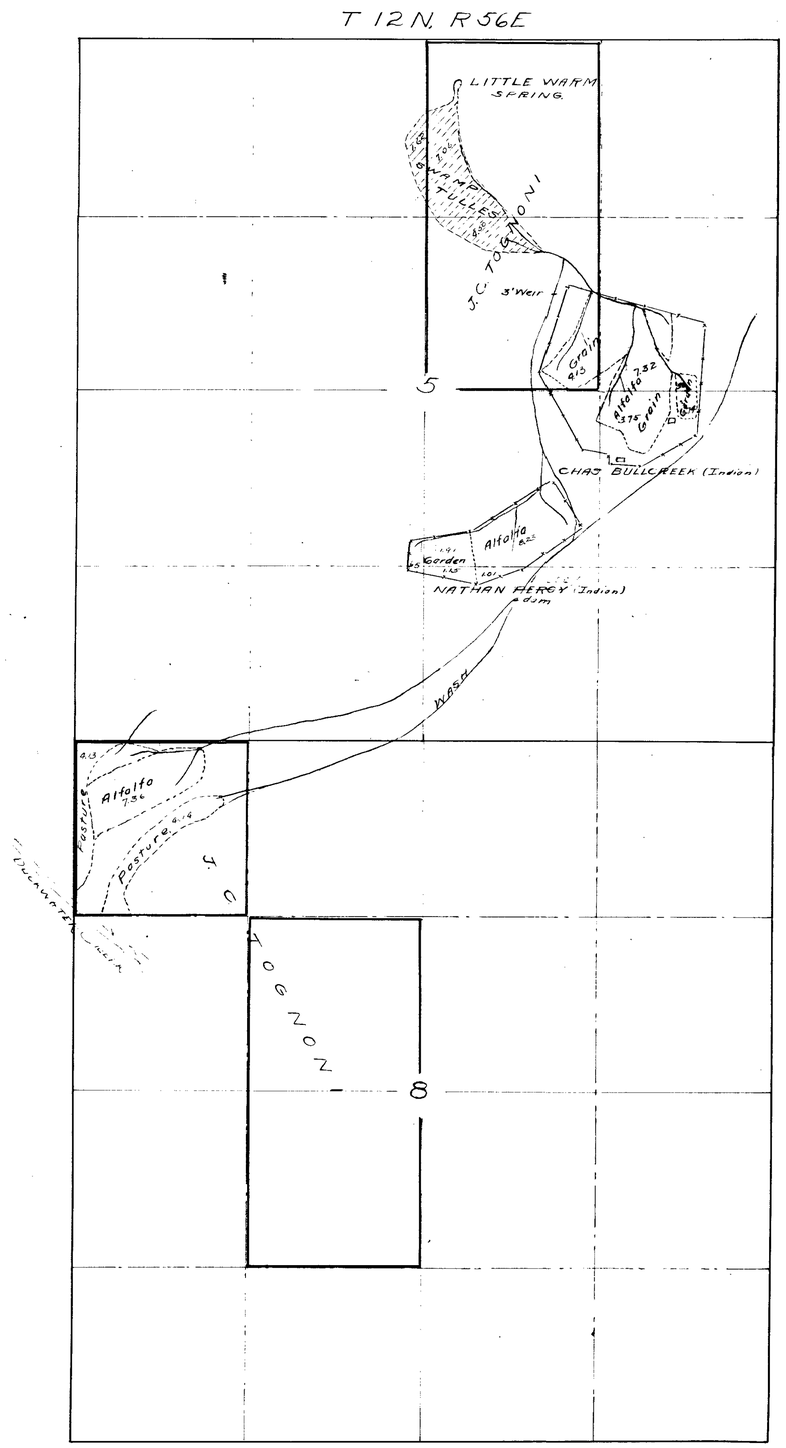

Section	Subdivision	Township	Range	Cultivated Acreage	Description of Culture	Date of First Culture
		CHAS BULLCREEK				
5	SW¼ NE¼	12N	56E	4.13	Grain	
"	SE¼ "	"	"	7.32	Alfalfa	
"	" "	"	"	.32	Garden	
"	NE¼ SE¼	"	"	.79	"	
"	" "	"	"	3.75	Alfalfa	
		NATHAN PERCY				
"	NW¼ SE¼	"	"	8.23	Alfalfa	
"	" "	"	"	1.91	Garden	
"	SW¼ "	"	"	1.15	"	
"	" "	"	"	1.01	Alfalfa	
"	NE¼ SW¼	"	"	.65	Garden	
		J.C. TOGNONI				
8	NW¼ NW¼	"	"	7.36	Alfalfa	
"	" "	"	"	4.19	Pasture	

STATE OF NEVADA,
County of ORMSBY } ss.

I, F.B. STEWART, being first duly sworn, deposes and says that the accompanying map is a true and accurate plat of the land irrigated by _____, as taken from the field notes of a survey made by me (or under my supervision and direction), completed on the 7th day of OCTOBER, 1914.

That the map and survey were made at the instance of STATE OF NEVADA, and that it truly represents the irrigated lands of said _____

F.B. Stewart
Surveyor

Subscribed and sworn to before me this ____ day of _____, 191

Notary Public in and for _____ County, Nevada

OFFICE OF STATE ENGINEER
CARSON CITY, NEVADA

CULTURAL MAP OF LANDS OF

1312

Water Source LITTLE WARM SPRINGS
Tributary of DUCKWATER CREEK
NYE.

Surveyed by F.B. STEWART, Oct. 7th 1914
Mapped by _____ Nov. 10th 1914
Checked by _____
Approved by _____

SCALE: 1 inch = 200 feet

STATE PRINTING OFFICE, CARSON CITY, NEVADA

1312