PLAT
OF
PRESENT & PROPOSED DAMS & DITCHES
For Appropiation of Water by W.J. Bell
Under Permit N° 1322
Jan. 8th, 1910

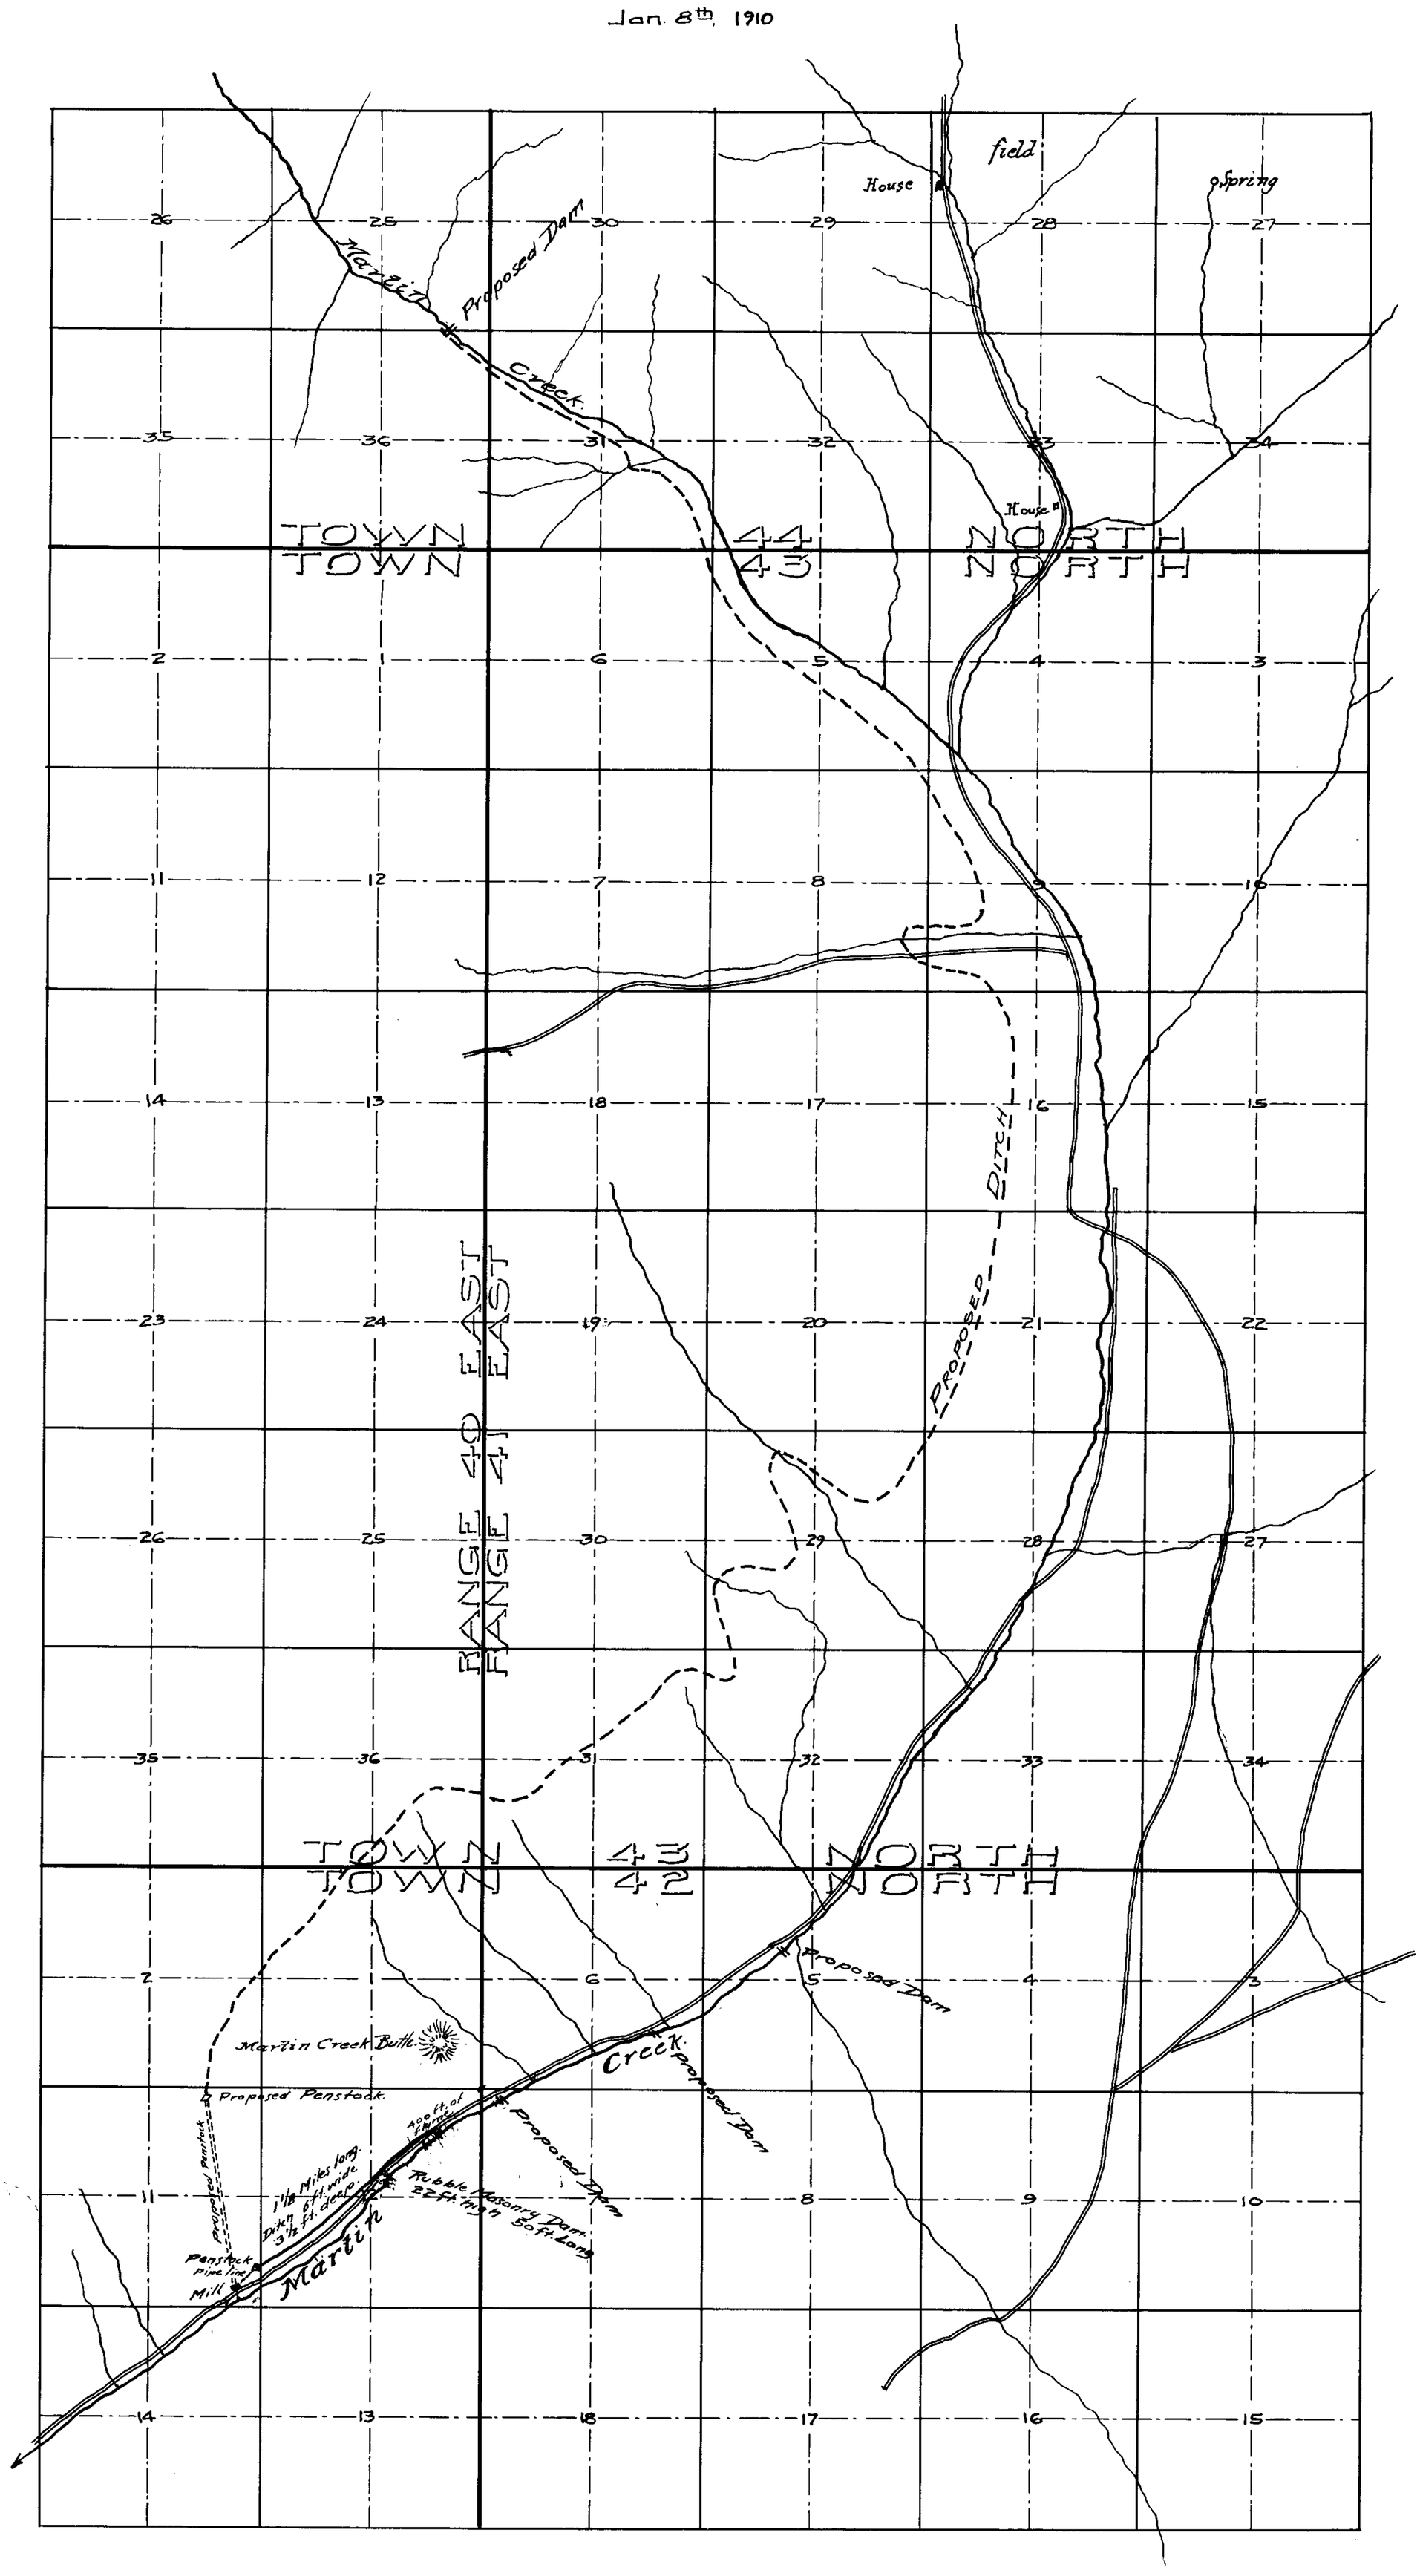

1322

1322