STATE OF NEVADA,
County of White Pine } ss.

O. G. Mason being first duly sworn, deposes and says: That the above map is true and correct to the best of his knowledge and belief; that it was made by deponent, or under his supervision and direction, completed on the 4th day of December, 1911.

That the map and survey were made at the instance of Giovanni Siri, owner of said lands, and that it truly represents the irrigated lands of said Siri.

O. G. Mason
Surveyor

Subscribed and sworn to before me this 11th day of Dec. 1911.

Notary Public in and for White Pine County, Nevada.

Section	Sub-div	Tp.	R.	Cul. Acre	Description of crops	Date of first irrigation
19-30	Unsurveyed	22 N	65 E	39.149	Garden Hay	
22	SW¼SW¼	22 N	64 E	40	Pasture	
22	SE¼SW¼	22 N	64 E	40	Alfalfa Pasture	
22	SW¼SE¼	22 N	64 E	16	Alfalfa Pasture Garden	
27	NW¼NE¼	22 N.	64 E	31.6	Pasture	
25	N.E.¼	22 N	64 E	44.5	Meadow	

Sp.#1 Cut N.33°E 92' 1' deep 1.5' wide 4' base
#2 " N.85°E 56' 2.5 " 4' "
#3 " N.35°E 132' 1' " 2' "
#4 " S.25°E. 88.4' 3' " 2' "
#5 " S. 20.5' 1' " 4' "
#6 " S 83°E. 33' 2' " 4' "

Ditches: 3' Wide, 2' deep, Grade 55" in 1000'

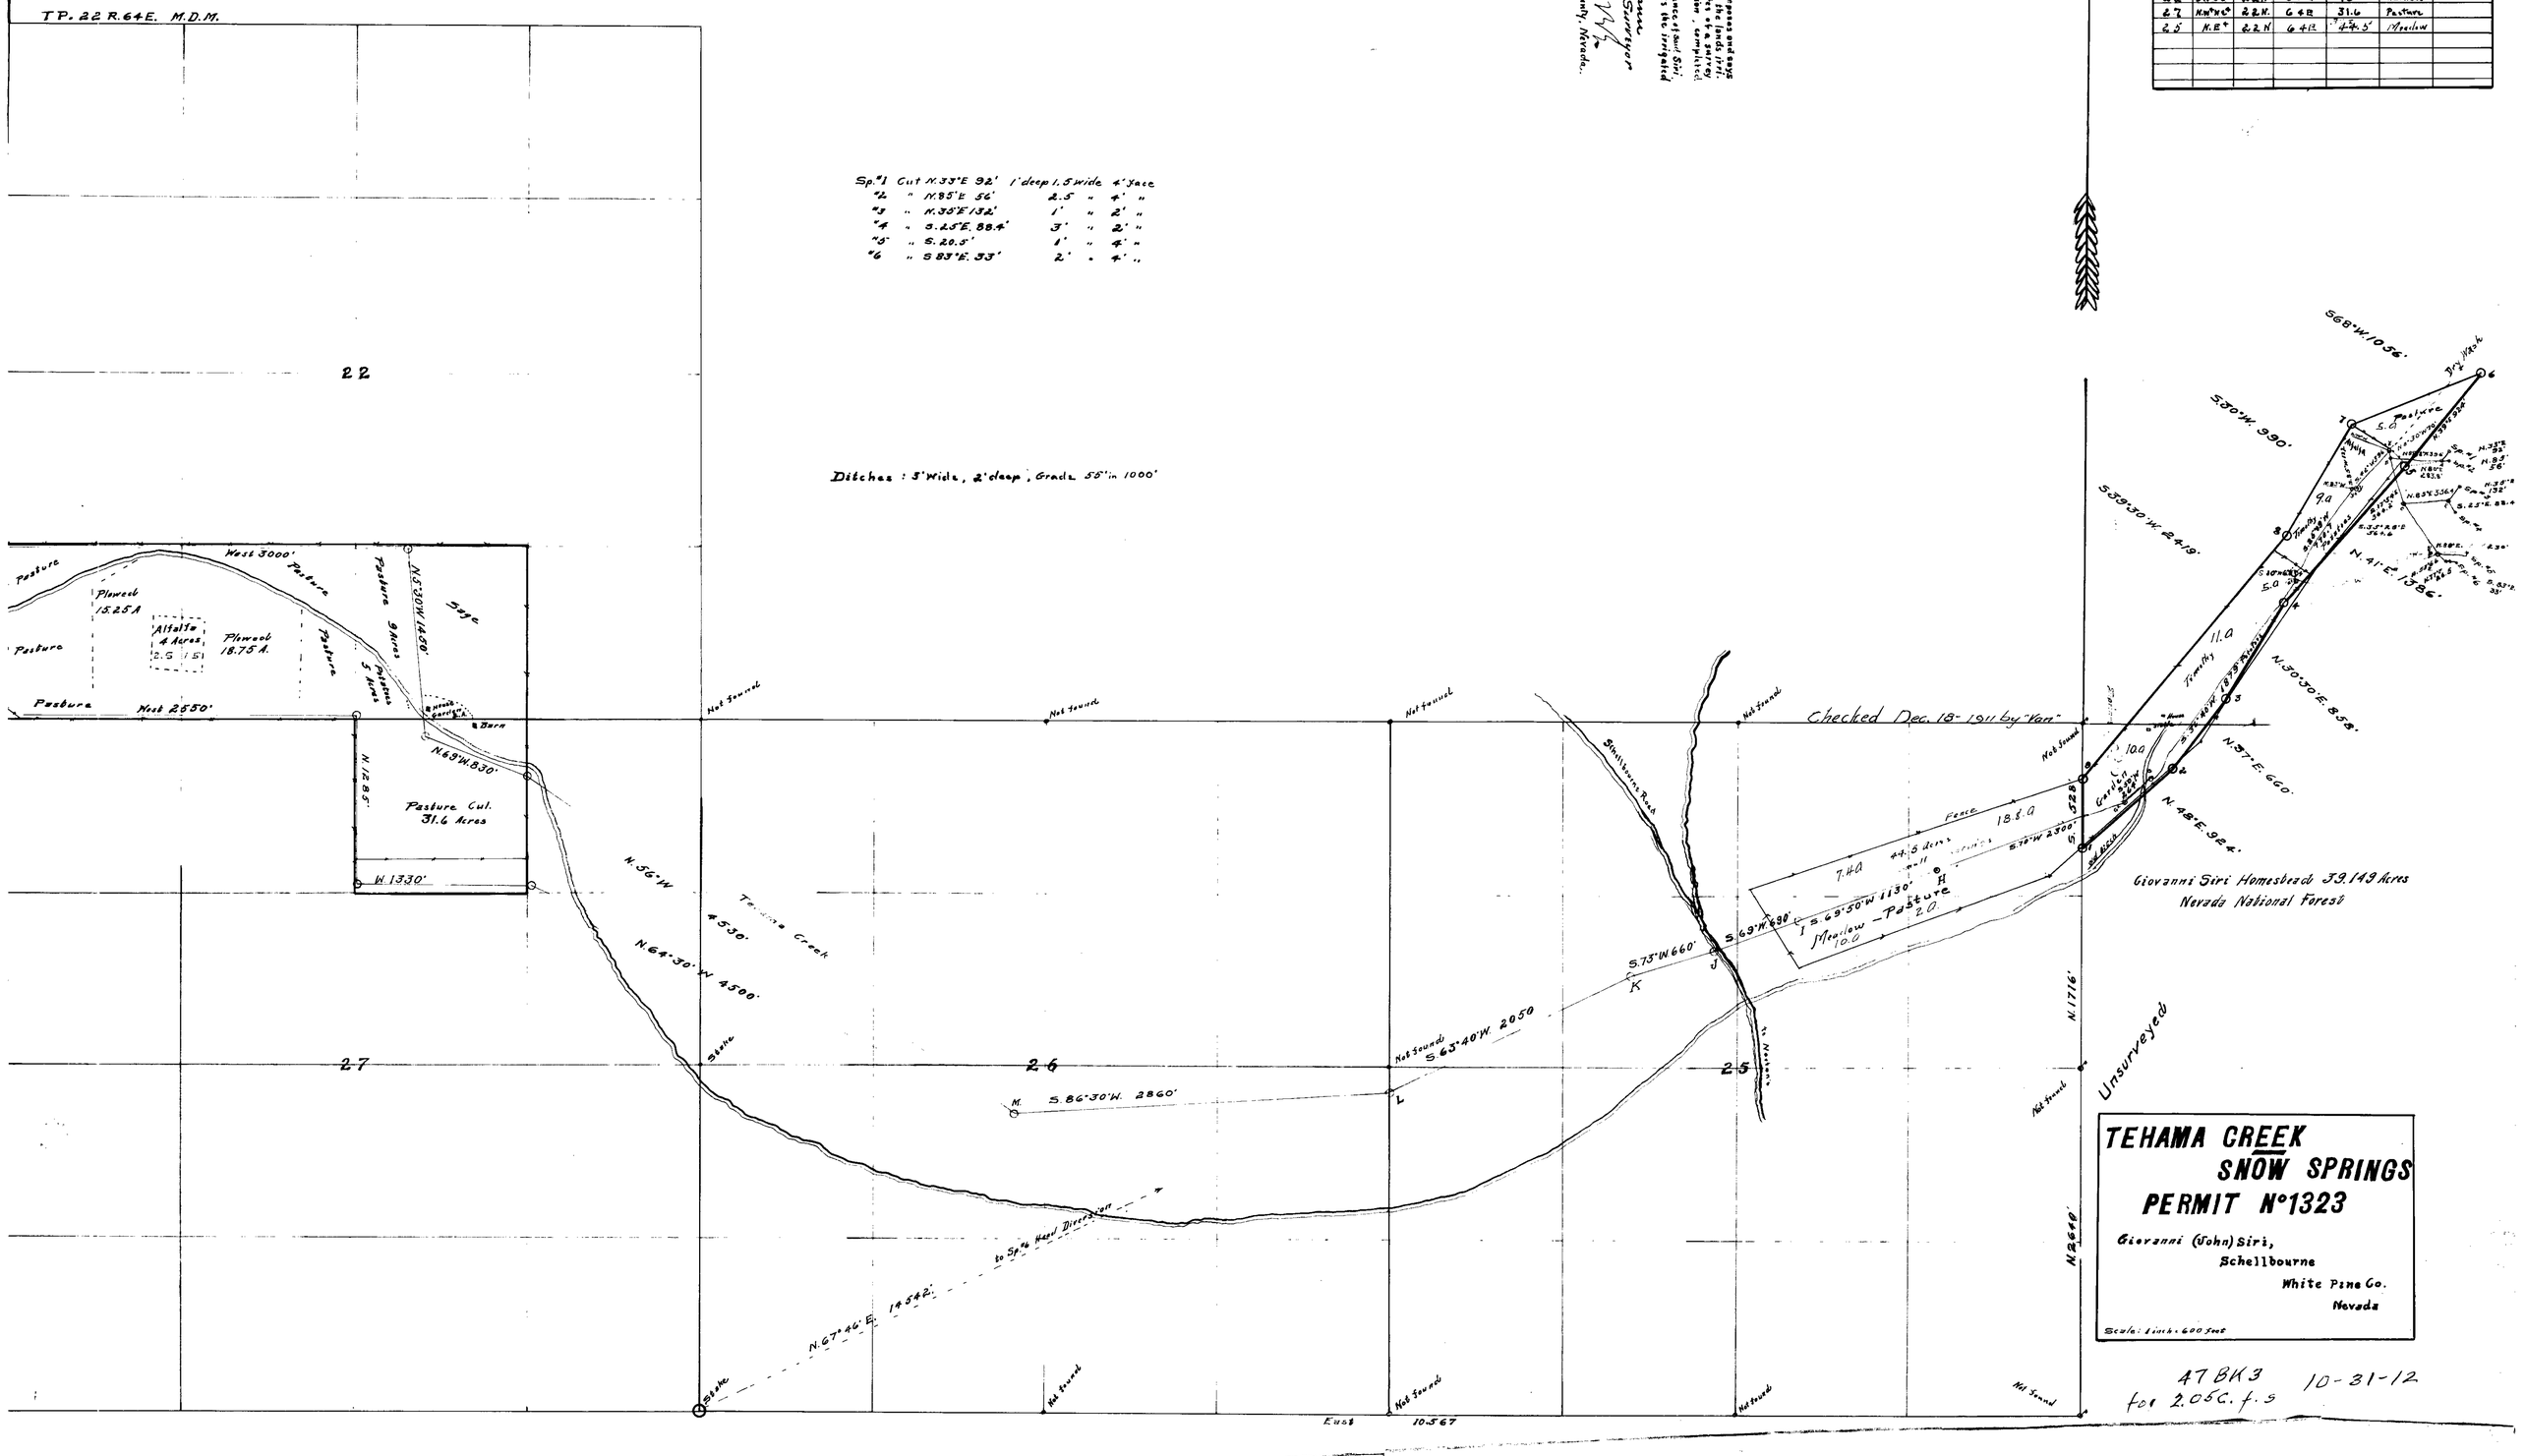

47 BK 3 10-31-12
for 2.05 c.f.s