MAP PROFILE AND DRAWINGS
SHOWING WORKS, GROUND LINE, GRADE LINE, CROSS-SECTION OF CHANNEL AND THE DEVICES, STRUCTURES AND CHARACTER OF MATERIALS USED TO DIVERT WATER FROM WINES CREEK SPRINGS AND BAILEY SPRING IN LINCOLN COUNTY, NEVADA, BY JOHN BOWEN FOR MINING AND MILLING PURPOSES.

U.S.M.M. No 1
SILVER PARK

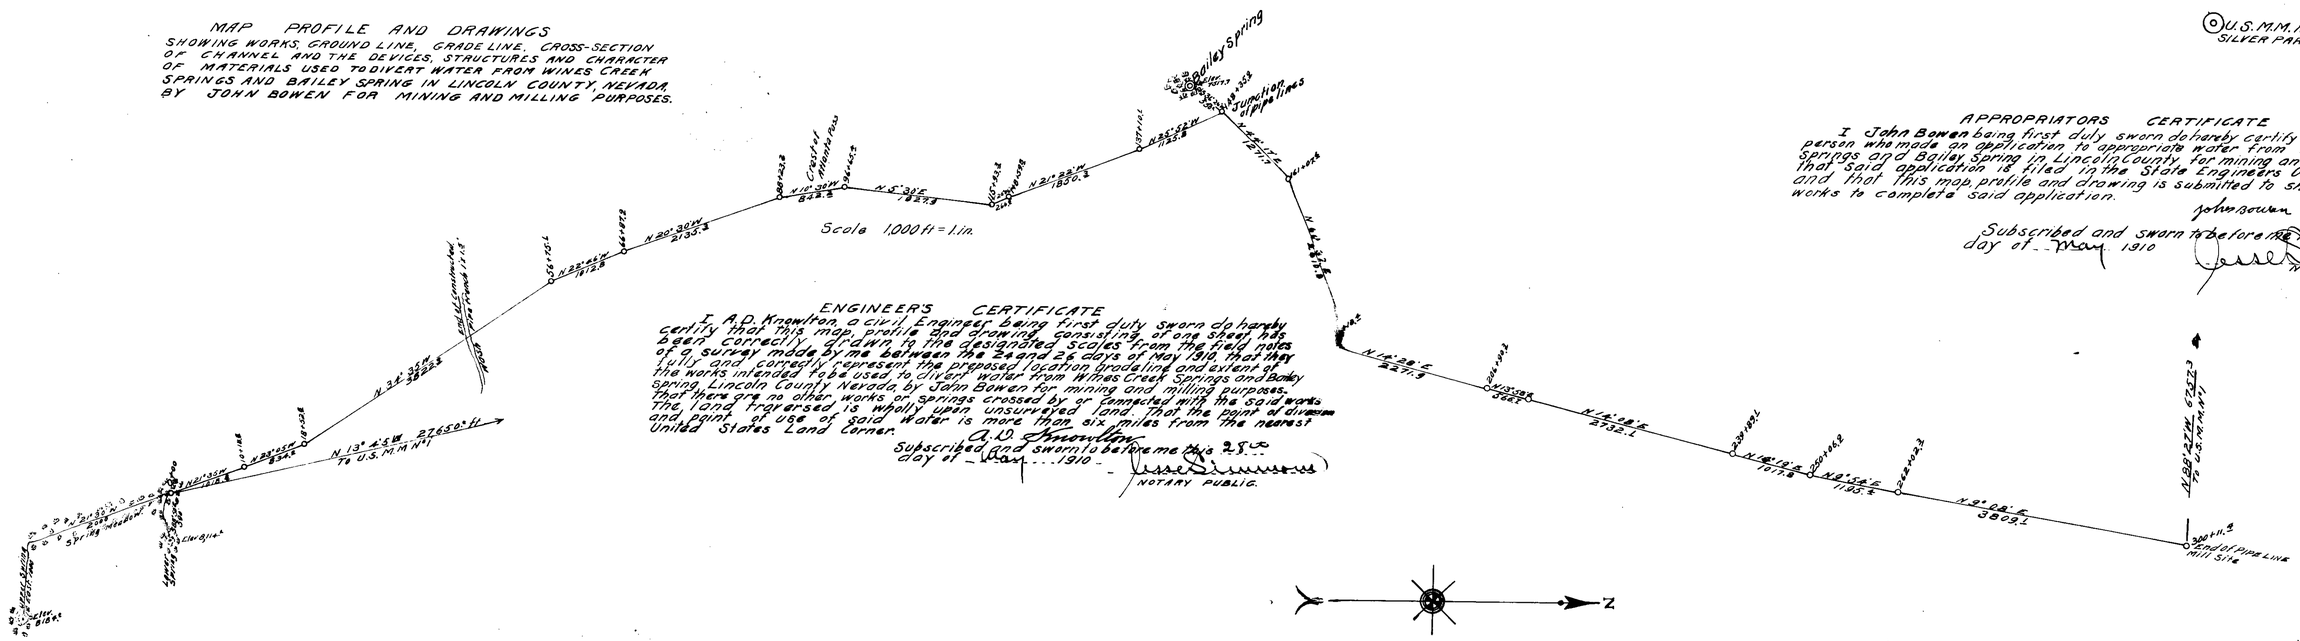

APPROPRIATORS CERTIFICATE

I John Bowen being first duly sworn do hereby certify that I am the person who made an application to appropriate water from Wines Creek Springs and Bailey Spring in Lincoln County, for mining and milling pu. That said application is filed in the State Engineers Office as No 2, and that this map profile and drawing is submitted to show proposed works to complete said application.

John Bowen

Subscribed and sworn to before me this 28th day of May 1910

Jesse Simmons
NOTARY PUBLIC

ENGINEER'S CERTIFICATE

I A.D. Knowlton a civil Engineer being first duly sworn do hereby certify that this map, profile and drawing consisting of one sheet has been correctly drawn to the designated scales from the field notes of a survey made by me between the 24 and 26 days of May 1910, that they fully and correctly represent the proposed location, grade line and extent of the works intended to be used to divert water from Wines Creek Springs and Bailey Spring, Lincoln County Nevada, by John Bowen for mining and milling purposes. That there are no other works or springs crossed by or connected with the said works. The land traversed is wholly upon unsurveyed land. That the point of diversion and point of use of said water is more than six miles from the nearest United States Land Corner.

A.D. Knowlton

Subscribed and sworn to before me this 28th day of May 1910

Jesse Simmons
NOTARY PUBLIC.

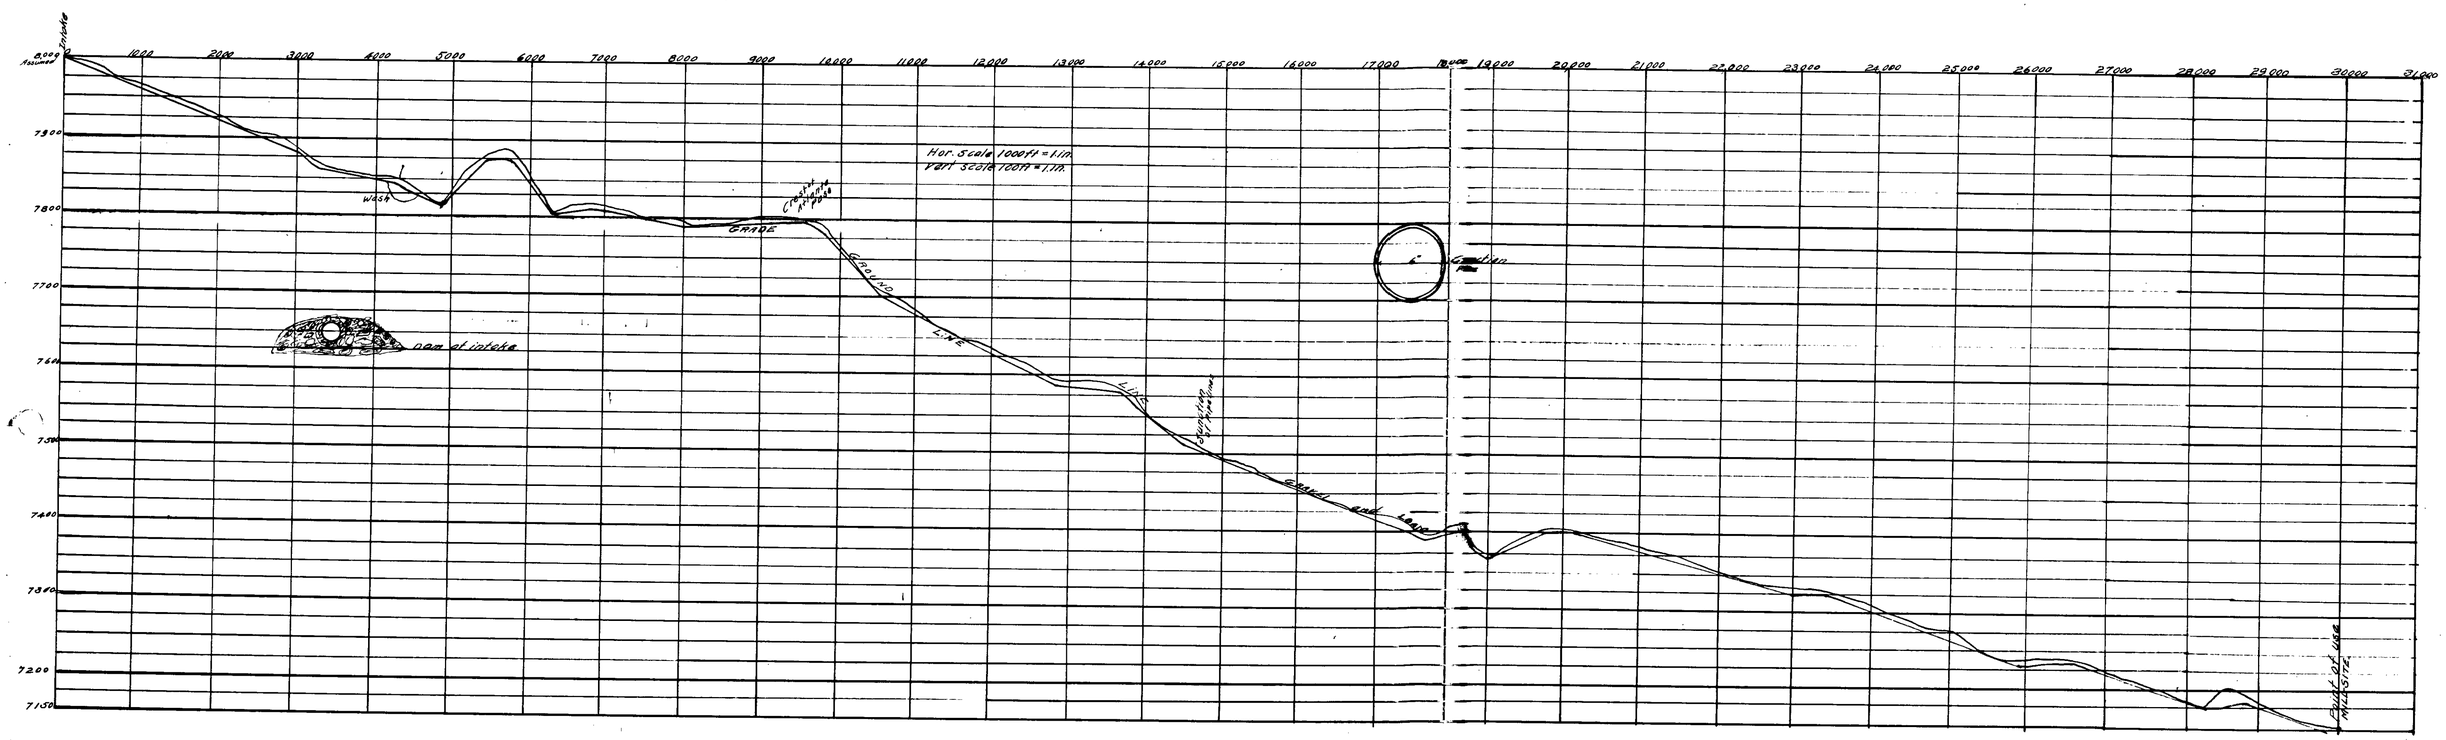

1370