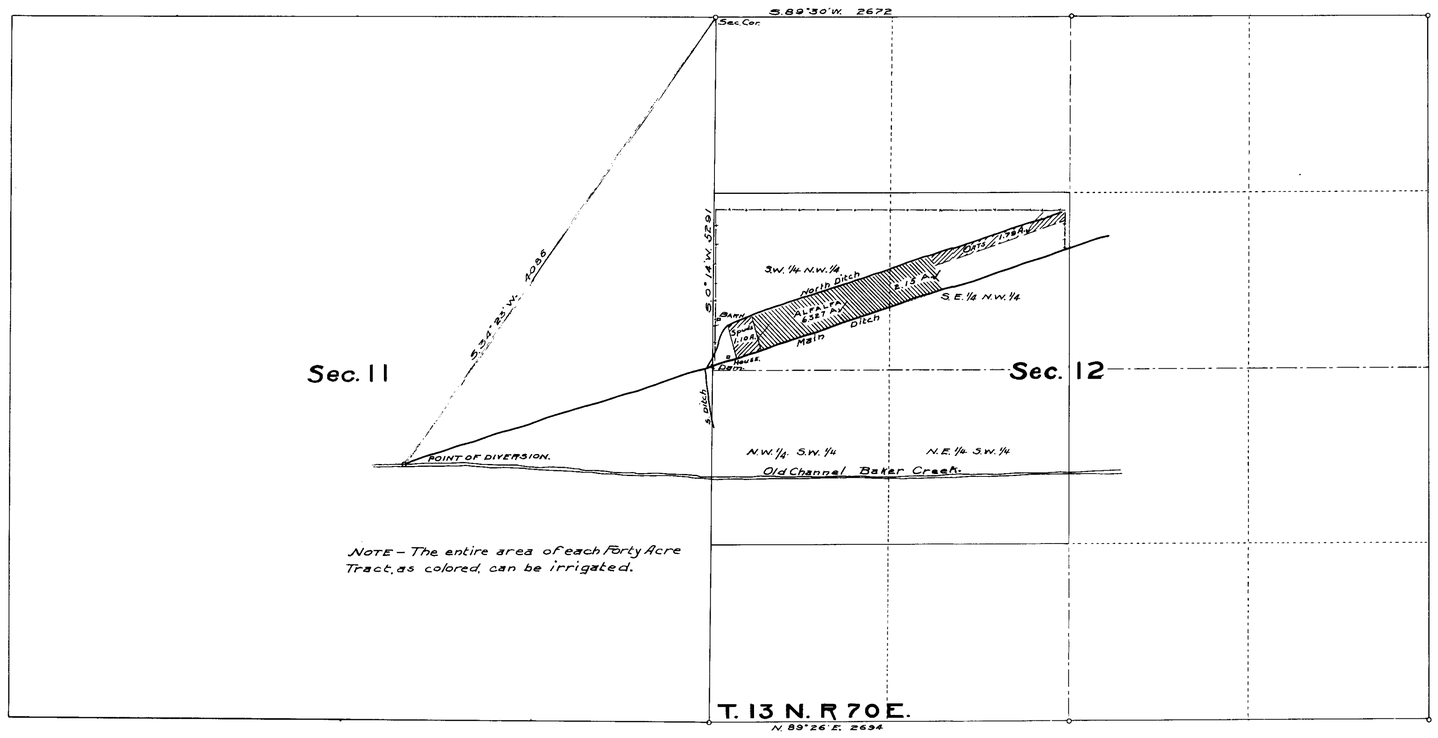

NOTE – The entire area of each Forty Acre Tract, as colored, can be irrigated.

Areas under Cultivation.	
S.W. ¼, N.W. ¼ Sec. 12	7.424 A.
S.E. ¼, N.W. ¼ " "	3.94 "
Total	11.364 A.

PLAT
OF THE
C.E. BLISS RANCH
UNDER PERMIT No 1375

WHITE PINE COUNTY, NEVADA.

Scale 1 In. = 600 Ft.

State of Nevada. }
County of White Pine } ss.

I W.B. Colwell, of Ely, County of White Pine, State of Nevada, hereby certify that the above Map is a true and accurate Plat of the C.E. Bliss irrigation works, as taken from the field notes of a survey made by me on the 11th day of October A.D. 1911 and at the instance of said C.E. Bliss, that it represents the works described in Application No. 1375. together, with the location of Streams and ditches in the immediate vicinity.

W.B. Colwell Surveyor.

240 Bk. 3 12-12-14.
for 1.35 c.f.s.

1375