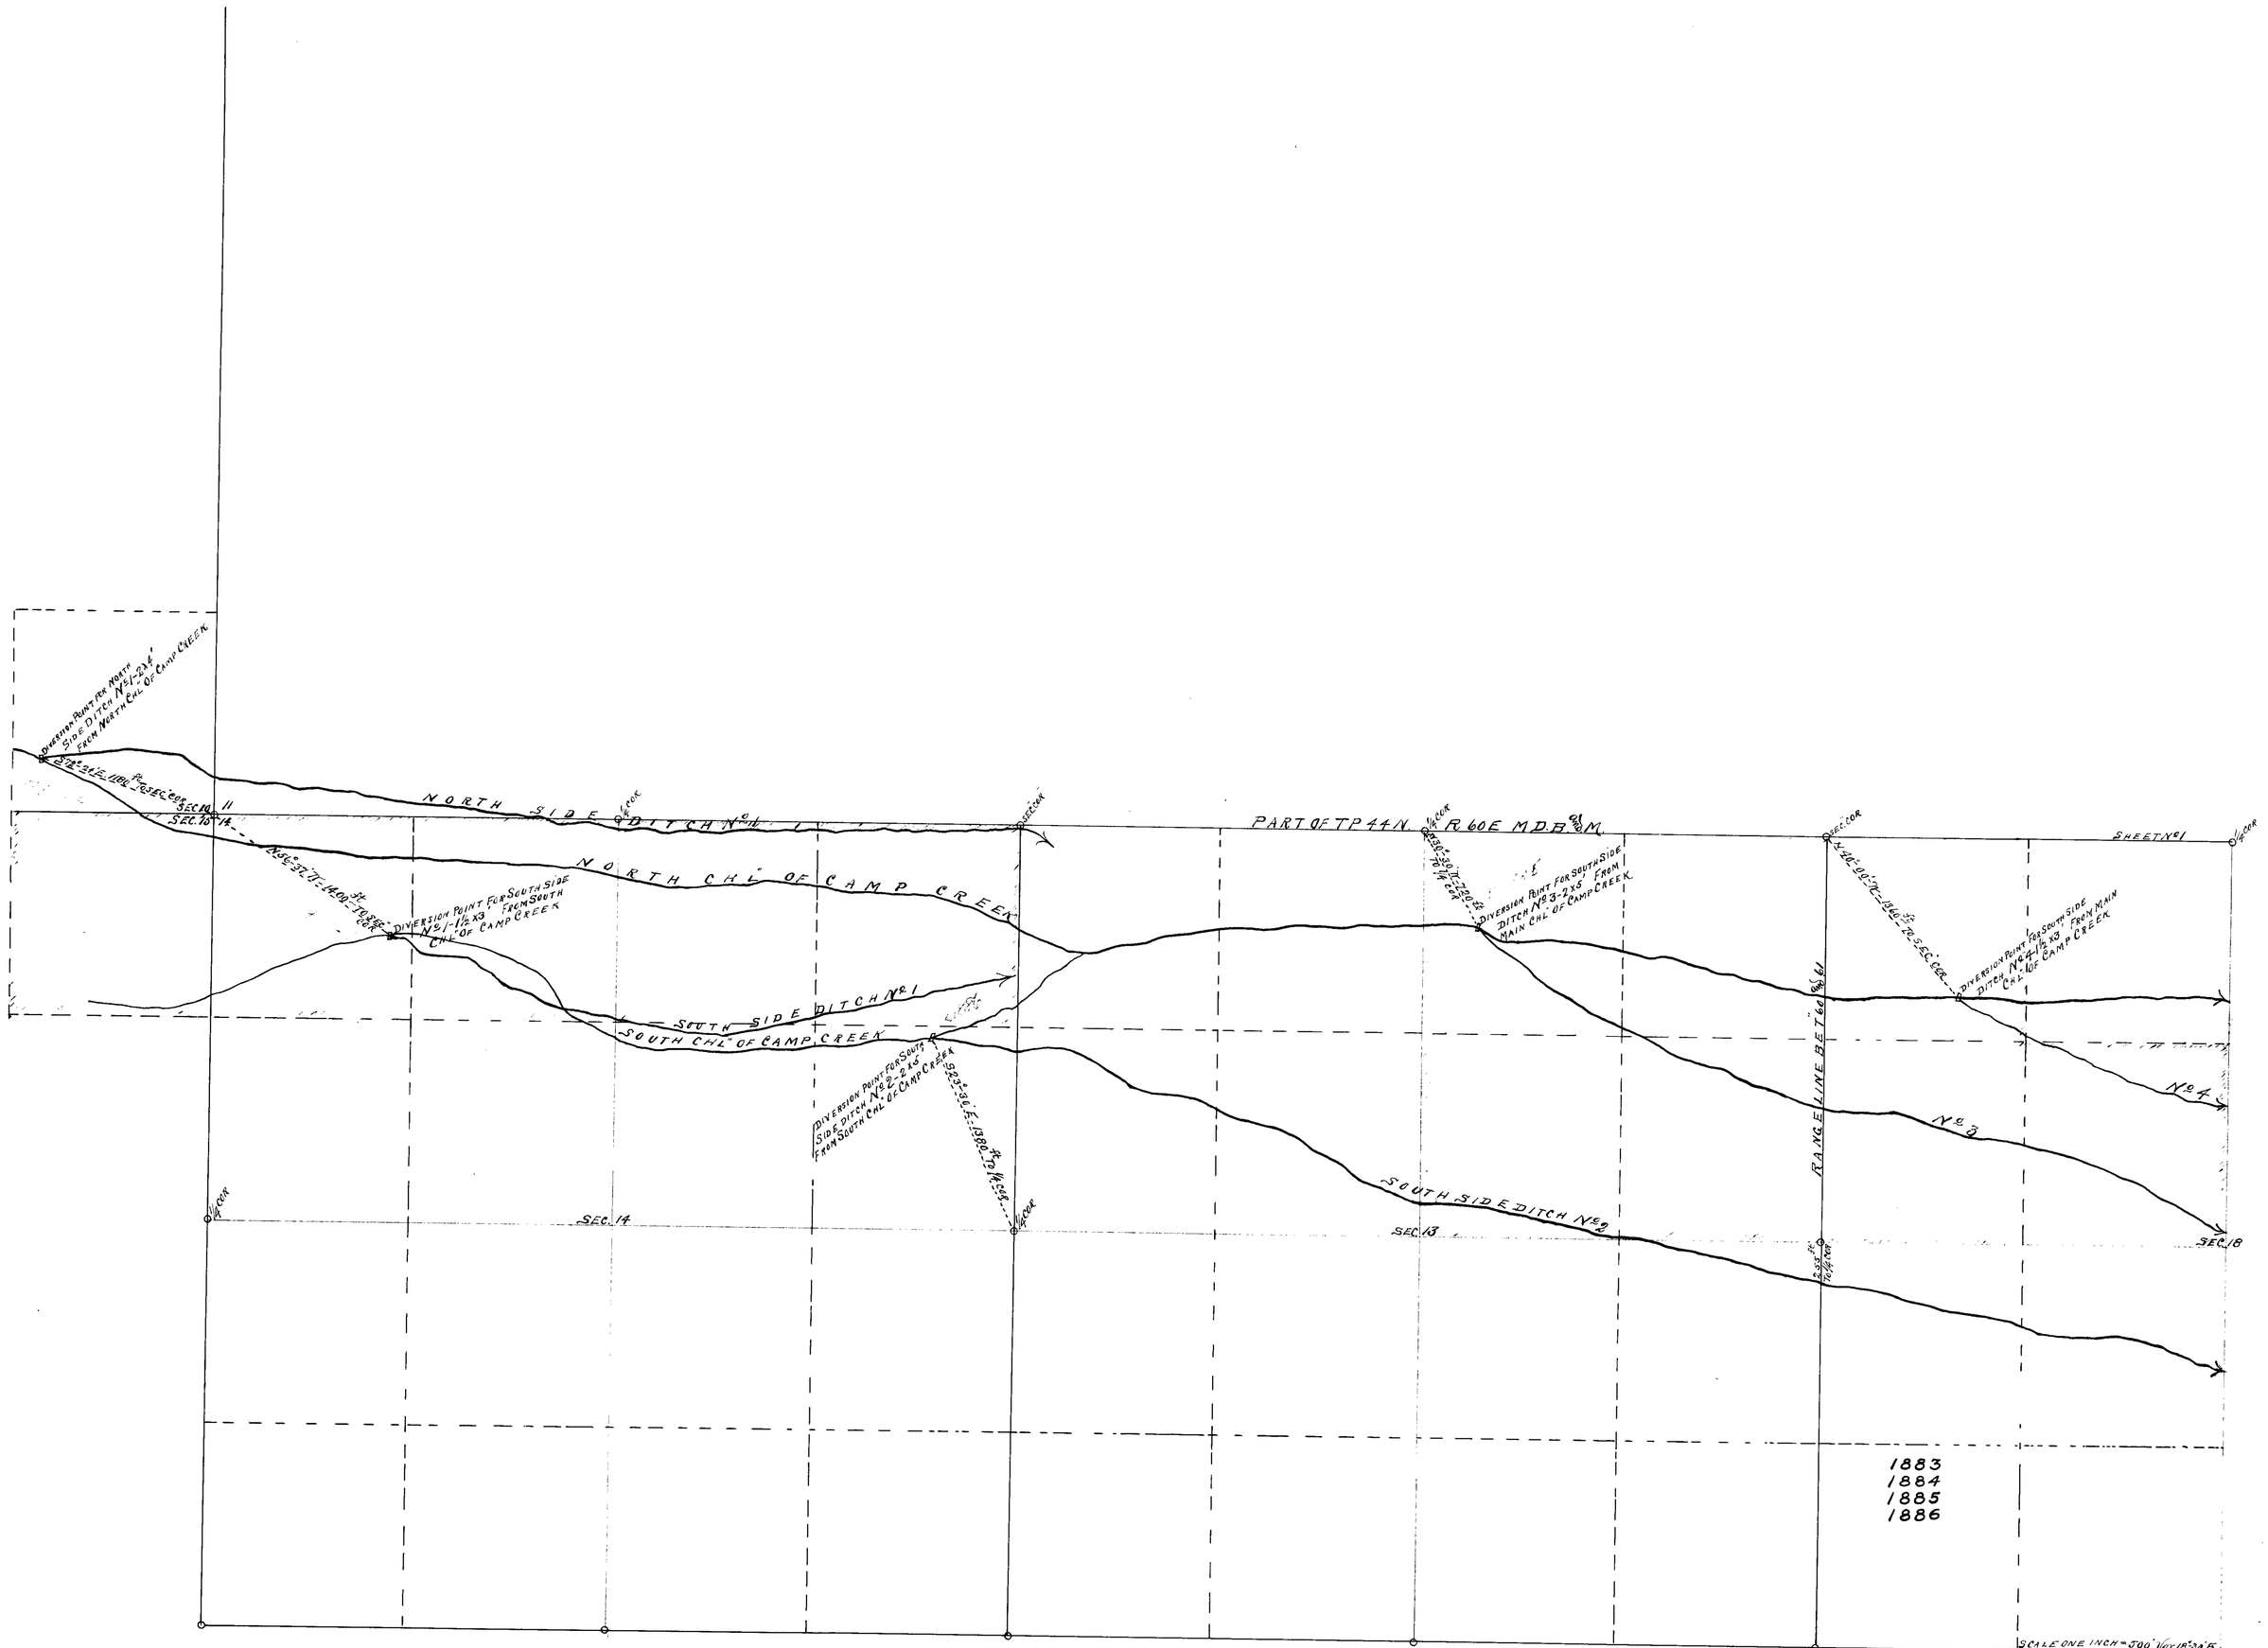

W. H. Gilmer & Sons Claimants

State of Nevada } ss
County of Elko }

This is to certify that the above MAP was made by me from an actual survey on the ground Oct 13th & 16th 1911 & is intended to show with reasonable accuracy the Main Ditches & Diversion Points of the same from Camp Creek & the portions to be irrigated thereby

C. M. Kaus
U.S.D.M.S.

1384

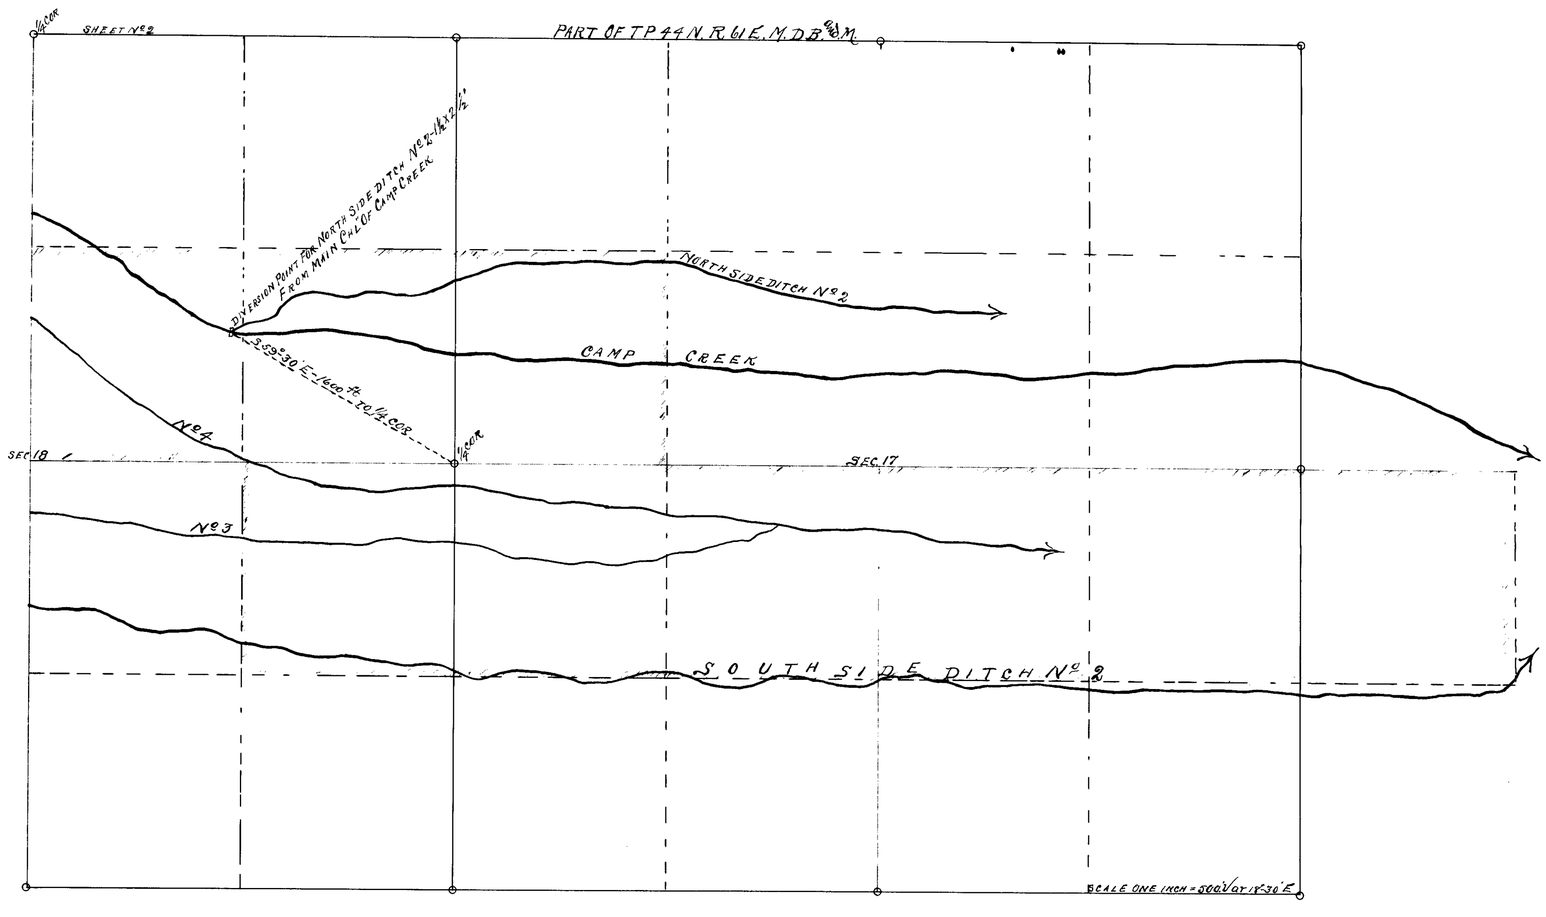

1/4 COR
SHEET No 2
PART OF TP 44 N. R 61 E. M. D. B. & M.
DIVERSION POINT FOR NORTH SIDE DITCH No 2 - 1 1/2 x 2 1/2'
FROM MAIN CHL OF CAMP CREEK
NORTH SIDE DITCH No 2
CAMP CREEK
S 59°30' E - 1600 ft TO 1/4 COR
1/4 COR
No 4
SEC 18
SEC 17
No 3
SOUTH SIDE DITCH No 2
SCALE ONE INCH = 500' V AT 18°30' E