SECTION	SUBDIVISION	TOWNSHIP	RANGE	CULTIVATED ACREAGE	DESCRIPTION OF CULTURE	DATE OF FIRST CULT.

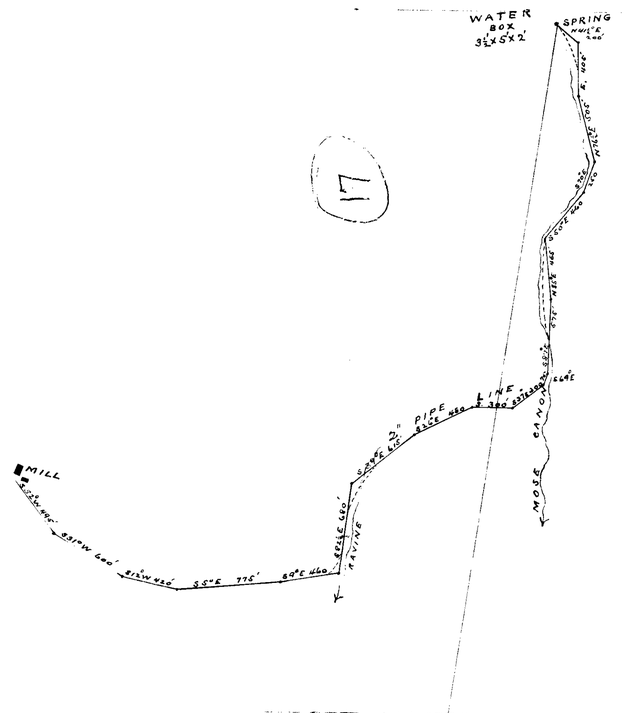

Water user. Nevada National Mining Co. Fred. J. Jones Mgr.
Spring at head of Mose Canon
Scale 600ft = 1 inch

26 BK 3 6-22-12
for 0.1 c.f.s.

State of Nevada } s.s.
County of Lander }

J. H. TROLSON, being first duly sworn, deposes and says that the above map is a true and accurate plat of the water works, as taken from the field notes of a survey made by me on the 21st day of November 1912; that said survey was made at the instance of the Nevada National Mg. Co; that the map represents the works described in application No 1390. together with the location of streams and ditches in the immediate vicinity.

J. H. TROLSON SURVEYOR

Subscribed and sworn to before me this the 26th day of November 1912.

H. W. Boyer
NOTARY PUBLIC AND FOR LANDER COUNTY, NEVADA.

#1390

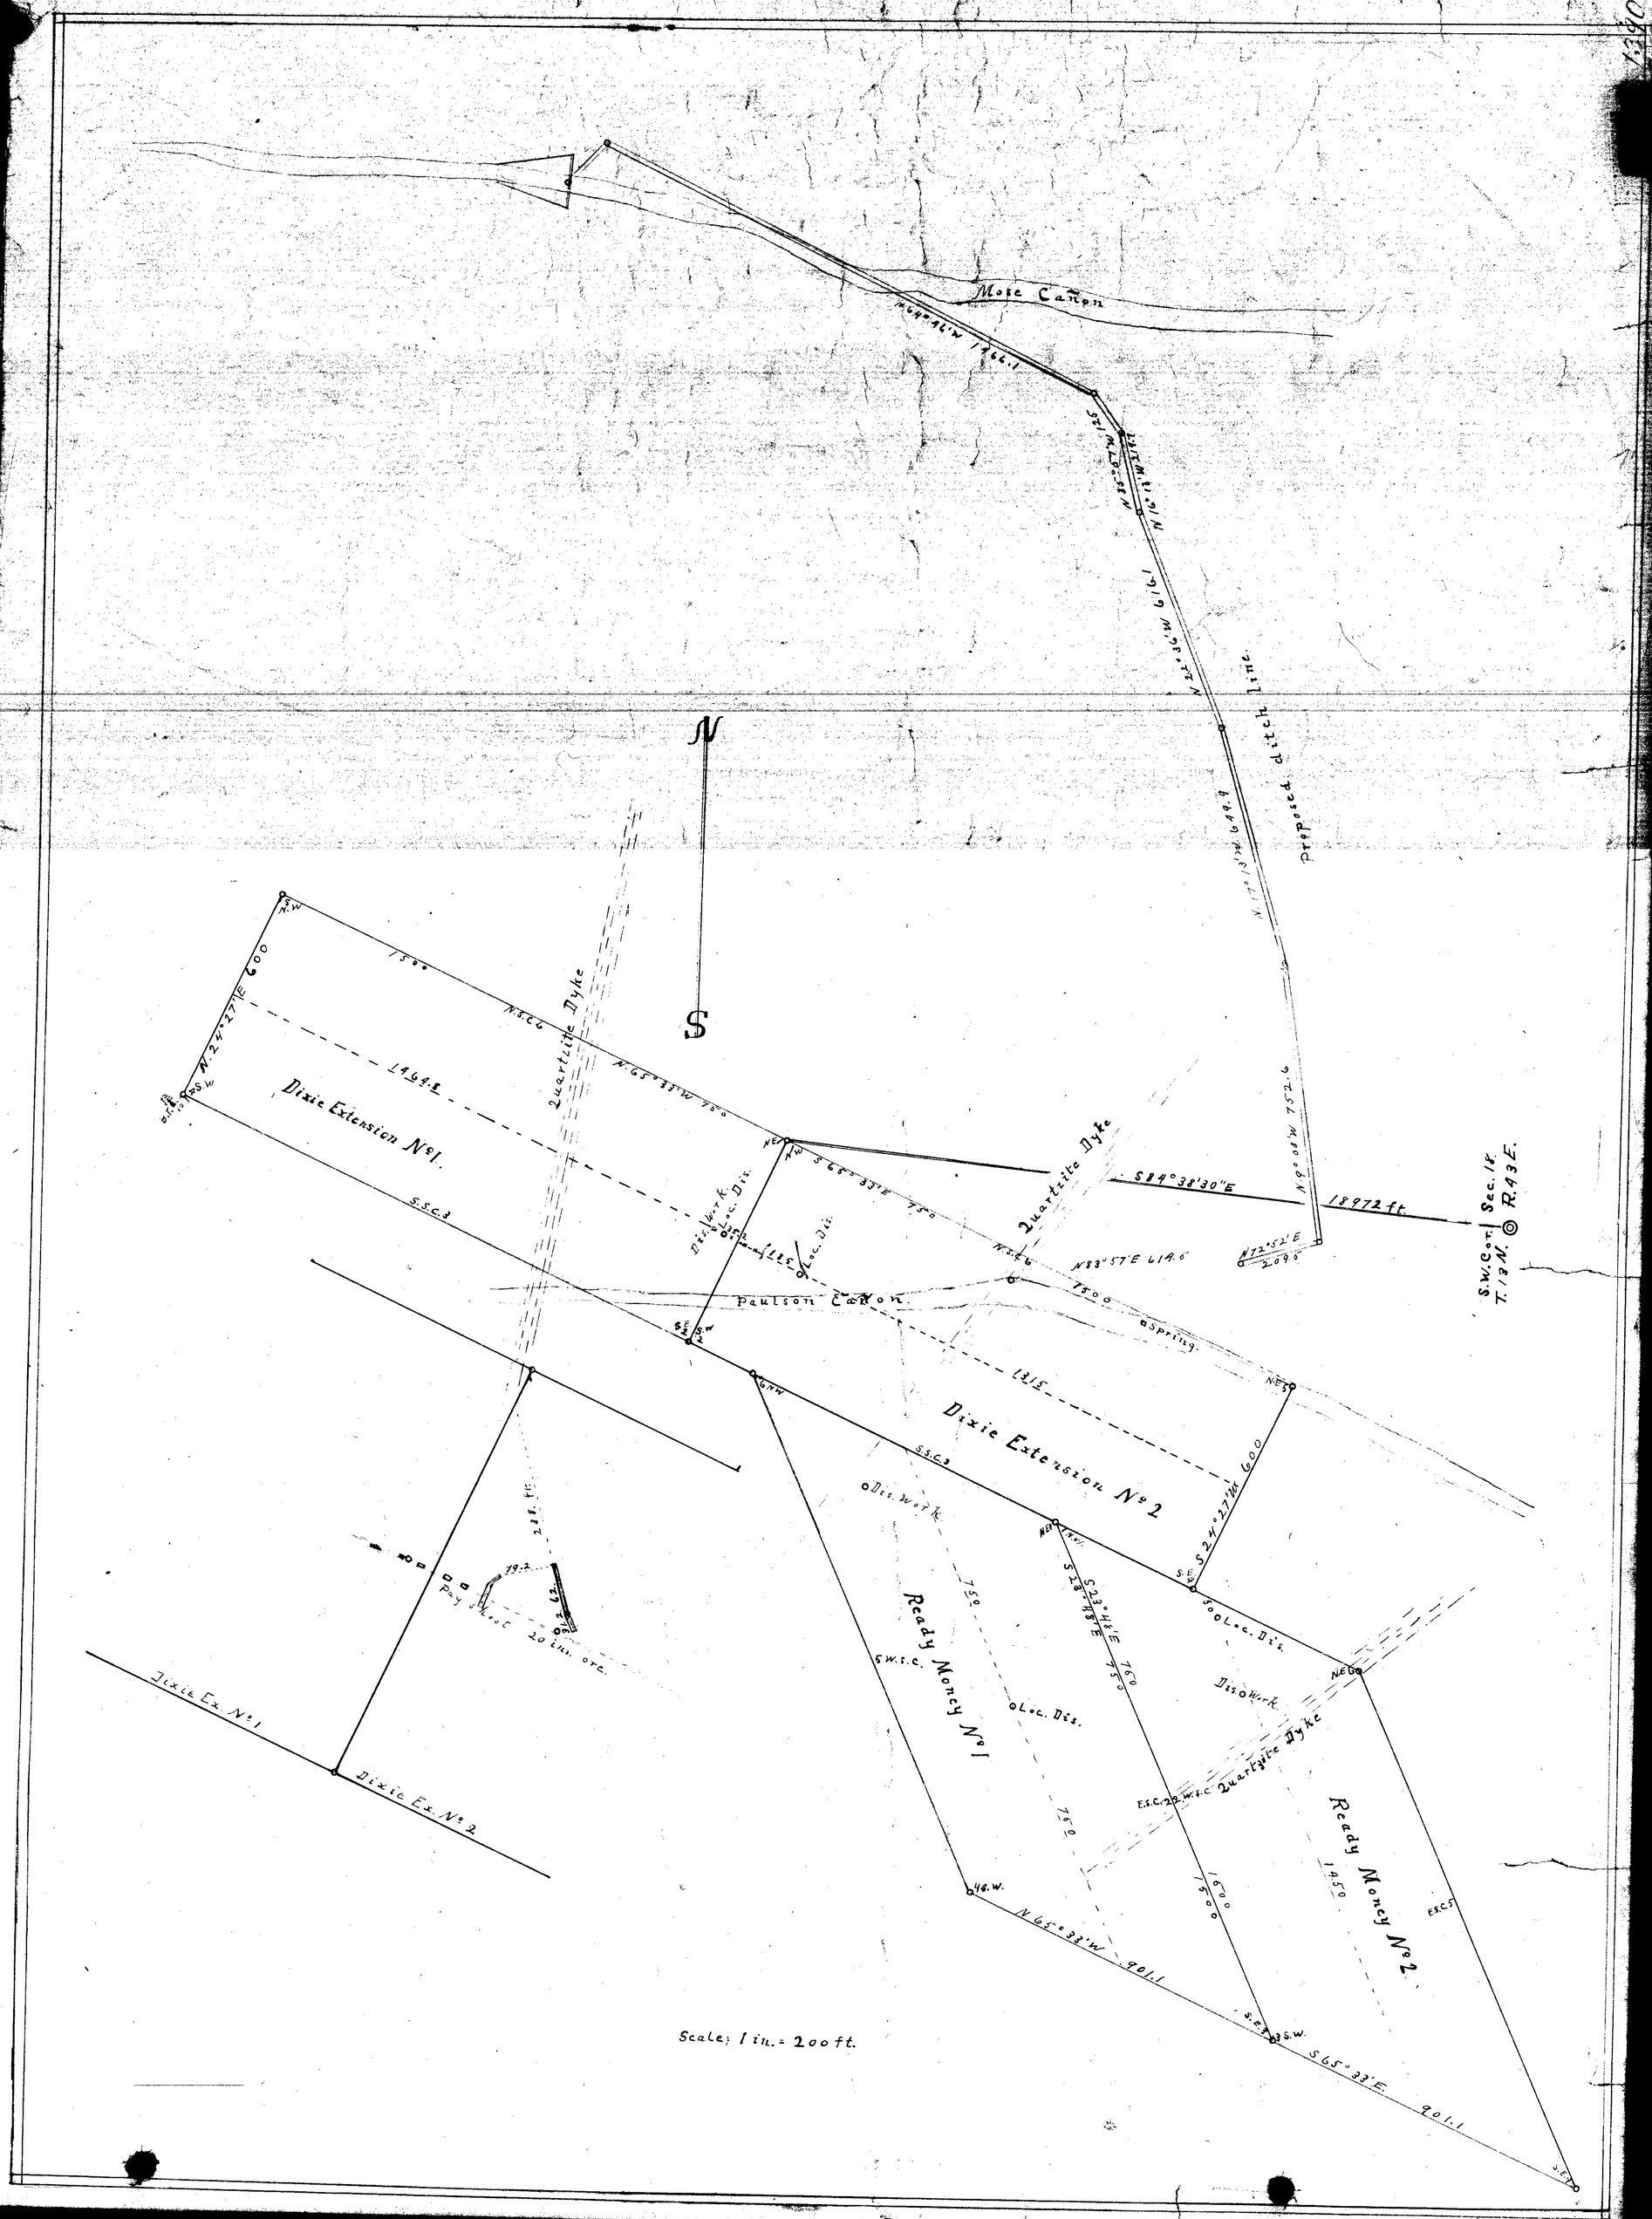

Mose Cañon
N 64°46'W 1466.1
N 35°57'W 1125
N 16°13'W 219.7
N 22°36'W 616.1
N 17°13'W 649.9
Proposed ditch line
N
S
N 24°27'E 600
N.S.C.6
1500
Quartzite Dyke
N 65°33'W 750
1464.8
Dixie Extension No 1.
S.S.C.3
Dis. Work
Loc. Dis.
S 65°33'E 750
Quartzite Dyke
S 84°38'30"E
18972 ft.
N 9°08'W 752.6
N 72°52'E 209.5
S.W.Cor. Sec. 18
T. 13 N. R. 43 E.
N 83°57'E 614.6
Paulson Cañon
Spring
1315
Dixie Extension No 2
S 24°27'W 600
Dis. Work
Ready Money No 1
S 23°48'E 760
S 28°48'E 750
Loc. Dis.
Dis. Work
Quartzite Dyke
Ready Money No 2
1450
1600
1500
N 65°33'W 901.1
S 65°33'E 901.1
Dixie Ex. No 1
Dixie Ex. No 2
238 ft.
Pay shoot 20 ins. ore.
Scale; 1 in. = 200 ft.