No 1391.

TOWNSHIP No. 35 NORTH, RANGE No. 61 EAST, M. D. M.

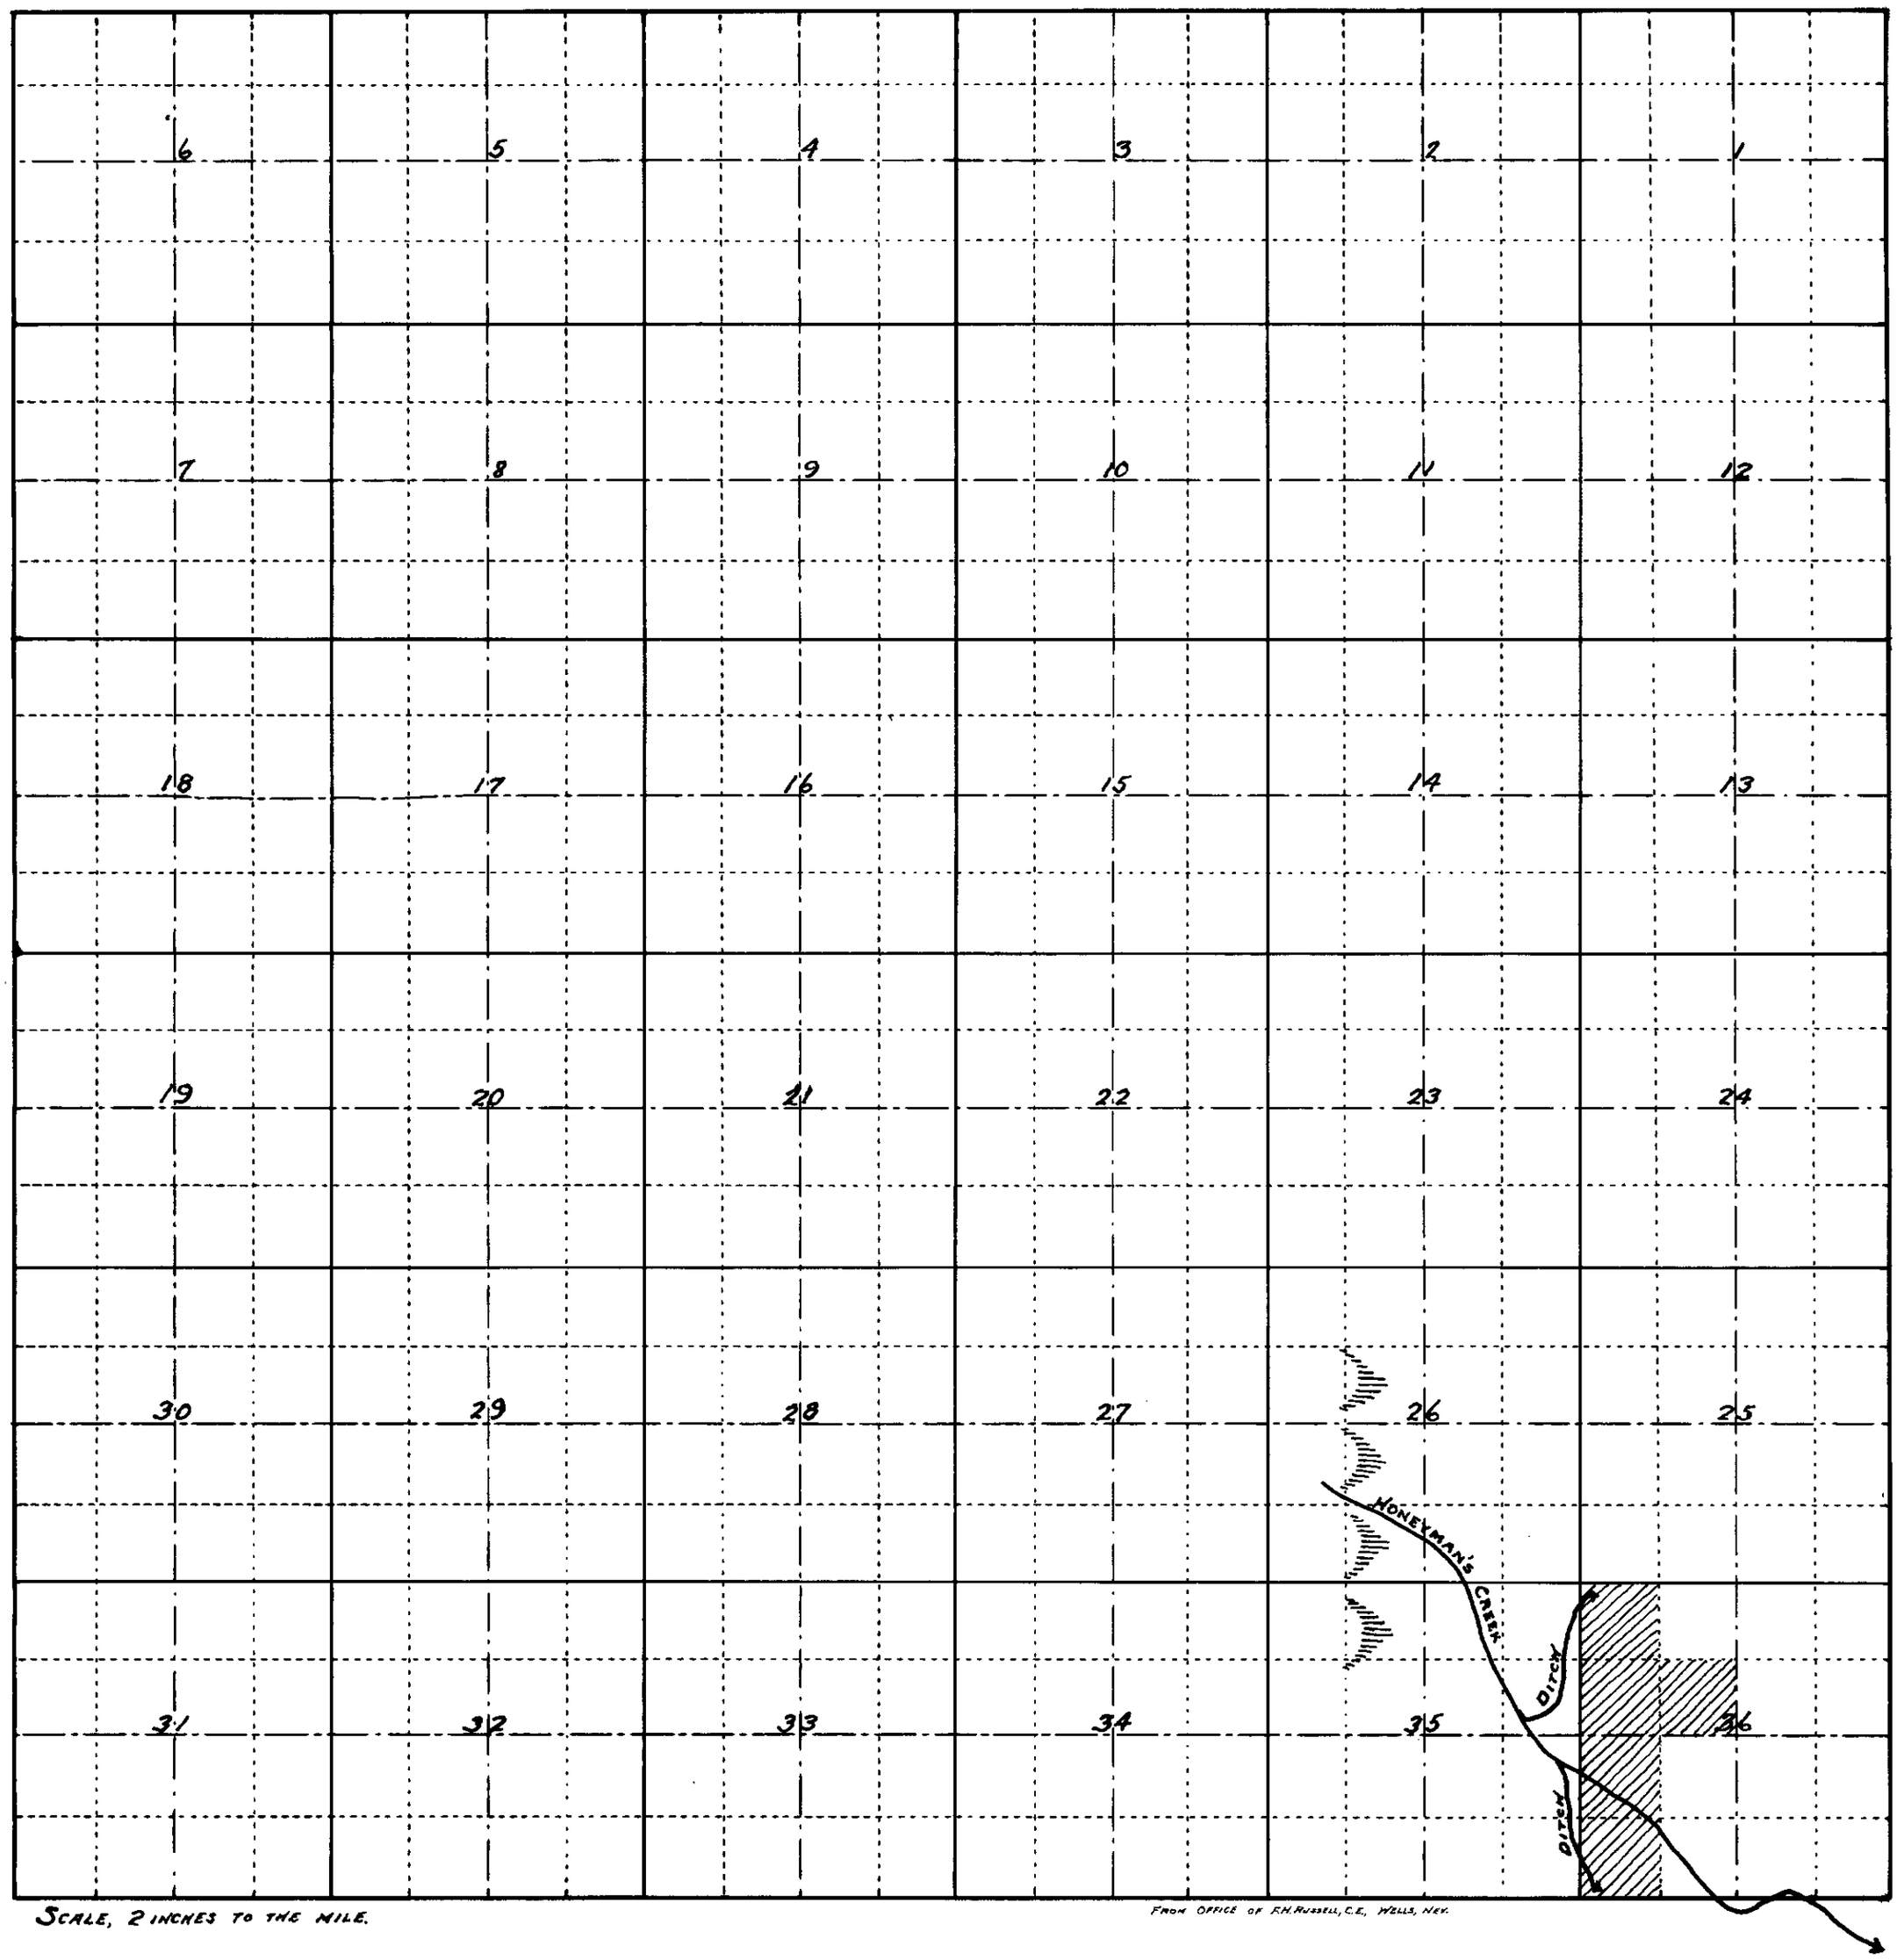

SCALE, 2 INCHES TO THE MILE.

FROM OFFICE OF F.H. RUSSELL, C.E., WELLS, NEV.

262 BK.3 10-14-16
for 0.3017 c.f.s.

1391

SECTION	SUB-DIVISION	TOWNSHIP	RANGE	CULTIVATED ACREAGE	DESCRIPTION OF CULTURE	DATE OF FIRST CULTURE

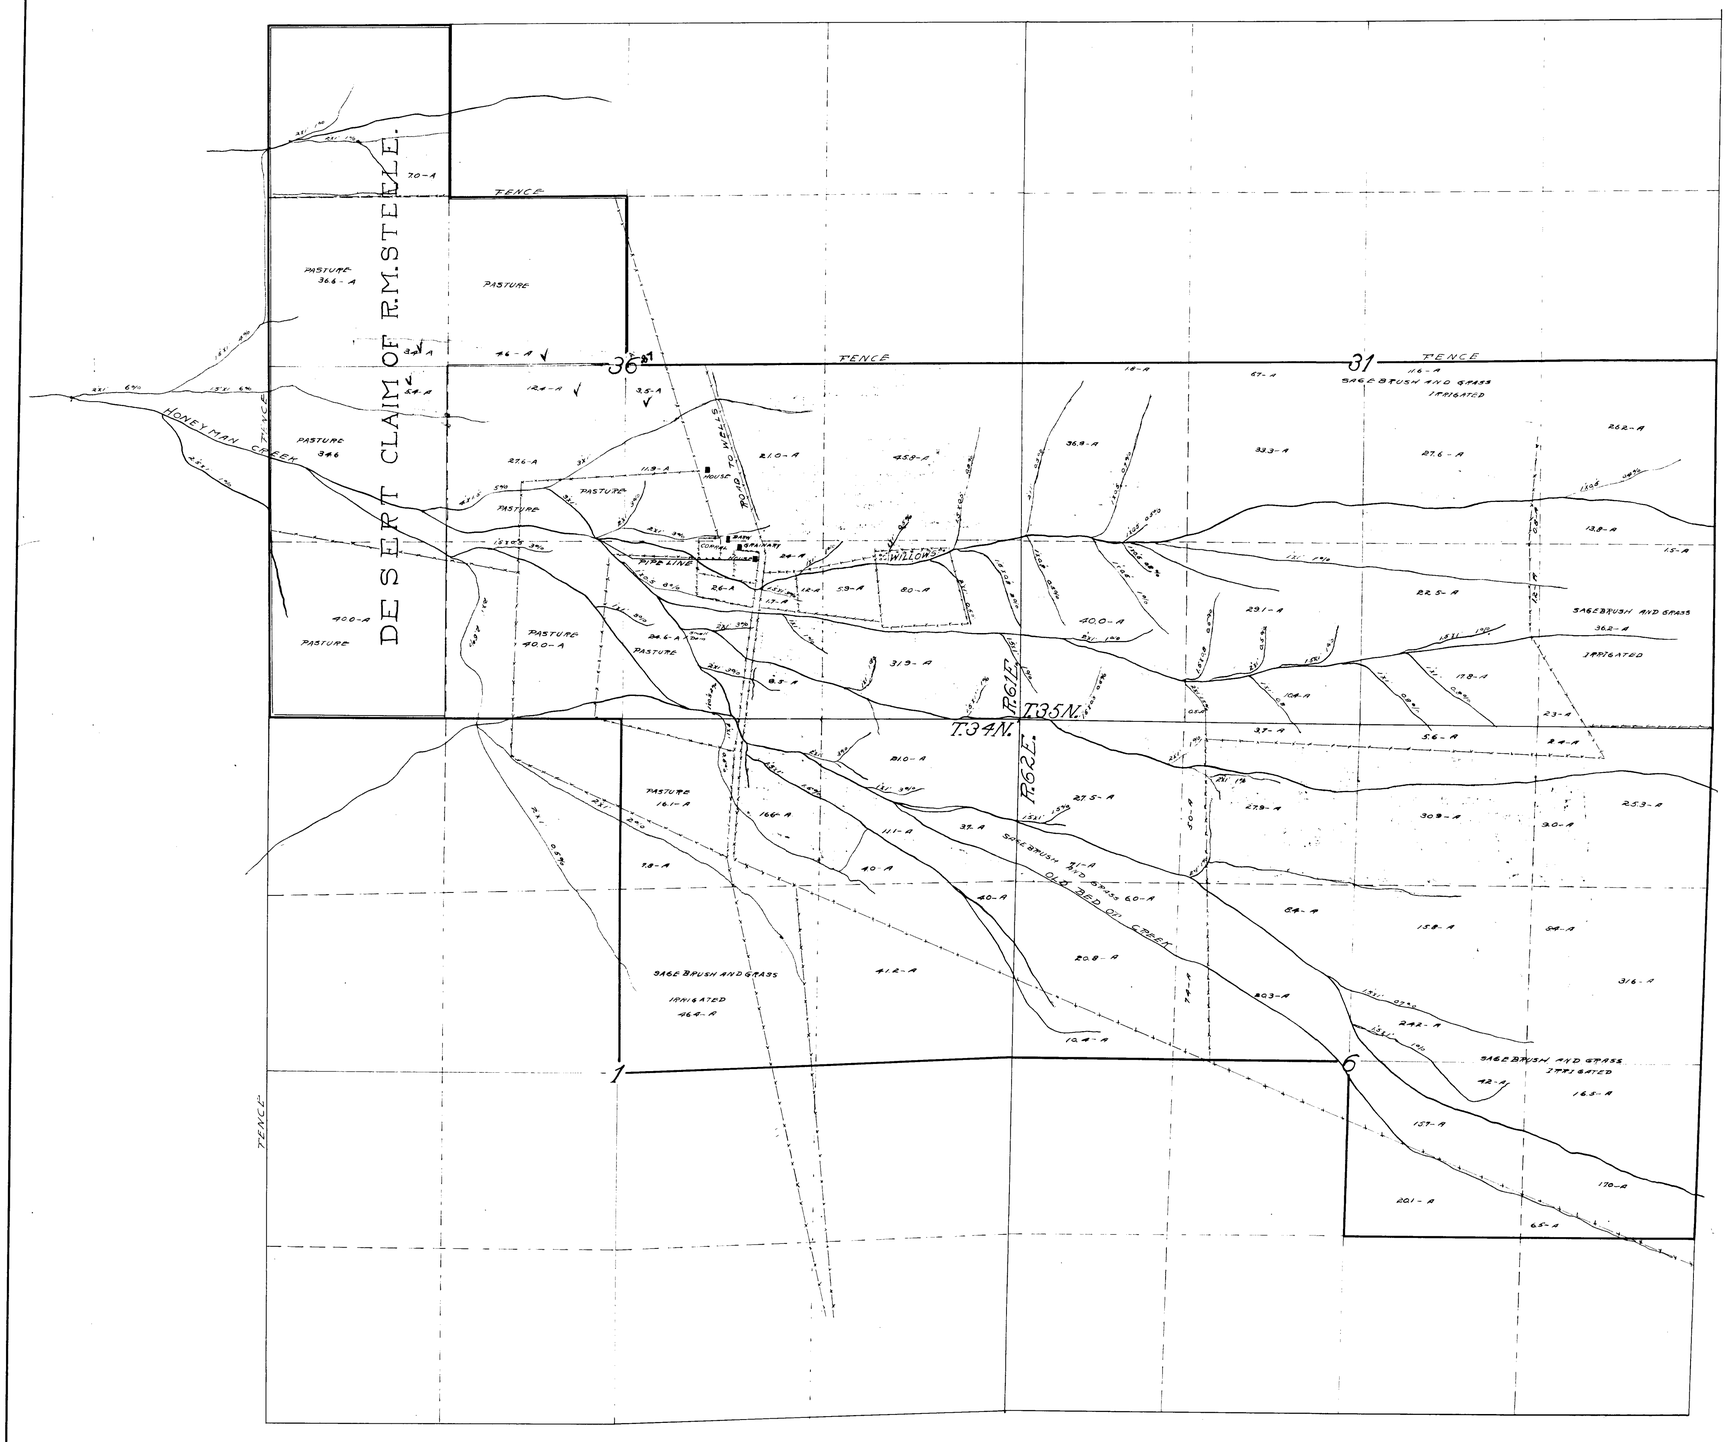

MAP OF IRRIGATED LANDS OF ROBERT M. STEELE

THE WATERS FROM HONEYMAN CREEK ARE USED FOR IRRIGATION AND DOMESTIC PURPOSES.

SCALE 600 FT. TO AN INCH.

262 BK 3 10-14-16.
for 0.3017 c.f.s.

STATE OF NEVADA }
COUNTY OF ELKO } SS

F.R. Jacoby, being first duly sworn, deposes and says that the above map is a true and accurate plat of the lands irrigated by Robert M. Steele, as taken from the field notes of a survey made by me, completed on the 2nd day of May, 1913.

That the map and survey were made at the instance of Robert M. Steele, owner of said lands, and that it truly represents the irrigated lands of said Robert M. Steele.

F.R. Jacoby, Surveyor.

Subscribed and sworn to before me, this 19th day of June 1913.

Notary Public, in and for ELKO County, Nevada.

1391