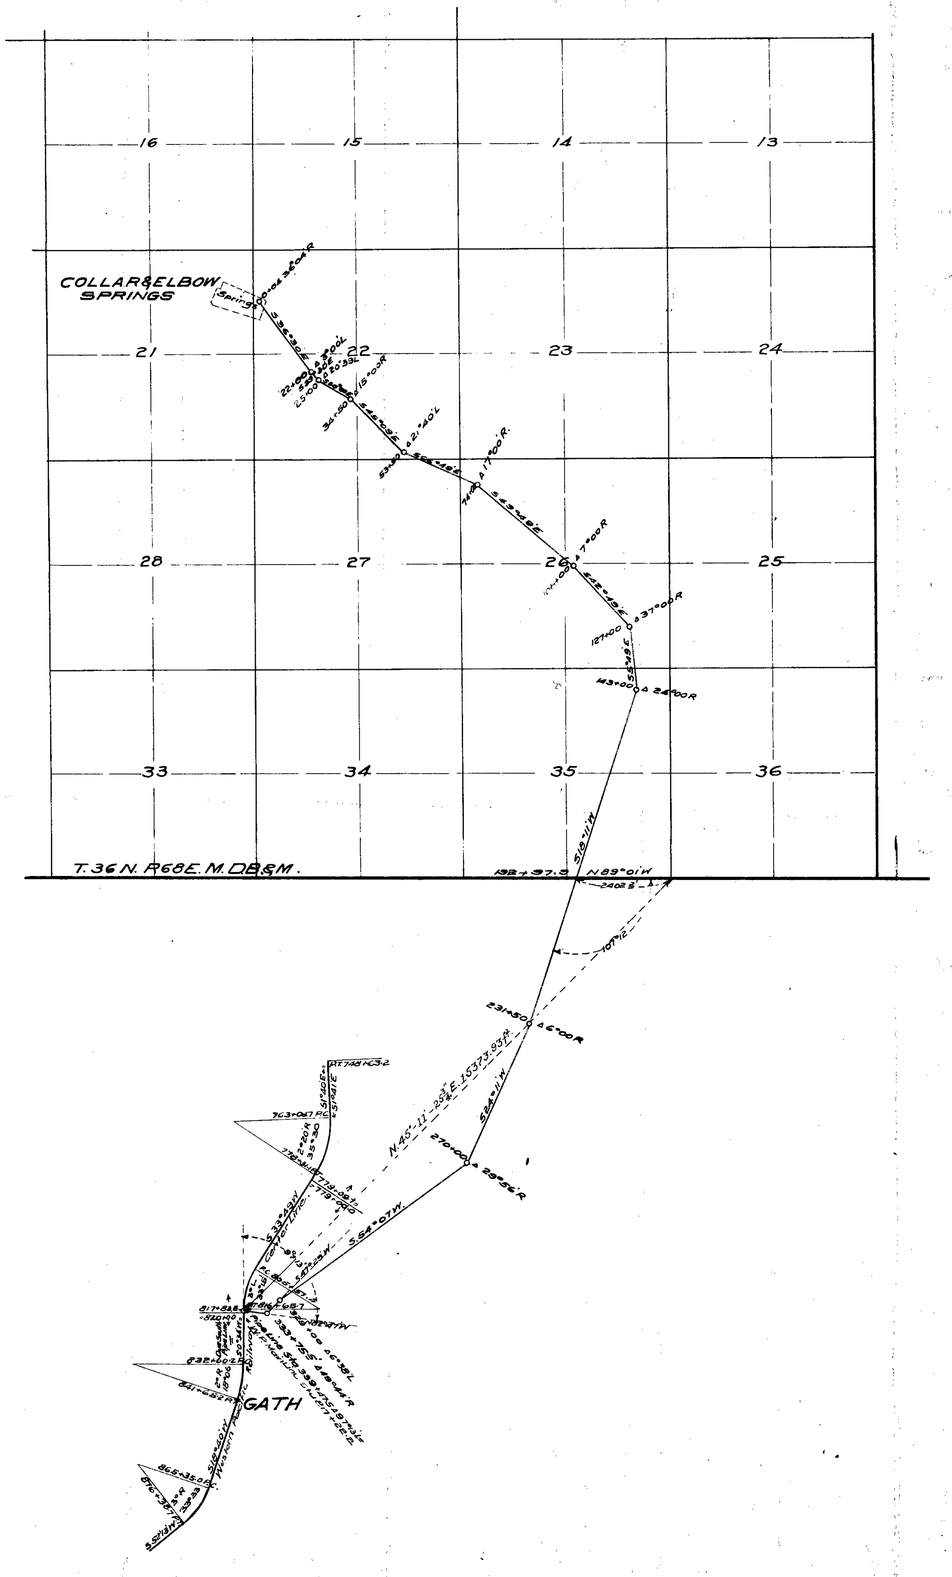


# WESTERN PACIFIC RAILWAY
## MAP OF
## LOCATION OF PIPE LINE
### ELKO COUNTY, NEVADA.
### COLLAR & ELBOW SPRINGS
### ON ARNOLD'S LOOP

San Francisco, Chief Engineer's Office, Febr. 16. 1911.

Scale 1" = 2000'

State of California
City and County of San Francisco } S.S.

I, T. J. Wyche, do hereby certify that I am chief engineer of the Western Pacific Railway Company; that the accompanying map correctly represents the location of the works necessary to perfect the appropriation by said Western Pacific Railway Company of water; under permit No. 1392, issued by the State Engineer of Nevada, on December 3rd 1910, and the source of appropriation of said water.

T J Wyche
Chief Engineer.

Subscribed and sworn to before me this 16th day of February 1911.

Flora Hall
Notary Public.

3630-12-G

1392