WEST END TWIN FALLS IRRIGATION CO.
MAP OF
NEVADA-IDAHO CANAL.

OFFICE OF A.P. ADAIR. C.E. BOISE. IDAHO.

SCALE 1"=2000' AUGUST 14, 1909.

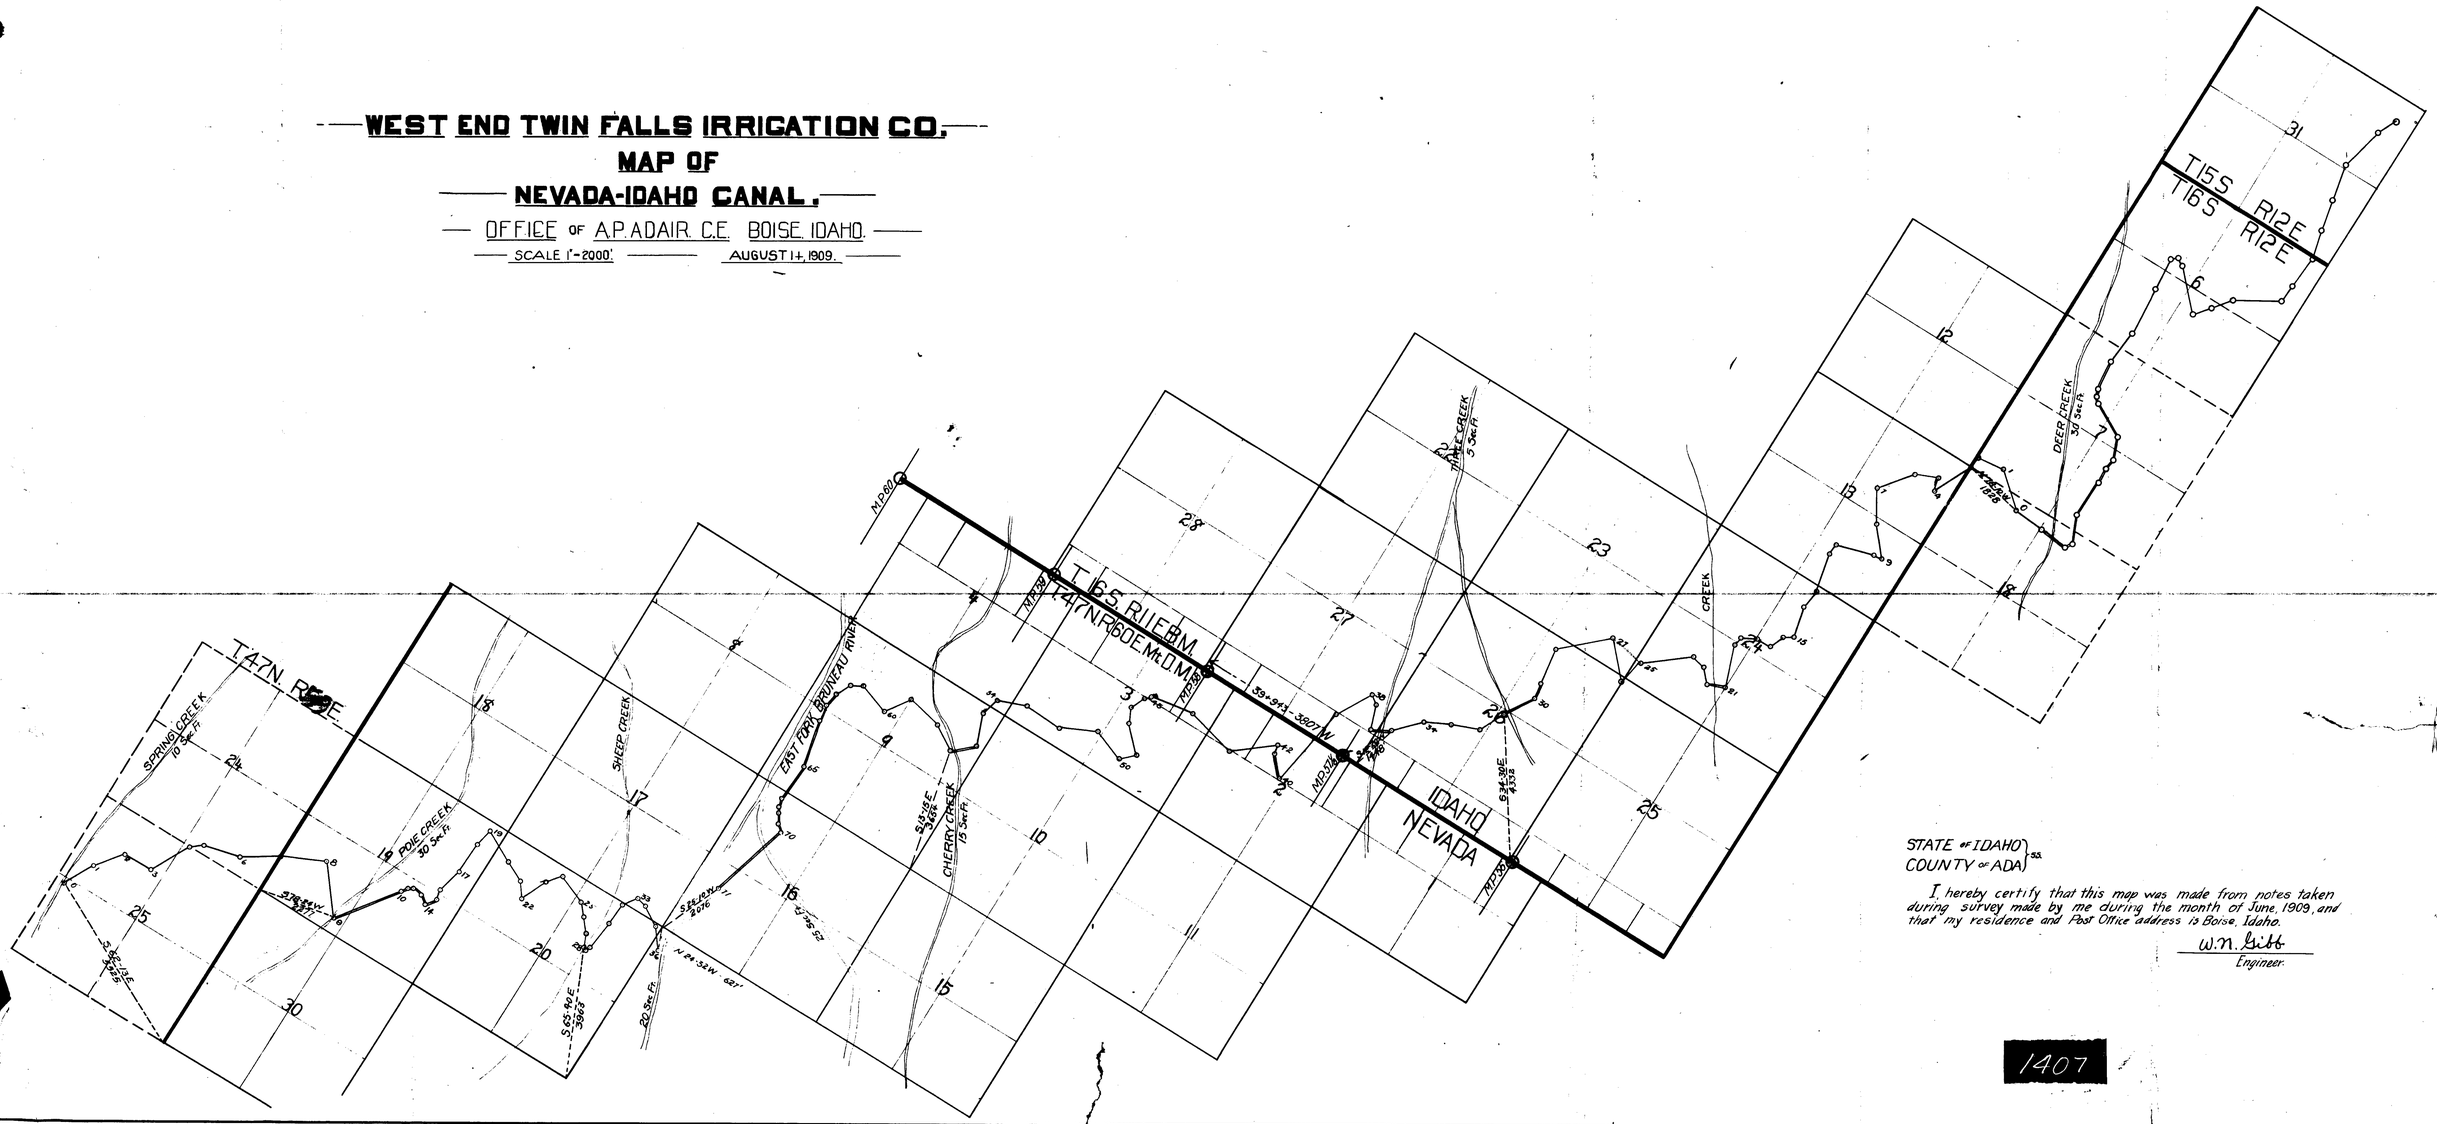

STATE OF IDAHO } SS.
COUNTY OF ADA }

I, hereby certify that this map was made from notes taken during survey made by me during the month of June, 1909, and that my residence and Post Office address is Boise, Idaho.

W.M. Gibb
Engineer.

1407

WEST END TWIN FALLS IRRIGATION CO.

MAP OF

NEVADA-IDAHO CANAL.

OFFICE OF A.P. ADAIR. C.E. BOISE. IDAHO.

SCALE 1"=2000' AUGUST 14, 1909.

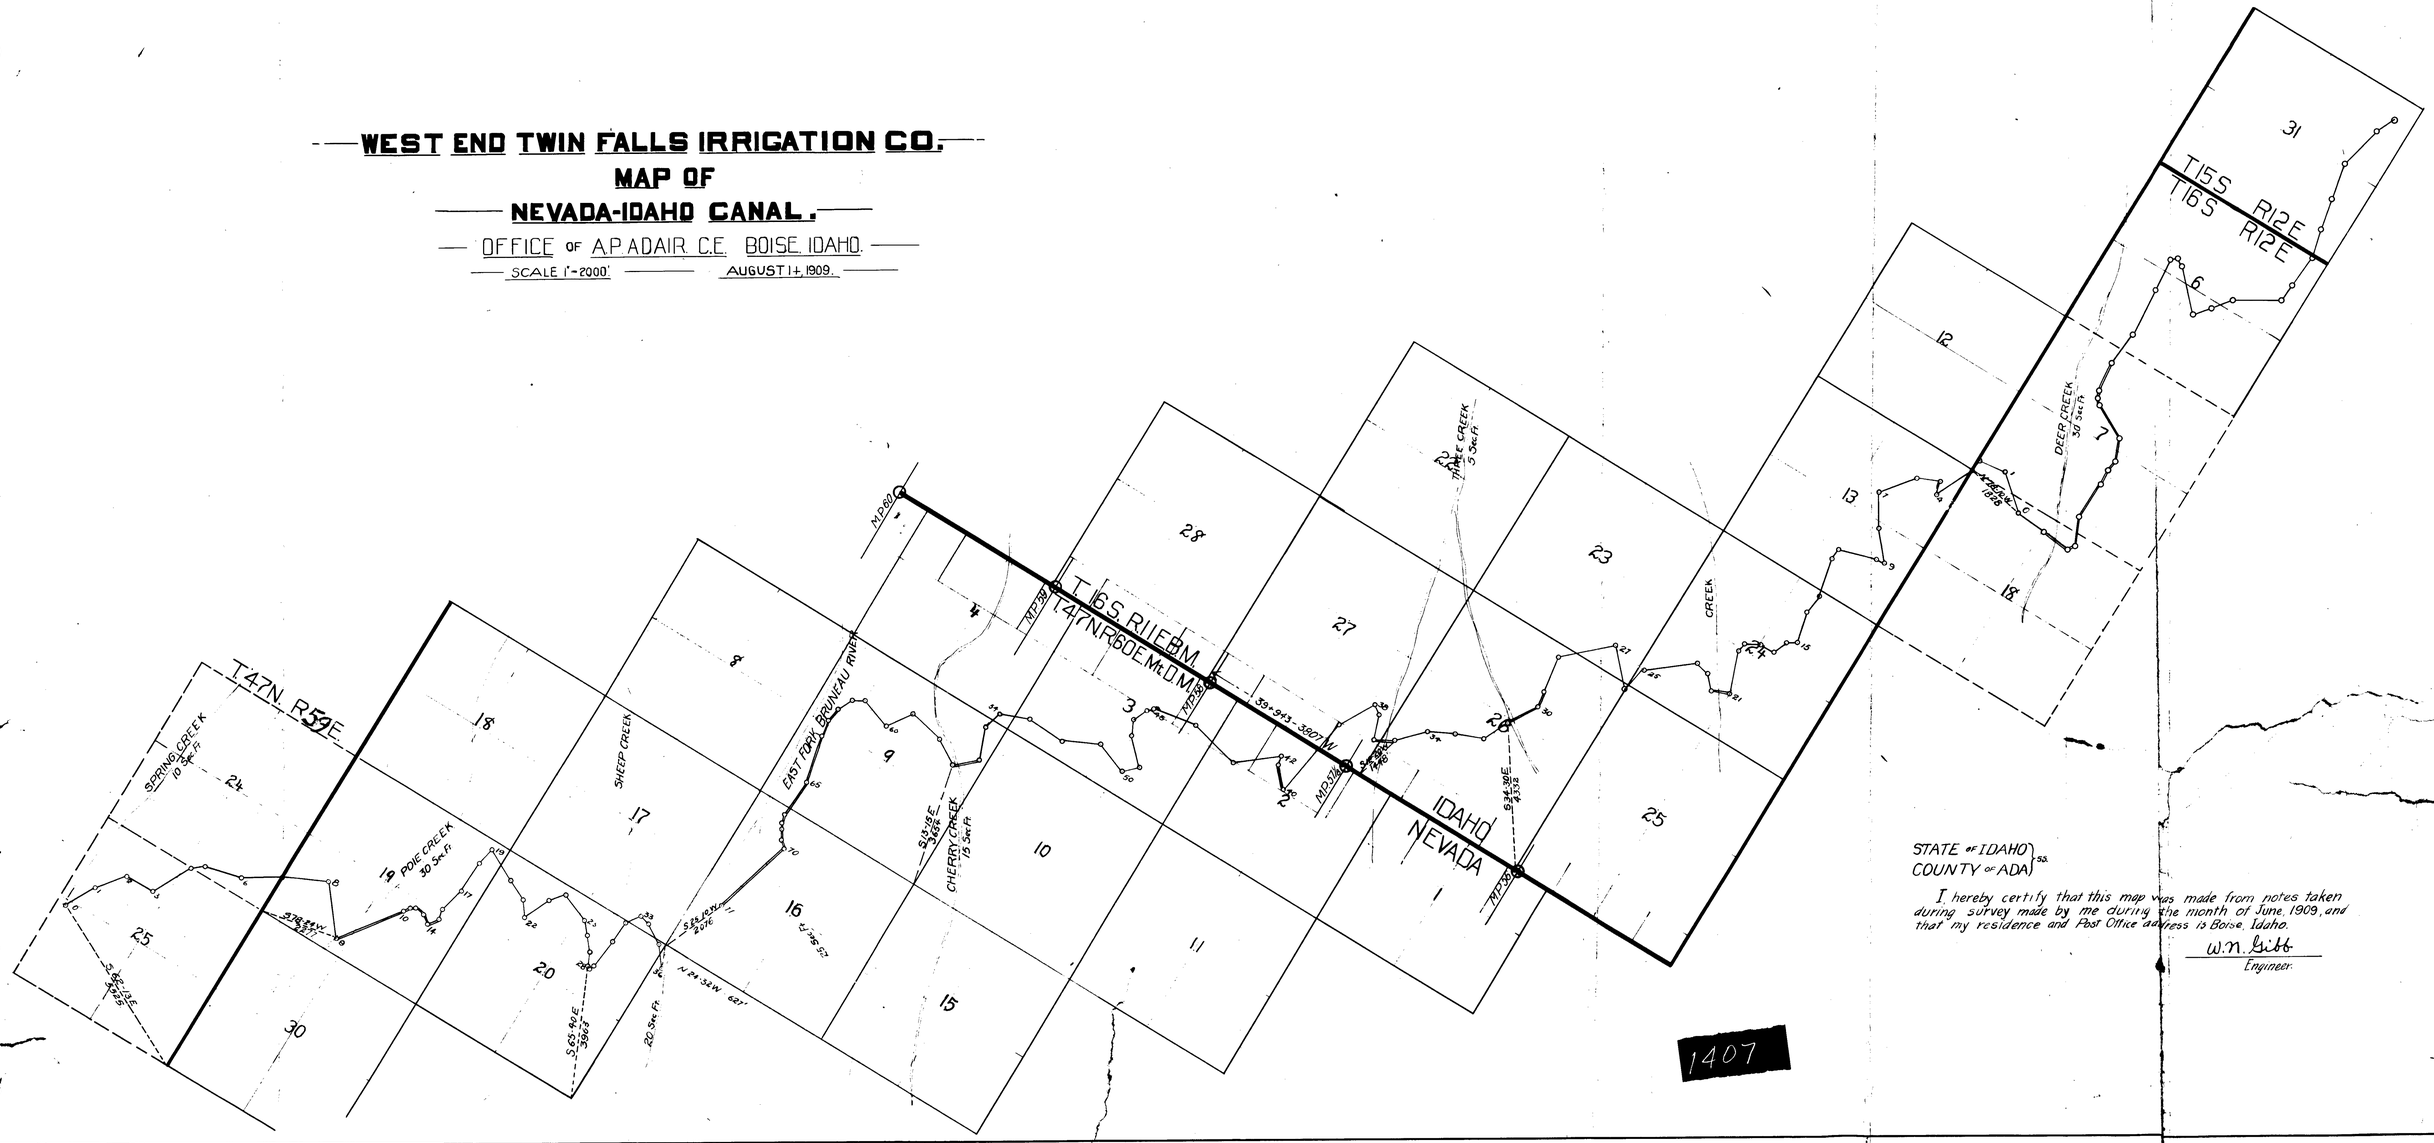

STATE OF IDAHO } SS.
COUNTY OF ADA }

I, hereby certify that this map was made from notes taken during survey made by me during the month of June, 1909, and that my residence and Post Office address is Boise, Idaho.

W.N. Gibb
Engineer.

1407