1439

MAP SHOWING SYSTEM OF IRRIGATION. APPLICATION No. 1439.

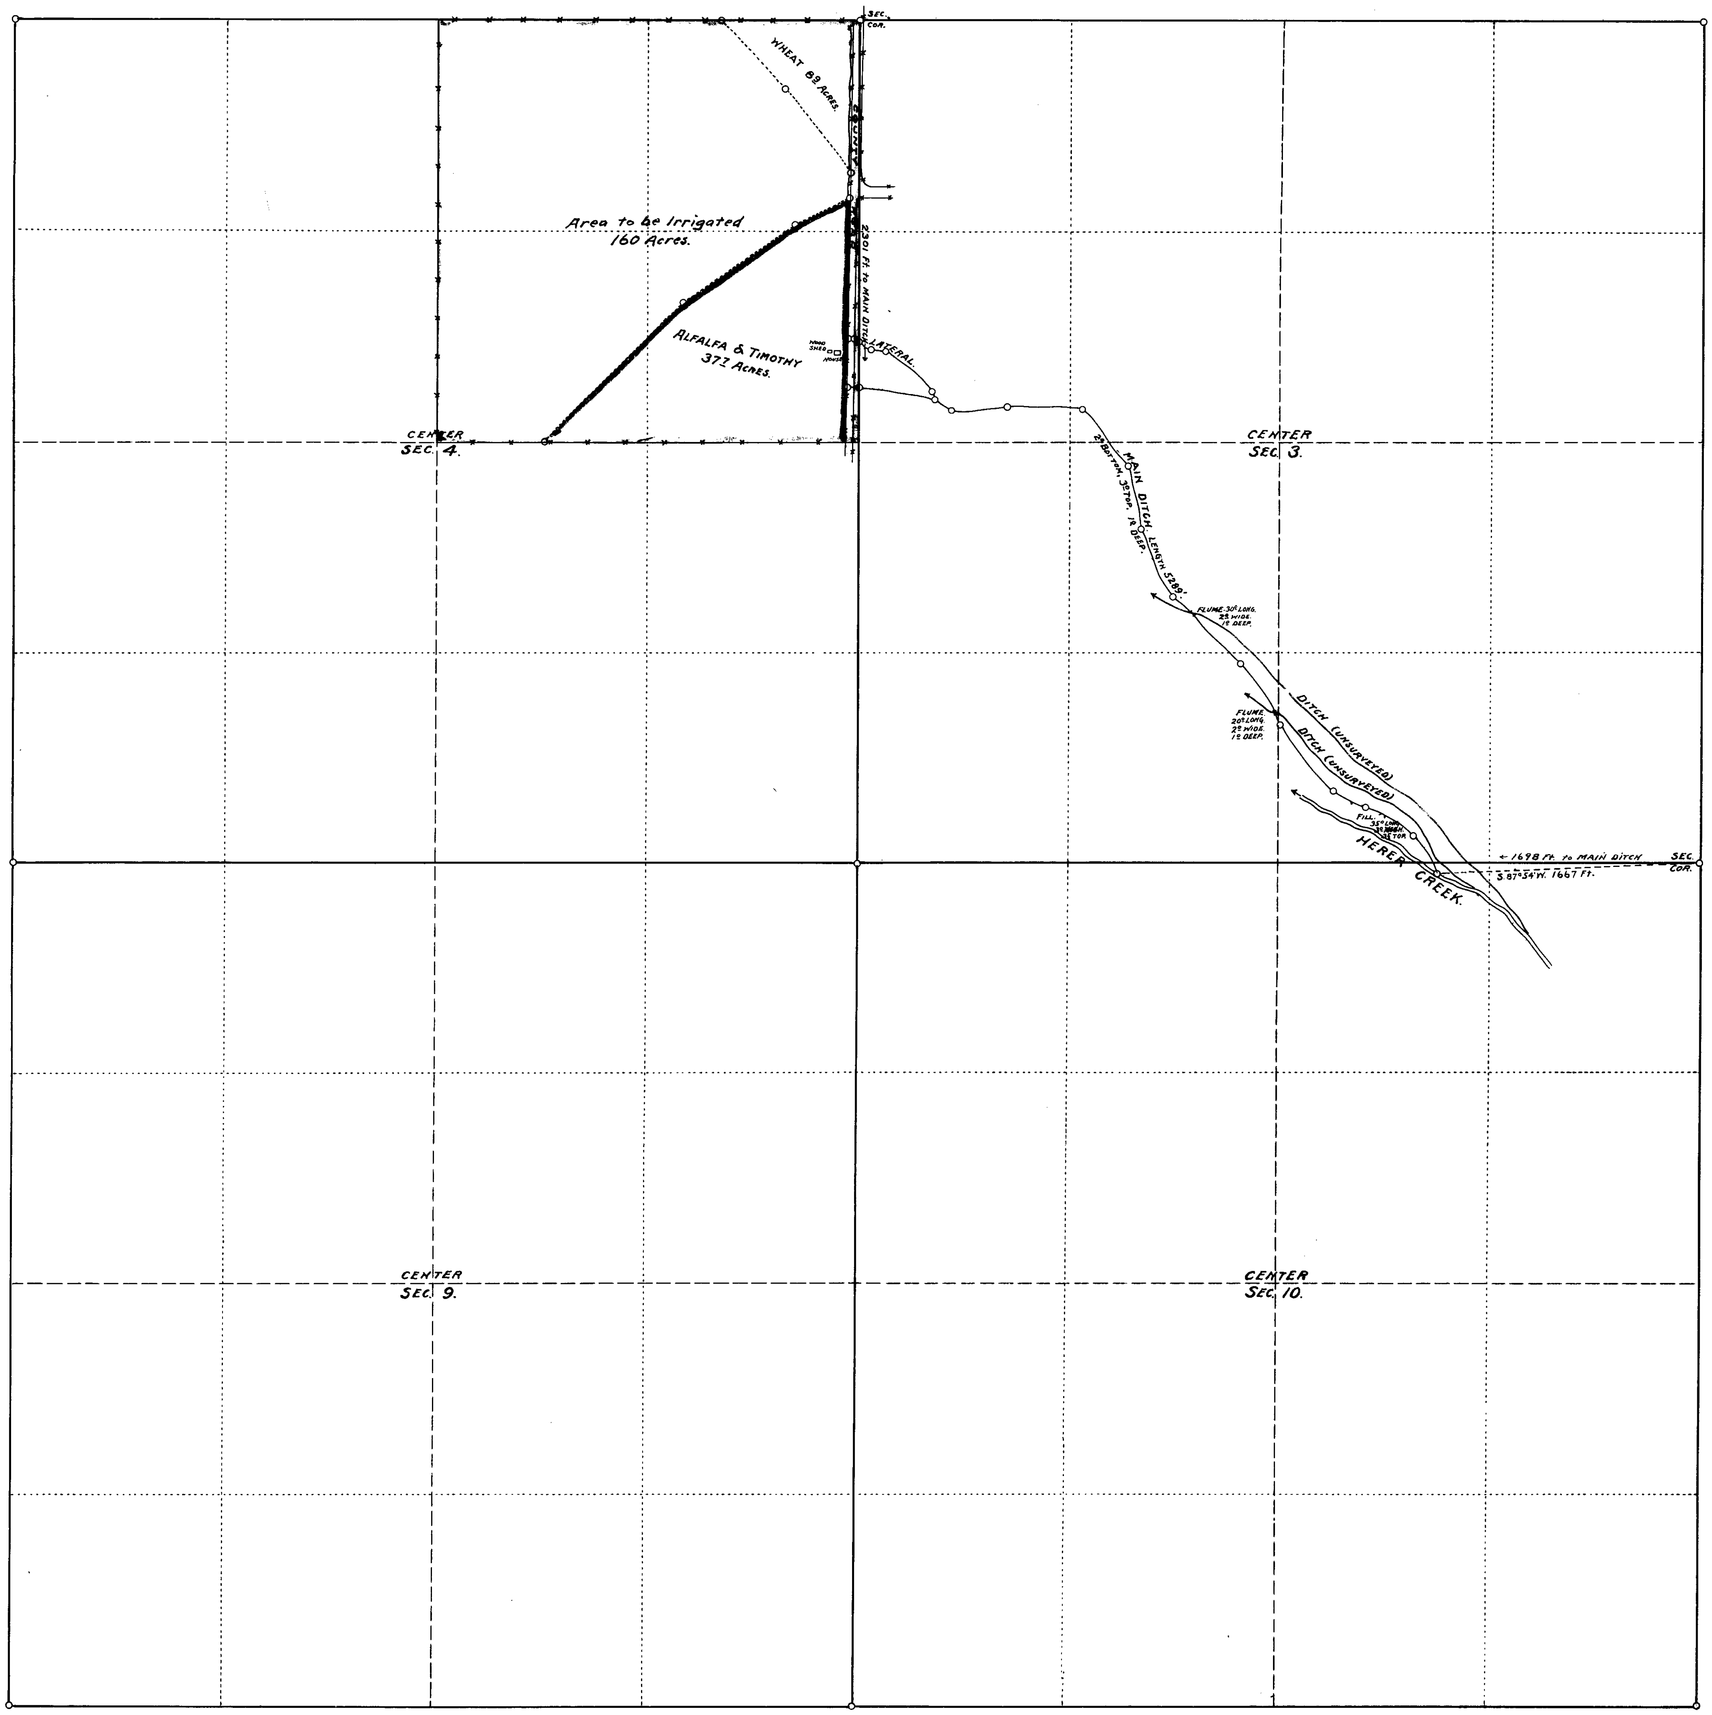

SCALE:- 500 FT. TO THE INCH.

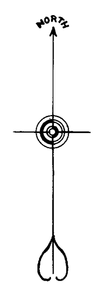

STATE OF NEVADA, } ss.
COUNTY OF ELKO.

I, F.H. RUSSELL, of Wells, County of Elko, State of Nevada, hereby certify that the above map is a true and accurate plat of the N.E. ¼ Sec. 4 Township No. 36 N.R. No. 60 E. M.D.M. and of the ditch for irrigating same, as taken from the field notes of a survey made by me on July 2nd and 3rd 1911, and at the instance of George W. Byers; that it represents the works described in Application No. 1439 together with the location of streams and ditches in the immediate vicinity.

F.H. Russell, C.E.

254 BK 3 12-12-14.
for 0.568 c.f.s

1439