Map of Proposed Reservoir for Geo. Kenney.

Long Valley, Washoe Co. Nev.

Scale, 1000' = 1"

State of California } S.S.
County of Modoc }

Arthur V Doane, being duly sworn says he is the person employed to make the survey by Geo. Kenney; that the survey of said Geo. Kenney's reservoir is described as follows:

A reservoir whose initial point is, S. 18° 16' W. 2028 ft. from the N.W. Cor. of Sec. 30 T. 41 N. R. 21 E., M.D.B. & M., was made by him as surveyor employed by Geo. Kenney and under his authority, commenced on the 2nd day of November 1909 and ended on the 16th day of November 1909 and that the survey of said reservoir accurately represents a level line which is the proposed water line of the said reservoir and that such survey is accurately represented on this map and by the accompanying field notes and no lake or lakebed, stream or streambed is used for said reservoir, except as shown on this map.

Arthur V. Doane

Sworn and subscribed to before me this 20th day of November, 1909.

[illegible] Notary Public.

My Commission expires September 1911.

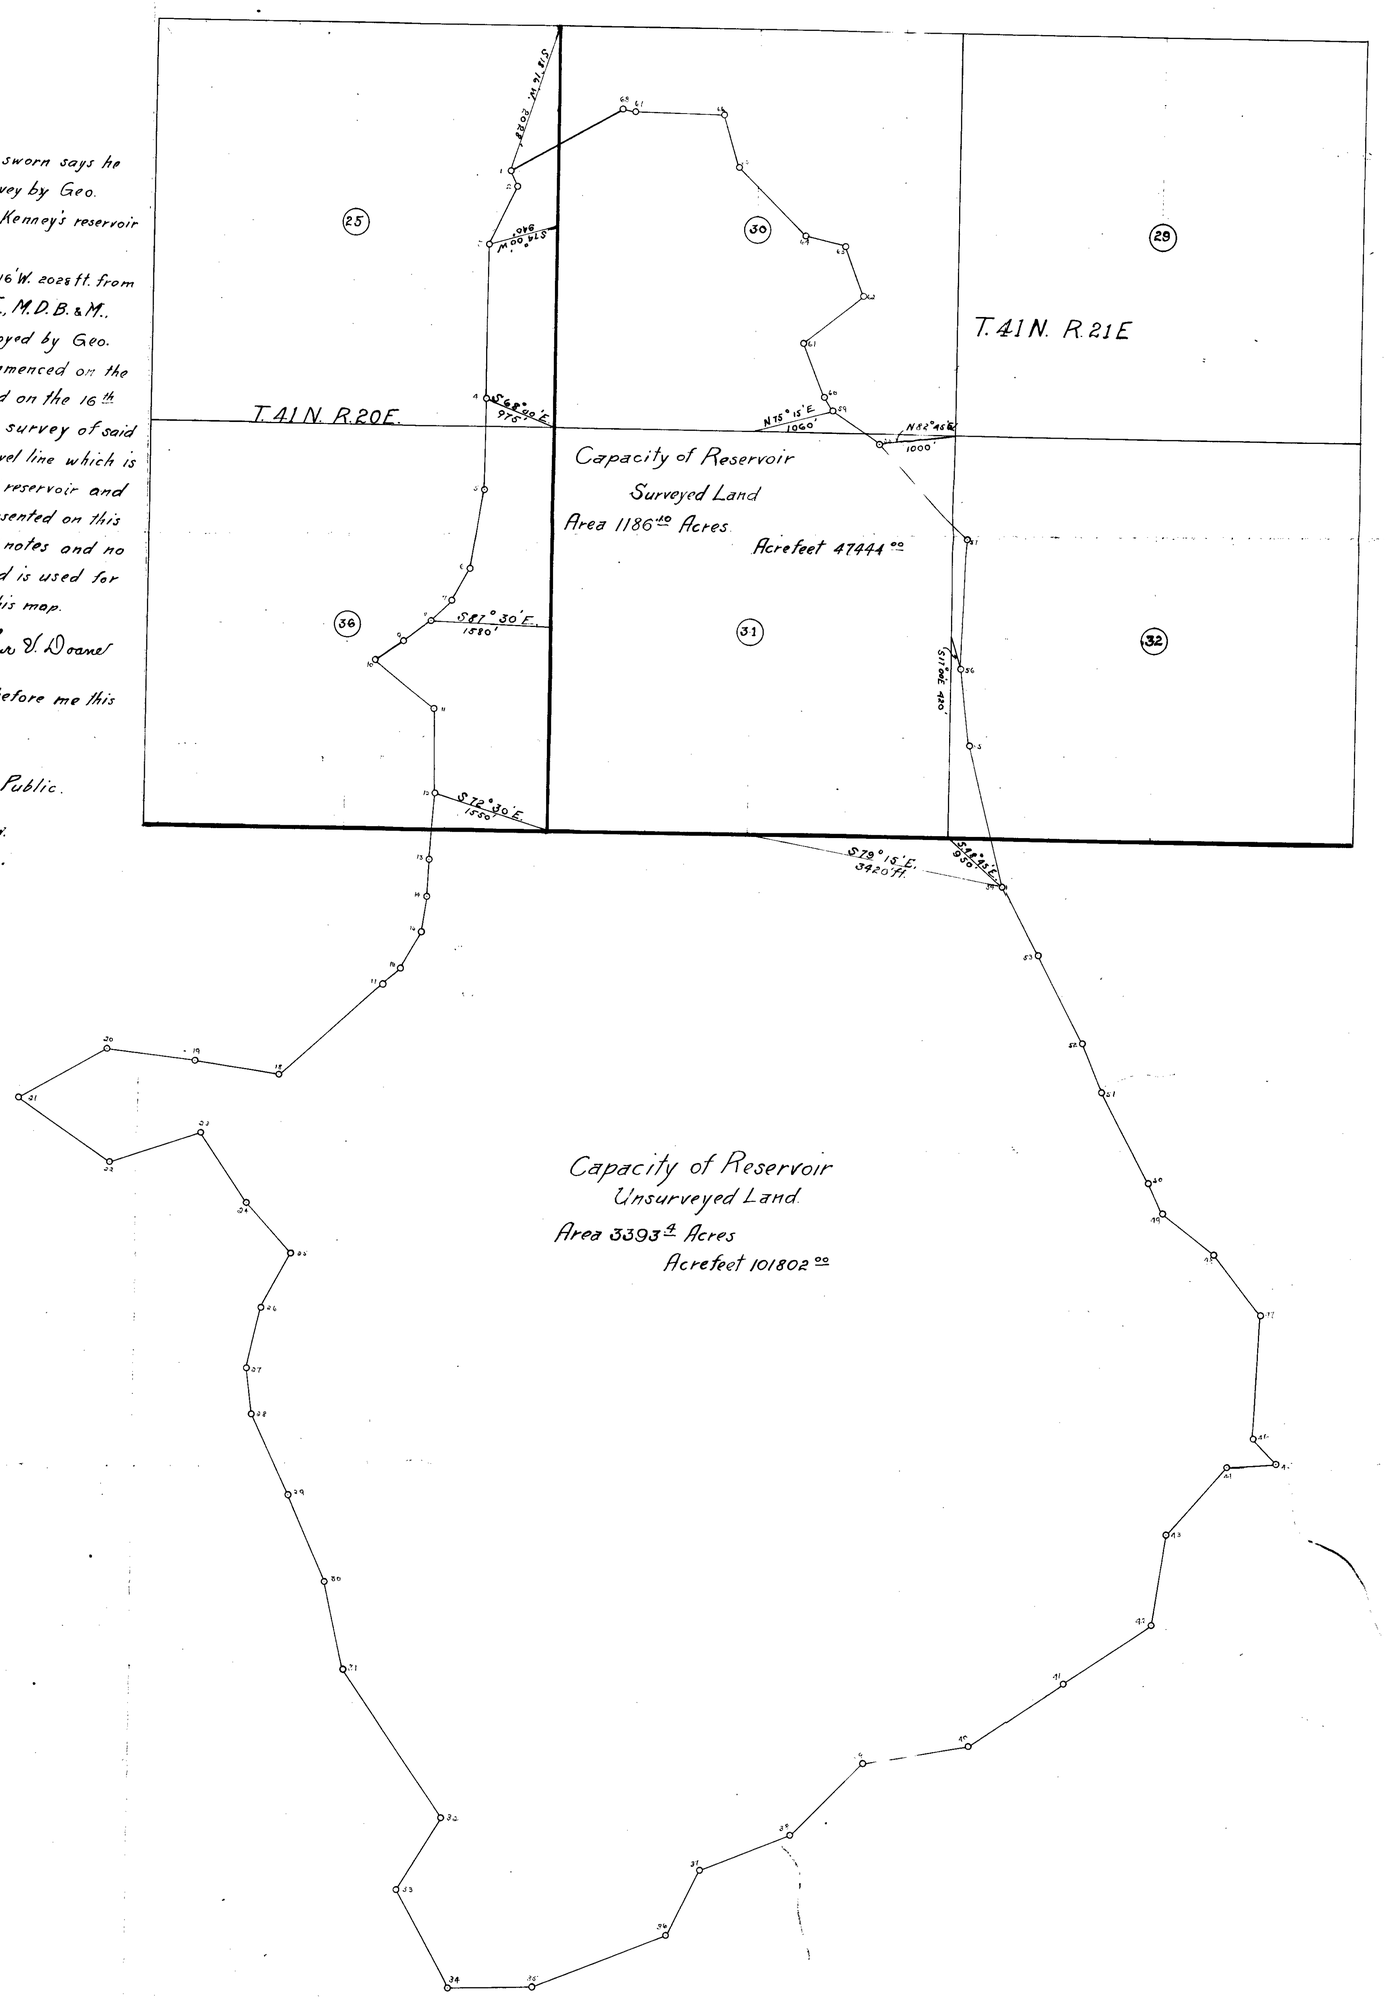

I George Kenney do hereby certify that Arthur V. Doane, who subscribed the accompanying affidavit, was employed to make the survey by me; that the survey of said reservoir as accurately represented on this map and by the accompanying field notes, was made under my authority; that the reservoir shown on this map and by the accompanying field notes is the definite location of said reservoir described as follows:

A reservoir whose initial point is S. 18° 16' W. 2028 ft. from the N.W. Cor. of Sec. 30. T. 41 N., R. 21 E. M.D.B. & M. and that no lake or lakebed, stream or streambed is used for said reservoir except as shown on this map; and that the map has been prepared to be filed for the approval of the Secretary of the Interior, in order that I may obtain the benefits of Sections 18 to 21 inclusive, of the Act of Congress, approved March 3rd 1891, entitled "An Act to Repeal Timber Culture Laws and For Other Purposes," and section 2 of the Act approved May 11th 1898, and I certify that the right of way herein described is desired for the main purpose of irrigation.

Attest.