MAP OF H.A. BORDOLI' LAND AND IRRIGATING DITCH.

NYE CO. NEVADA.

SCALE 300 FEET TO ONE INCH.

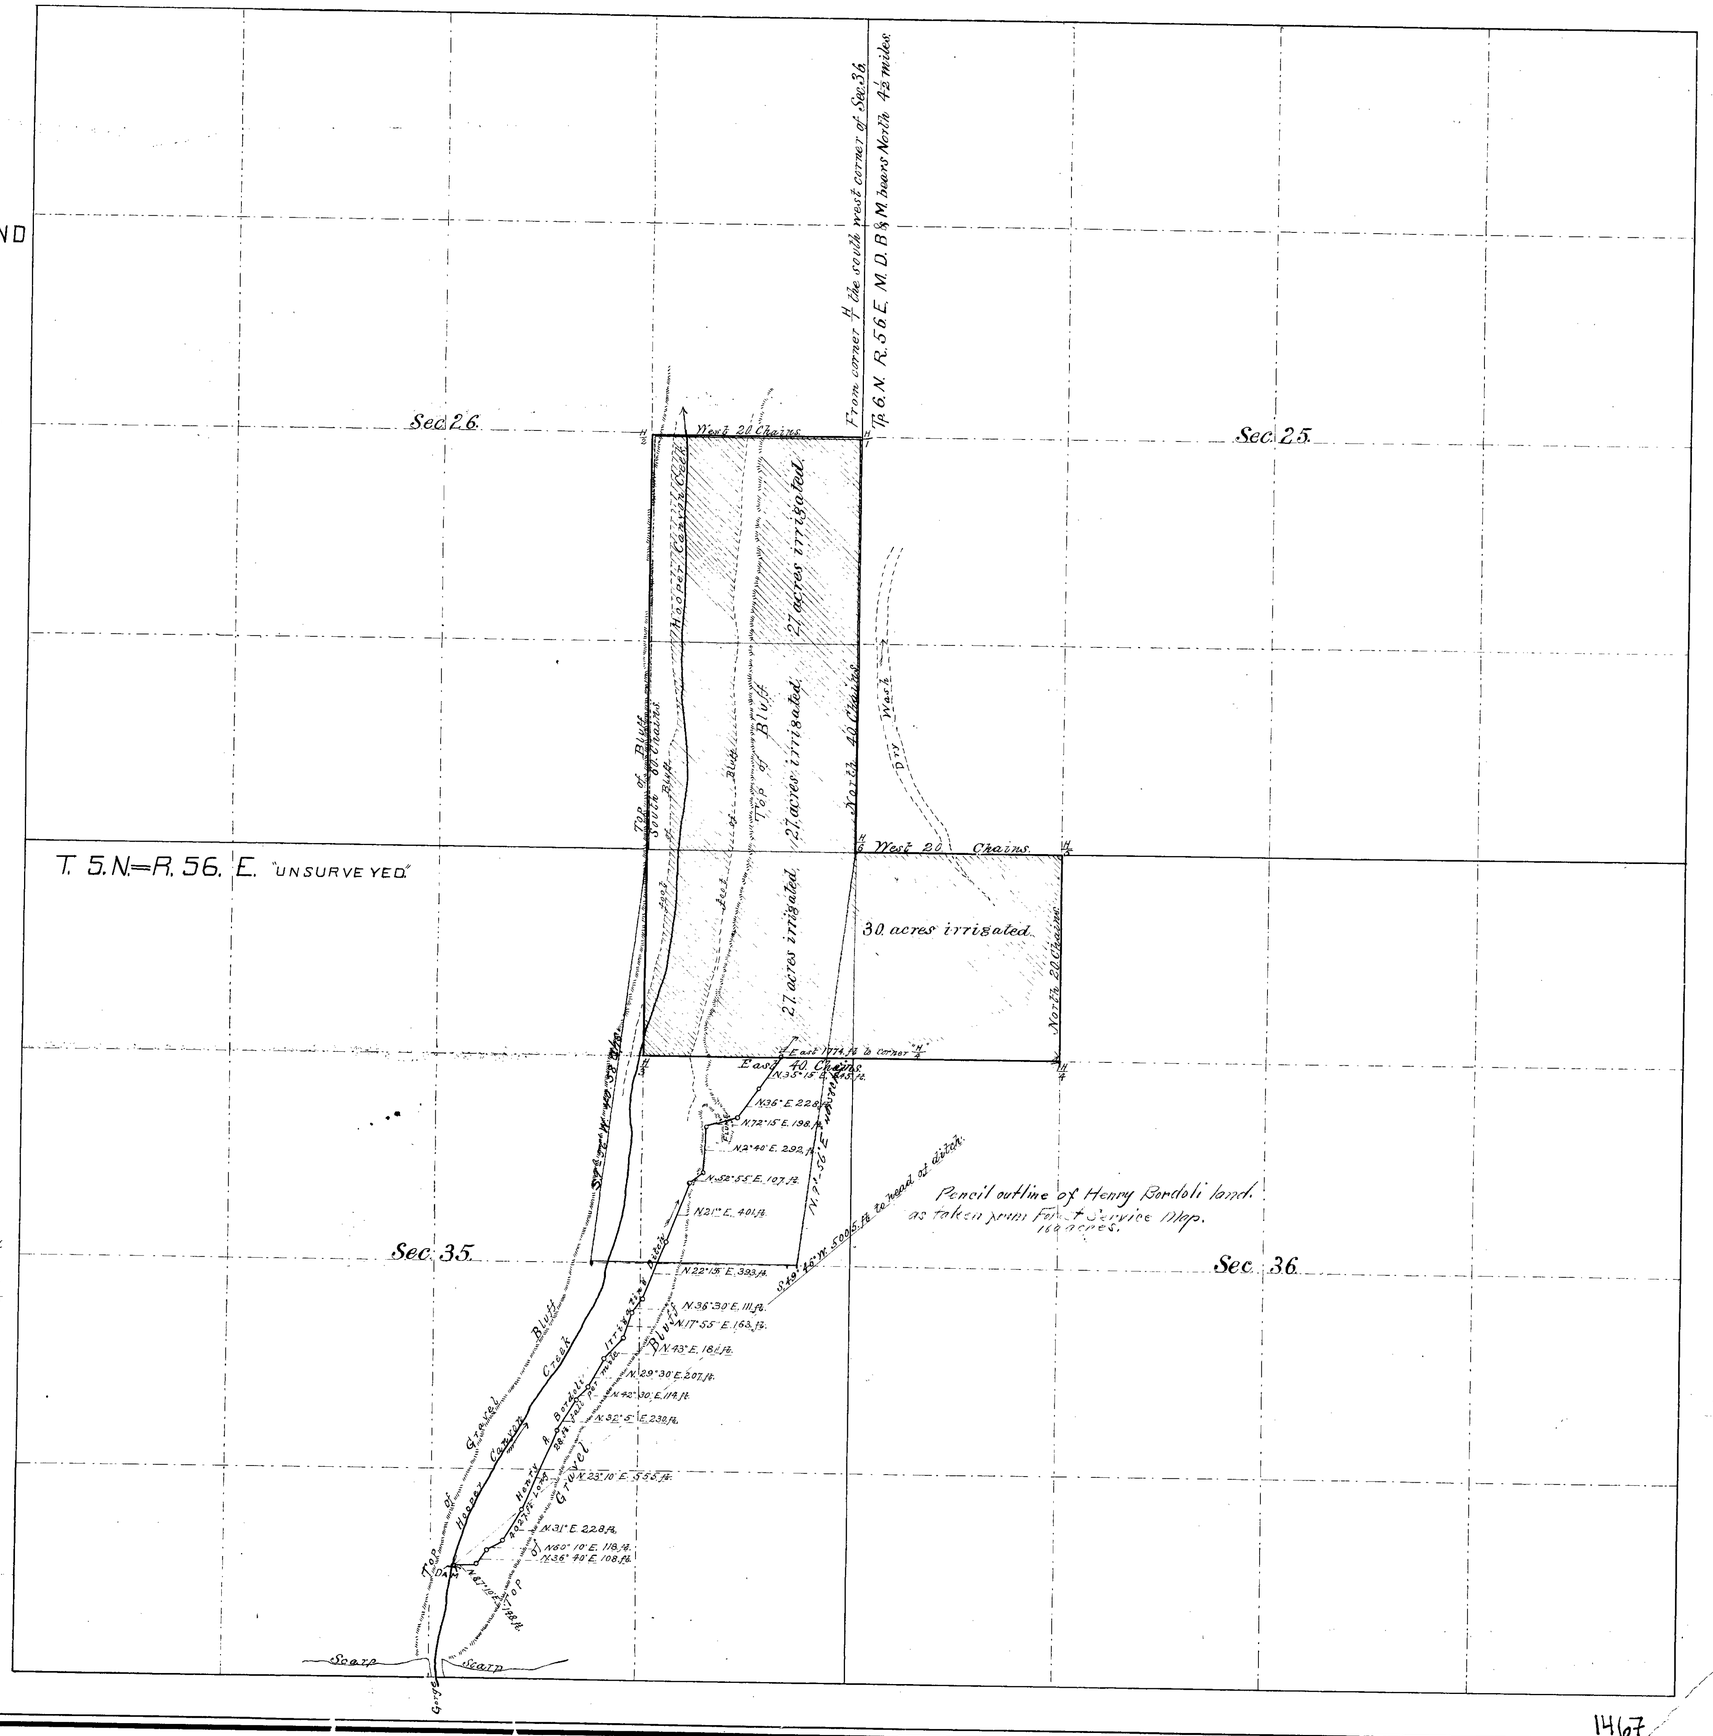

State of Nevada, } ss.
County of Nye.

I, John W. Evans of Troy Nye Co. Nevada, hereby certify that this Map is a true and accurate plat of the lands and irrigation ditch as taken from the field notes of a survey made by me on 18th day of September 1911 at the request of Henry A. Bordoli. That it represents the works described in Application No. 1467, together with the location of streams and ditches in the immediate vicinity.

John W. Evans, Surveyor

FILED
SEP 30 1911
STATE ENGINEER'S OFFICE

1467

261 BK. 3 / 3-25-15.
1467 for P.I. c.f.s.

FILED 1909

COUNTY OF NYE **TOWN** 5 NORTH **RANGE** 56 EAST
MT. DIABLO GUIDE MERIDIAN

LANDS SHADED BELONG TO

COUNTY OF NYE **TOWN** 5 NORTH **RANGE** 57 EAST

LANDS SHADED BELONG TO

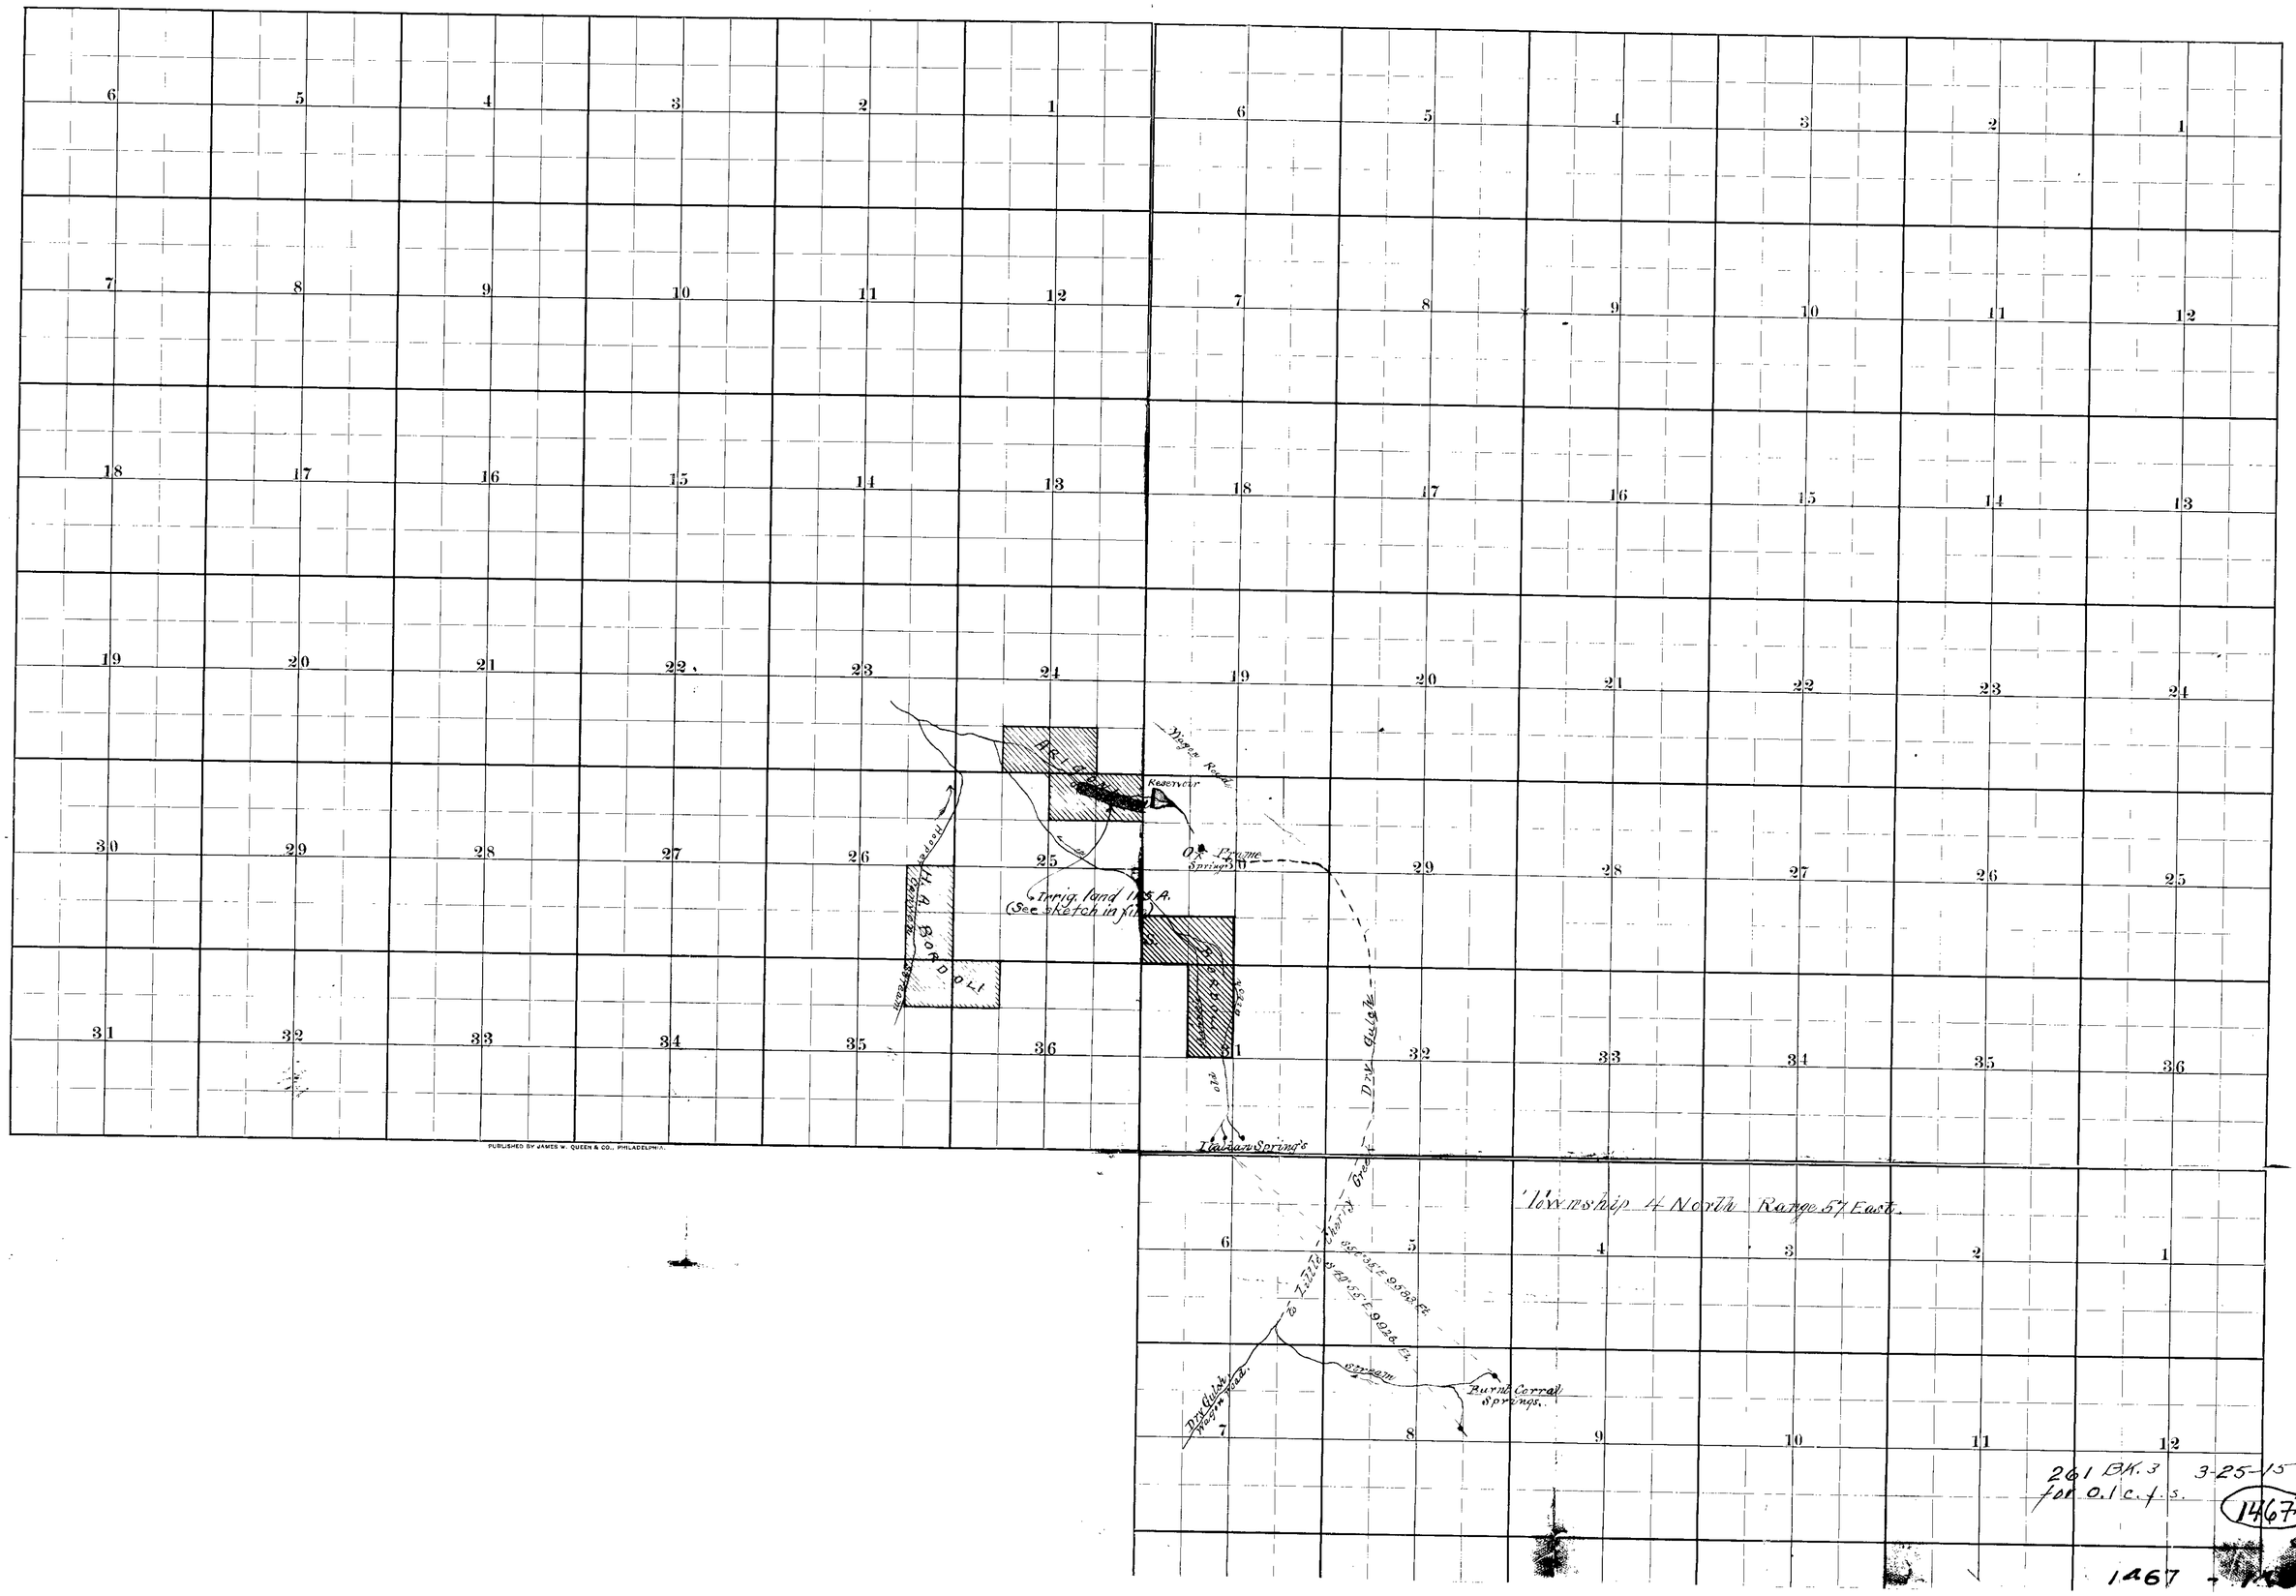

PUBLISHED BY JAMES W. QUEEN & CO., PHILADELPHIA.