Plan and Profile Showing the Johnson-Dearden Dam and Mill Site Under Water Permit No. 1490.

White Pine County Nevada

Horizontal Scale 1 in = 500 Ft.
Vertical Scale 1 in = 200 Ft.

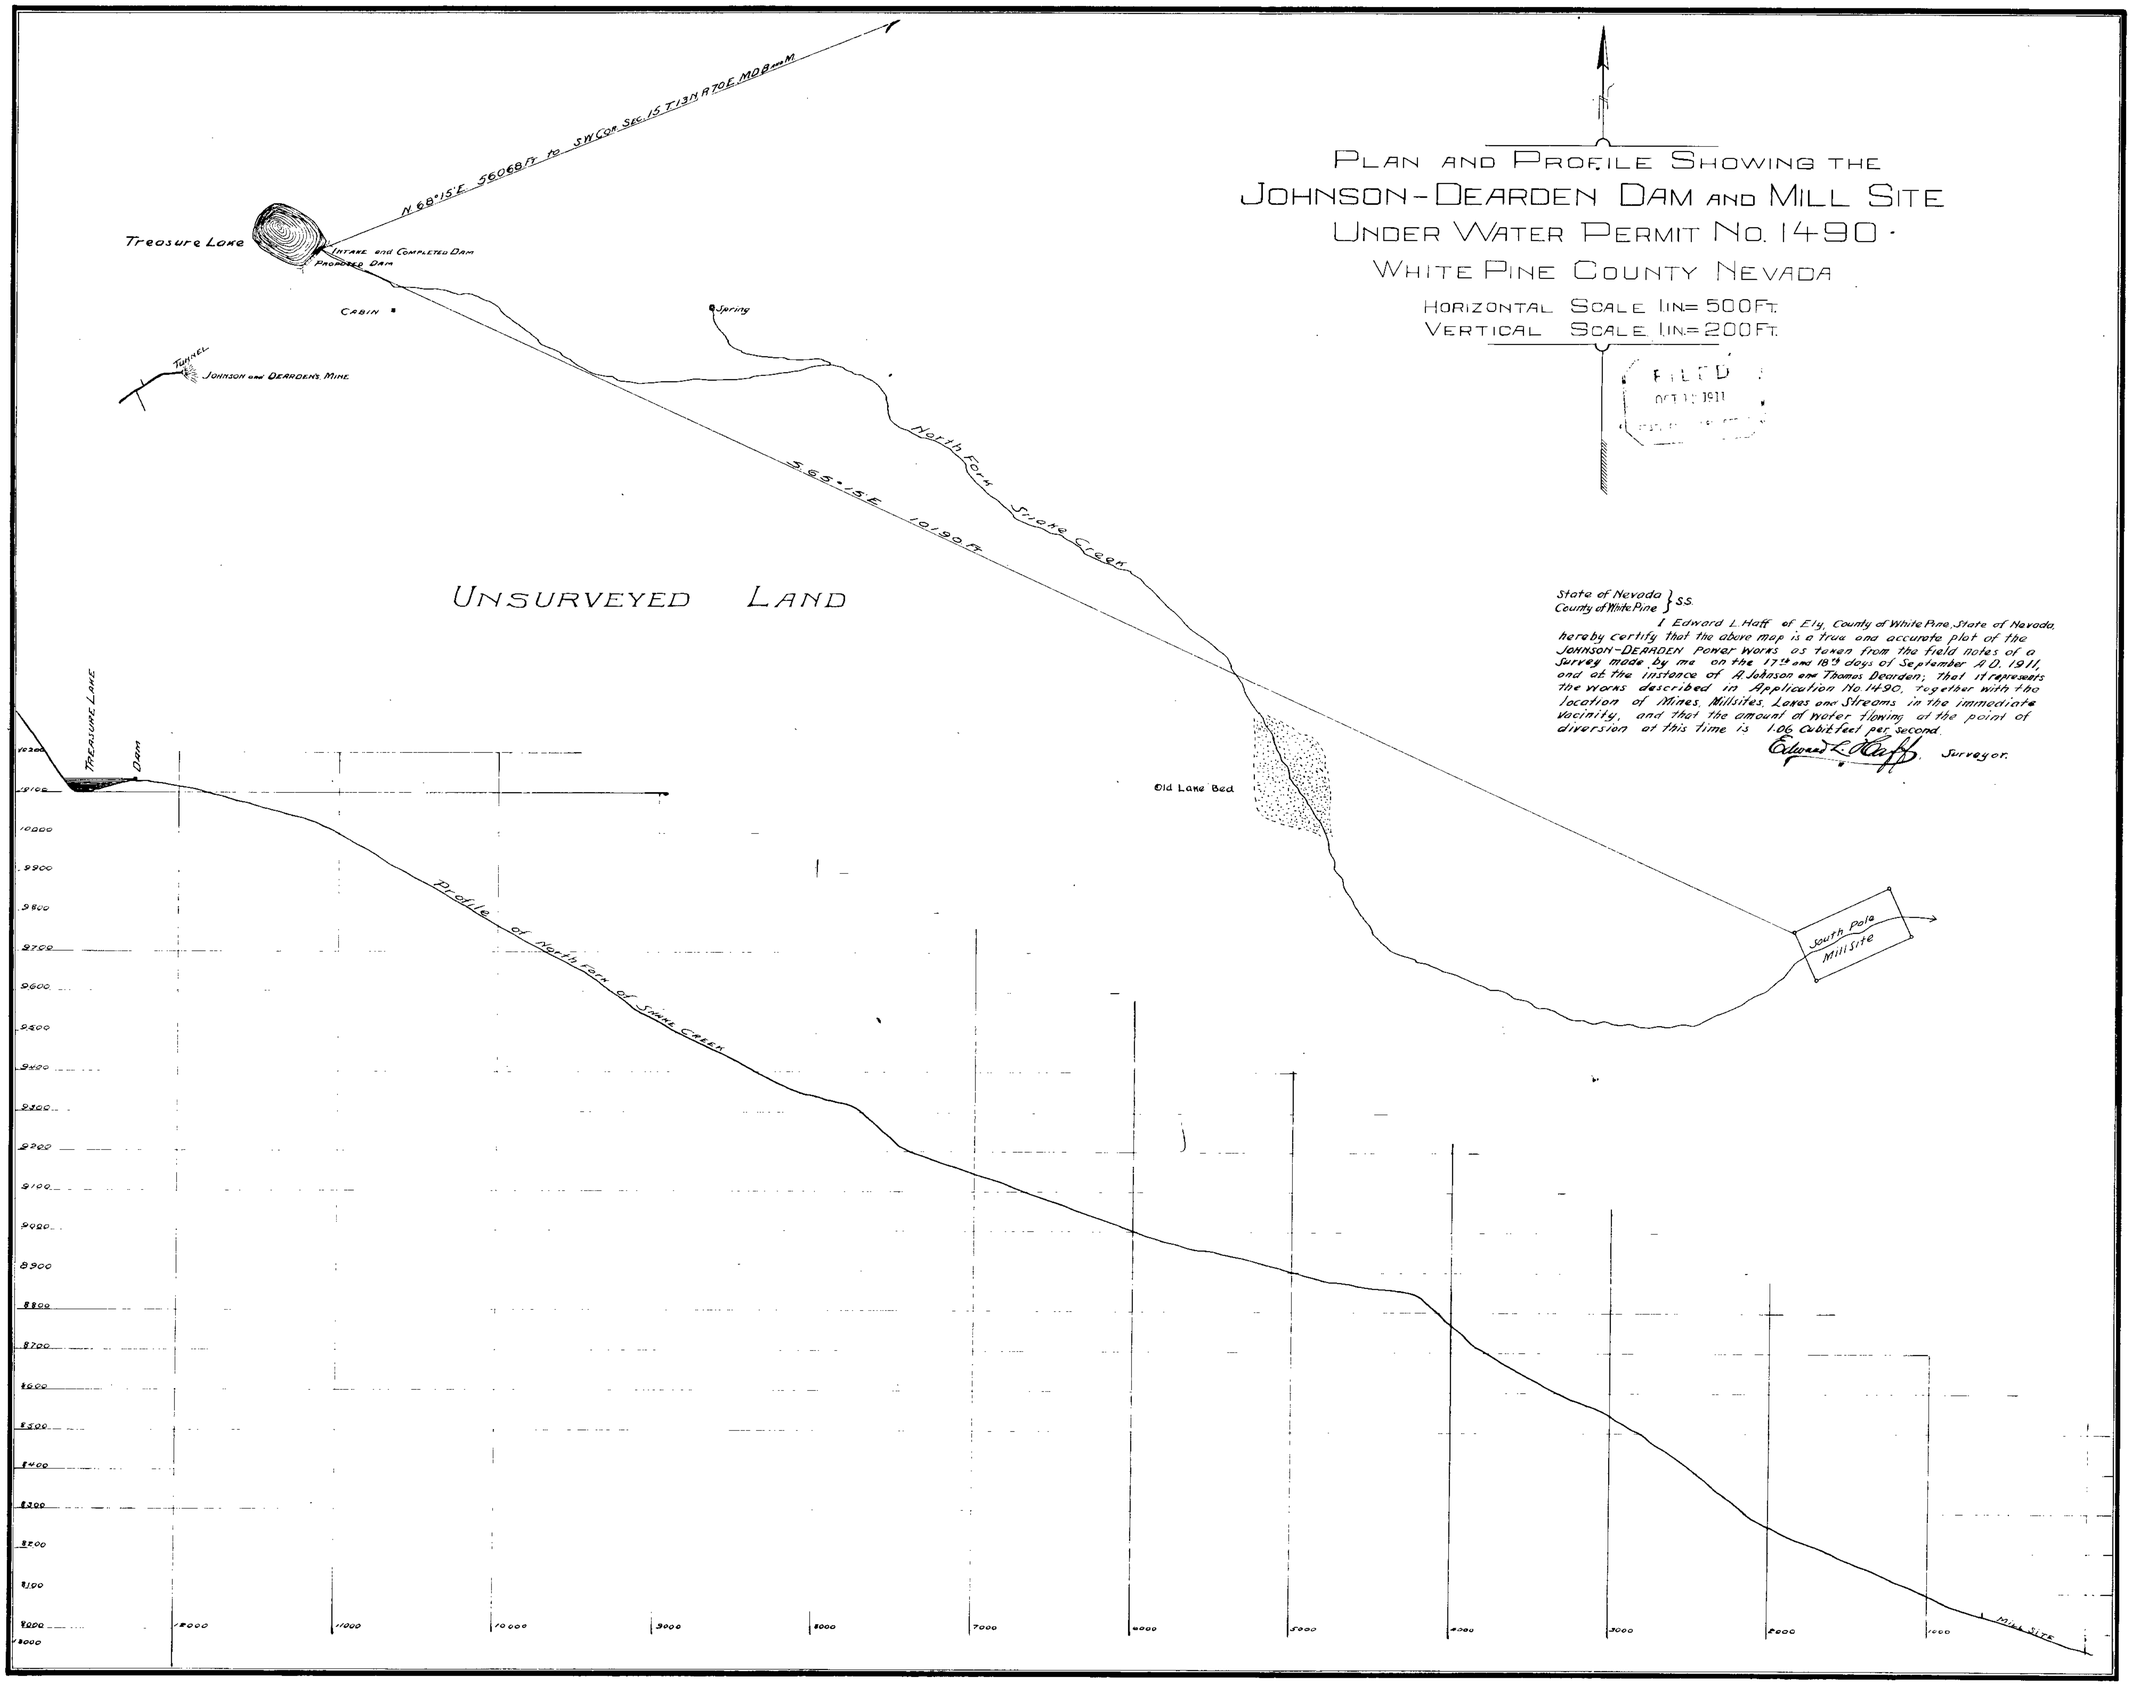

State of Nevada } ss.
County of White Pine

I Edward L. Haff of Ely, County of White Pine, State of Nevada, hereby certify that the above map is a true and accurate plot of the Johnson-Dearden Power Works as taken from the field notes of a Survey made by me on the 17th and 18th days of September A.D. 1911, and at the instance of A. Johnson and Thomas Dearden; that it represents the works described in Application No. 1490, together with the location of Mines, Millsites, Lands and Streams in the immediate vicinity, and that the amount of water flowing at the point of diversion at this time is 1.06 Cubic feet per second.

Edward L. Haff Surveyor.

FILED
OCT 11 1911

1490