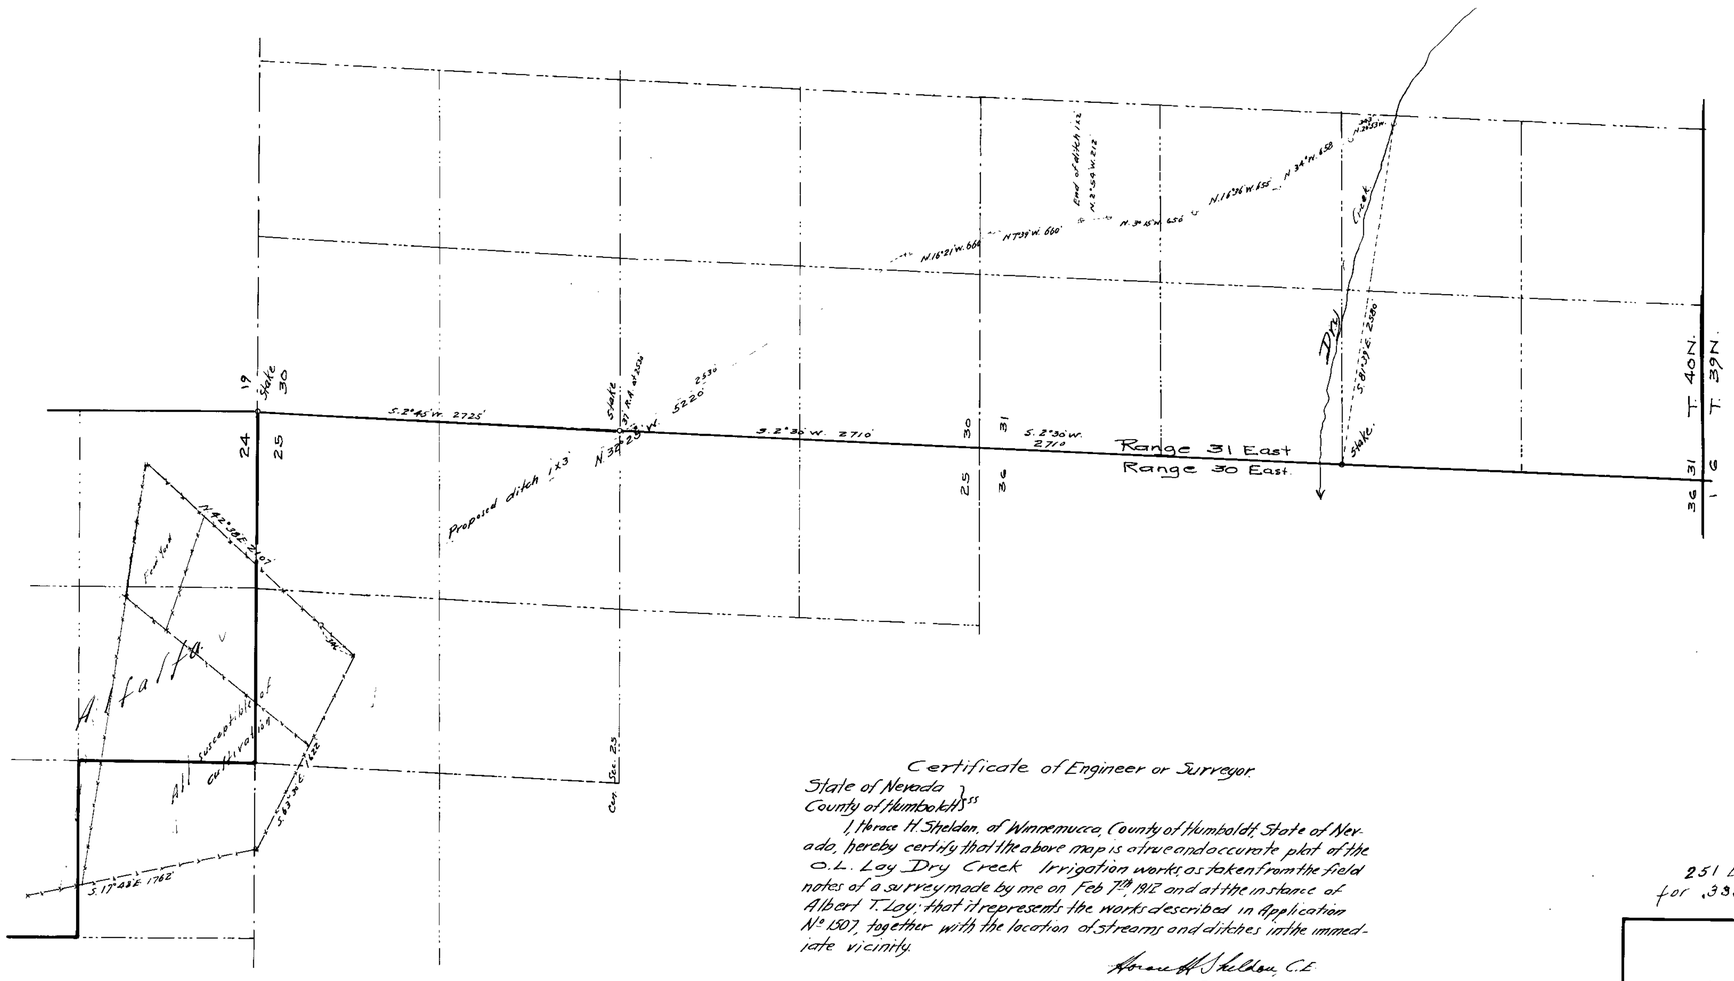

Certificate of Engineer or Surveyor.

State of Nevada }
County of Humboldt } ss

I, Horace H. Sheldon, of Winnemucca, County of Humboldt, State of Nevada, hereby certify that the above map is a true and accurate plat of the O. L. Lay Dry Creek Irrigation works as taken from the field notes of a survey made by me on Feb 7th 1912 and at the instance of Albert T. Lay; that it represents the works described in Application No 1507, together with the location of streams and ditches in the immediate vicinity.

Horace H. Sheldon, C.E.
County Surveyor.

251 BK 3 12-12-14.
for .3886 c.f.s.

PLAT
of the
System of Irrigation
of
O. L. Lay
on
Dry Creek
Permit No 1507
Mar. 1912 Scale 1" = 600'

1507