1519

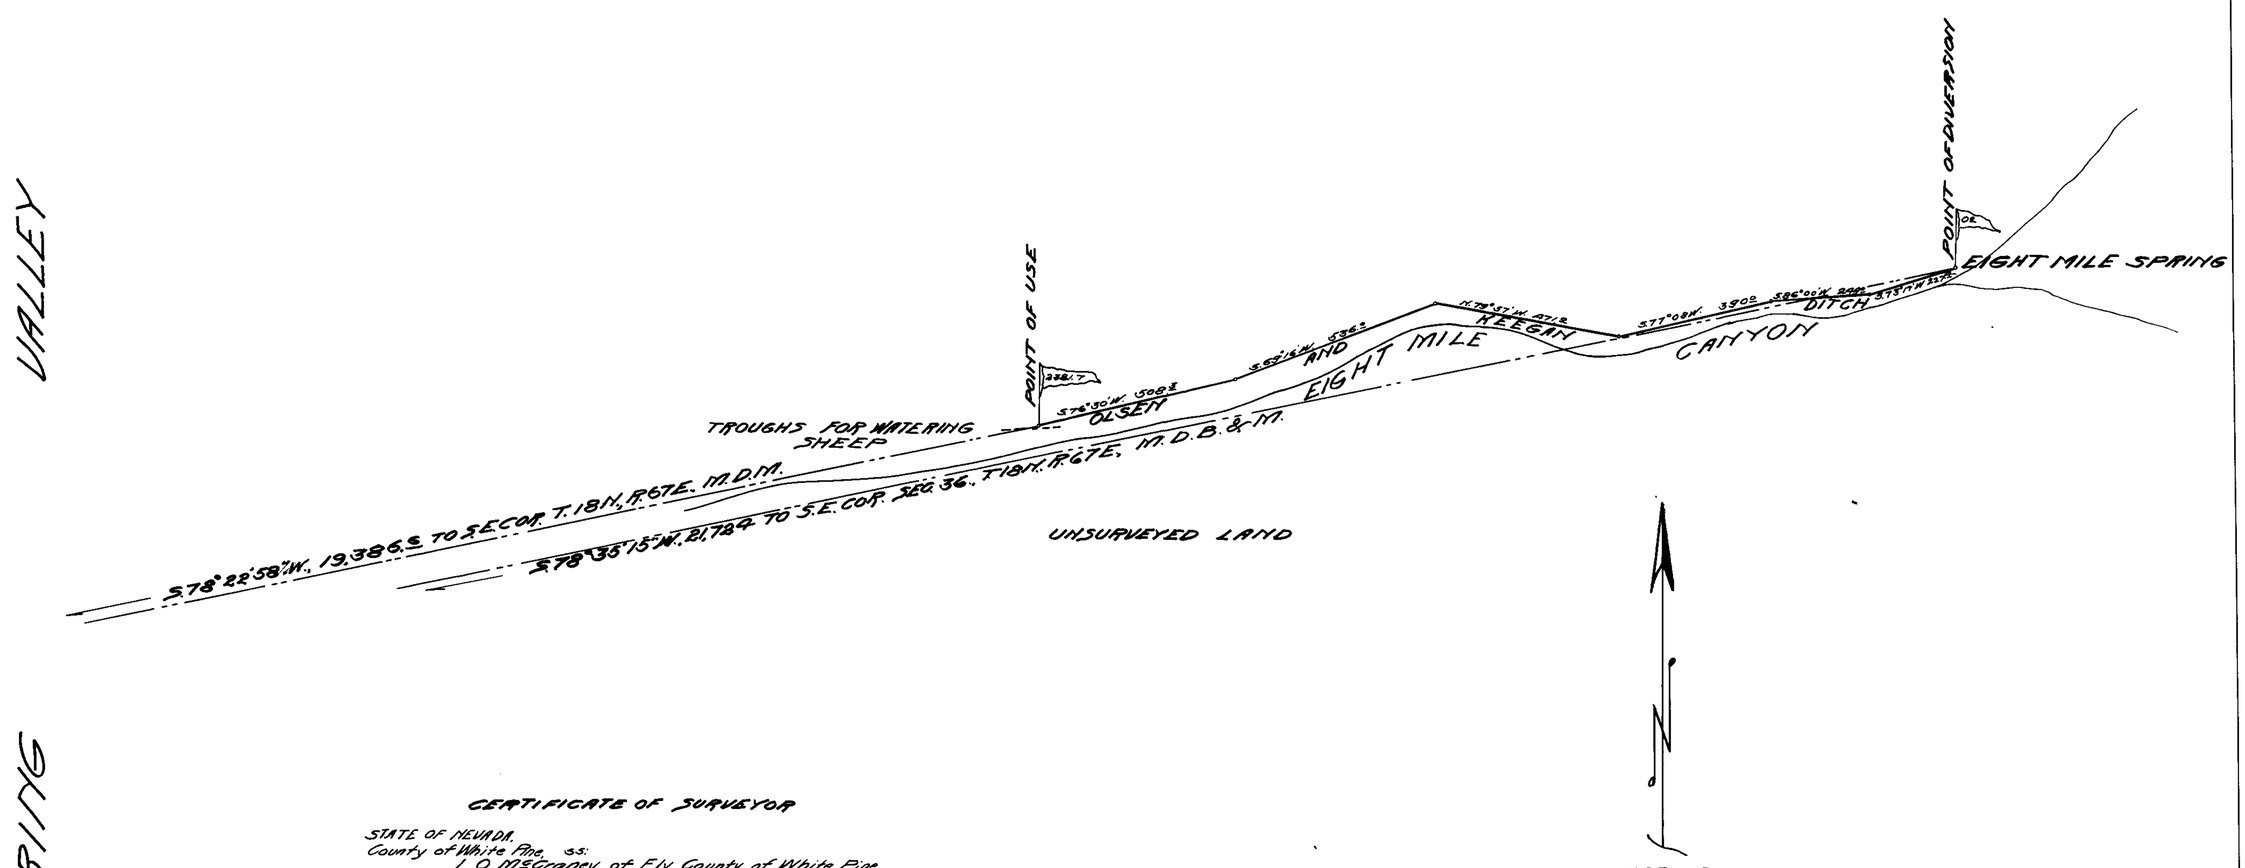

CERTIFICATE OF SURVEYOR

STATE OF NEVADA.
County of White Pine. ss:

I, O. McGraney, of Ely, County of White Pine State of Nevada, hereby certify that the above map is a true and accurate plat of the OLSEN & KEEGAN DITCH LINE in Eight Mile Canyon as taken from the field notes of surveys made by me on Dec. 15, 1910 and June 28, 1911, and at the instance of CHAS. J. KEEGAN & CARSTEN OLSEN.

That it represents the works described in Application No. 1519, together with the location of streams and ditches in the immediate vicinity.

O. McGraney
SURVEYOR

F
JUL 28 19

MAP OF
OLSEN & KEEGAN DITCH LINE
AT
EIGHT MILE CREEK
In compliance with Nevada State Engineer's
PERMIT NO. 1519
CHAS. J. KEEGAN & CASTEN OLSEN, Applicants.
Taft P.O. White Pine Co. Nevada.
SCALE 1 in. = 200 FT.

1519