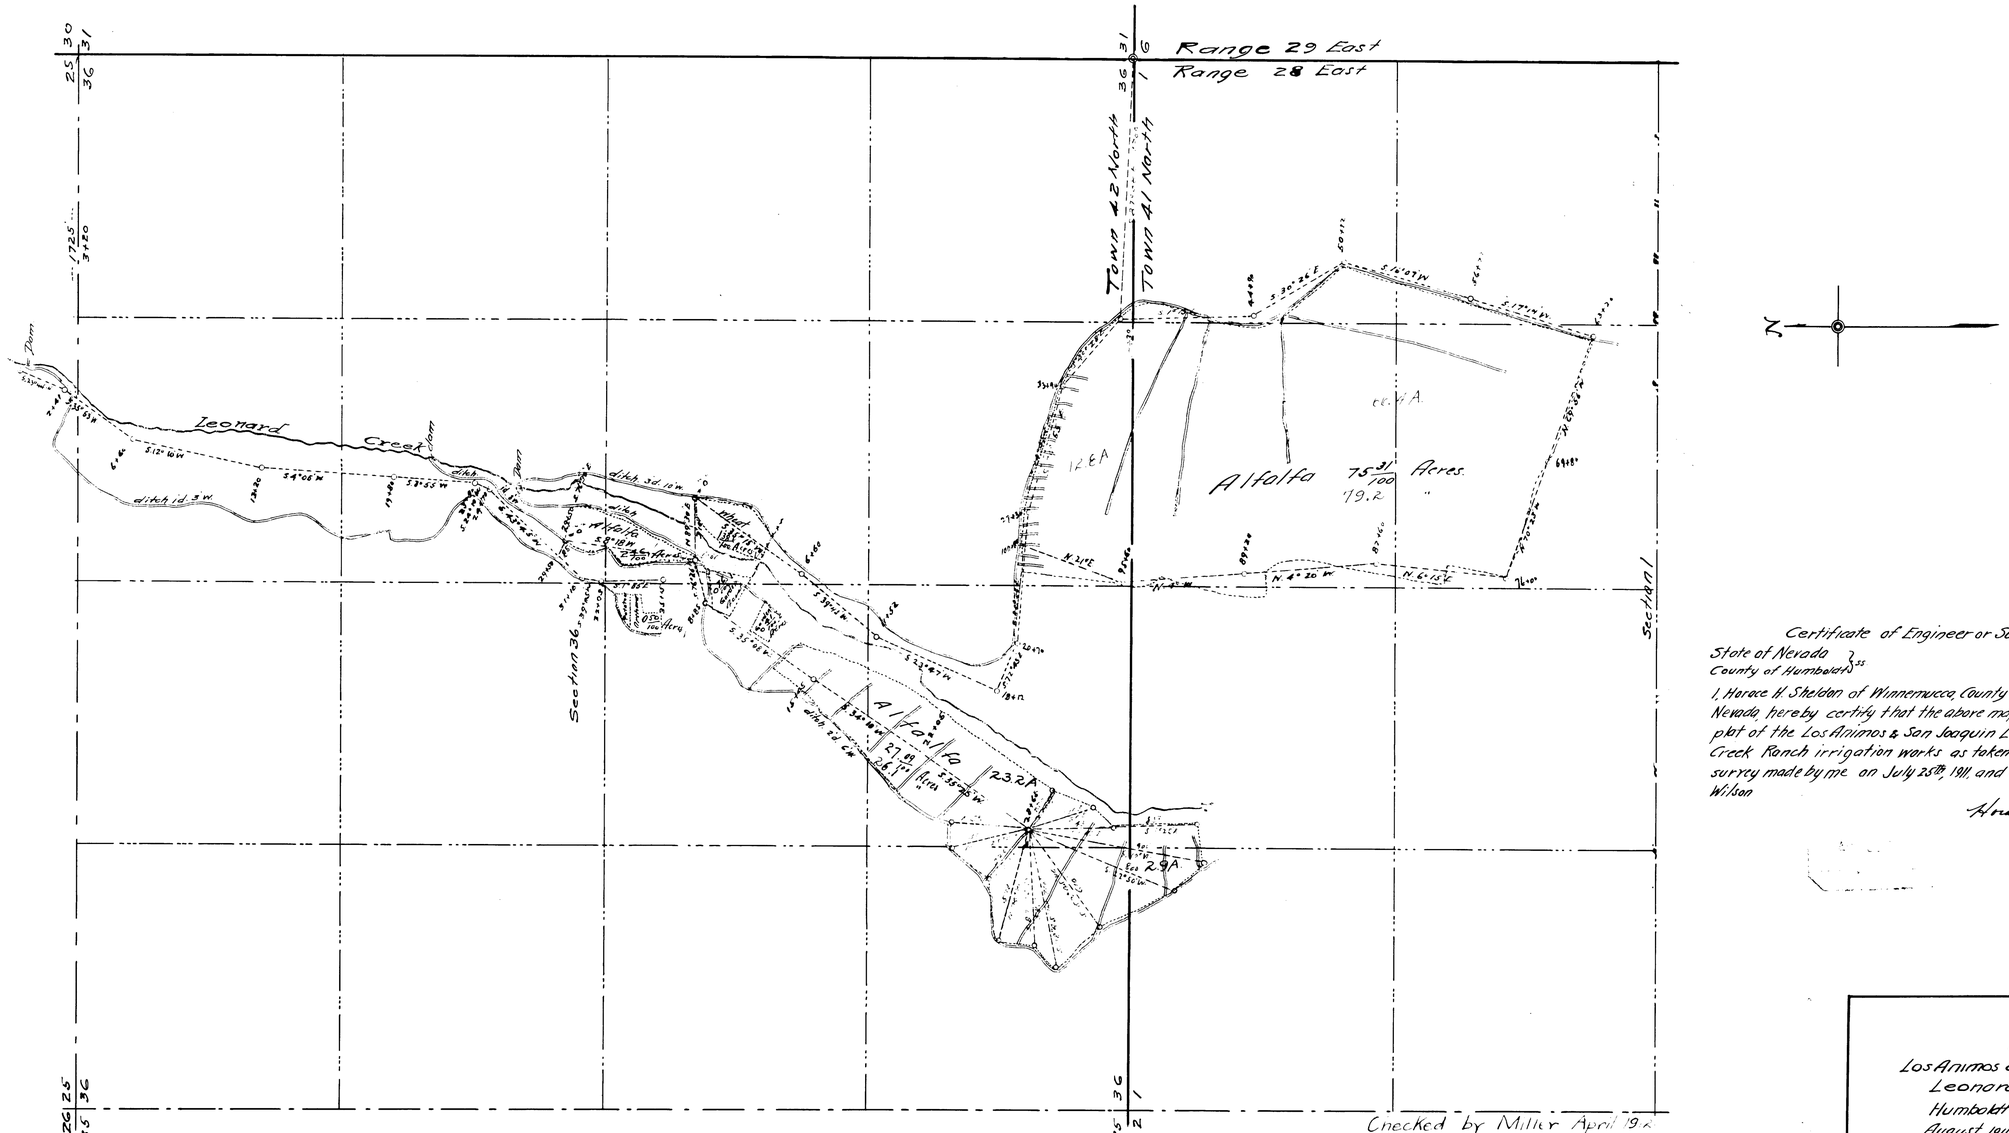

Certificate of Engineer or Surveyor.

State of Nevada }ss
County of Humboldt

I, Horace H. Sheldon of Winnemucca, County of Humboldt, State of Nevada, hereby certify that the above map is a true and accurate plat of the Los Animos & San Joaquin L. Cos (Miller & Lux) Leonard Creek Ranch irrigation works as taken from the field notes of a survey made by me on July 25th, 1911, and at the instance of R.C. Wilson

Horace H. Sheldon
County Surveyor.

PLAT
OF THE
Los Animos and San Joaquin L. Cos.
Leonard Creek Ranch
Humboldt County, Nevada.
August, 1911 Scale 1"=400'

1521

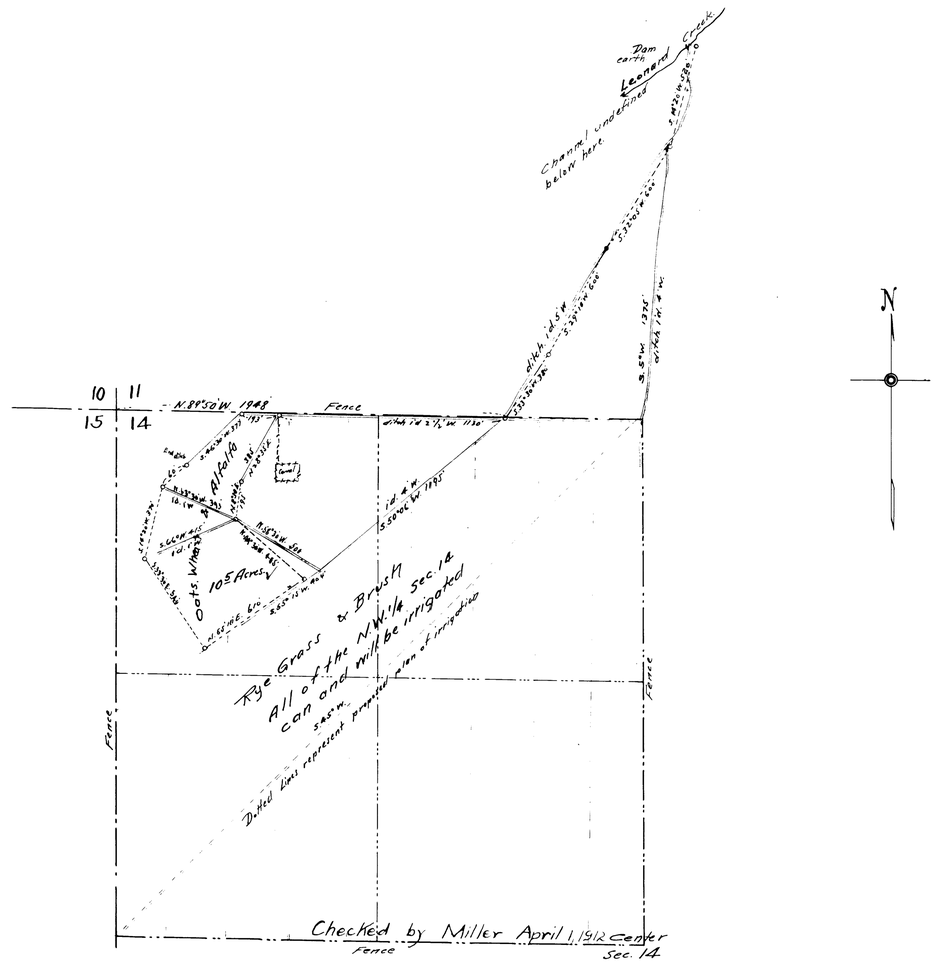

T. 41N, R.28E.

Certificate of Engineer or Surveyor

State of Nevada }
County of Humboldt } ss

I Horace H Sheldon of Winnemucca, County of Humboldt, State of Nevada, hereby certify that the above map is a true and correct plat of the R. C. Wilson irrigation or power works as taken from the field notes of a survey made by me on July 20th, 1911 and at the instance of R. C. Wilson. That it represents the works described in Application No 1521, together with the location of streams and ditches in the immediate vicinity

Horace H. Sheldon, C.E.
County Surveyor.

PLAT
showing
Work done by R. C. Wilson
under
PERMIT No 1521
Leonard Creek
August 9th, 1911 Scale 1" = 400'

1521