MAP
— OF —
APPLICATION № 1524
— OF —
FRANK BASSETT
— FOR —
STOCKWATERING and IRRIGATION PURPOSES
— AT —
ANTELOPE SPRINGS, WHITE PINE CO., NEV.
Surveyed, Oct. 12-13-1911,
By, Harry A. Rager,
U.S. Dep. Min. Surveyor,
Parker, Nev.

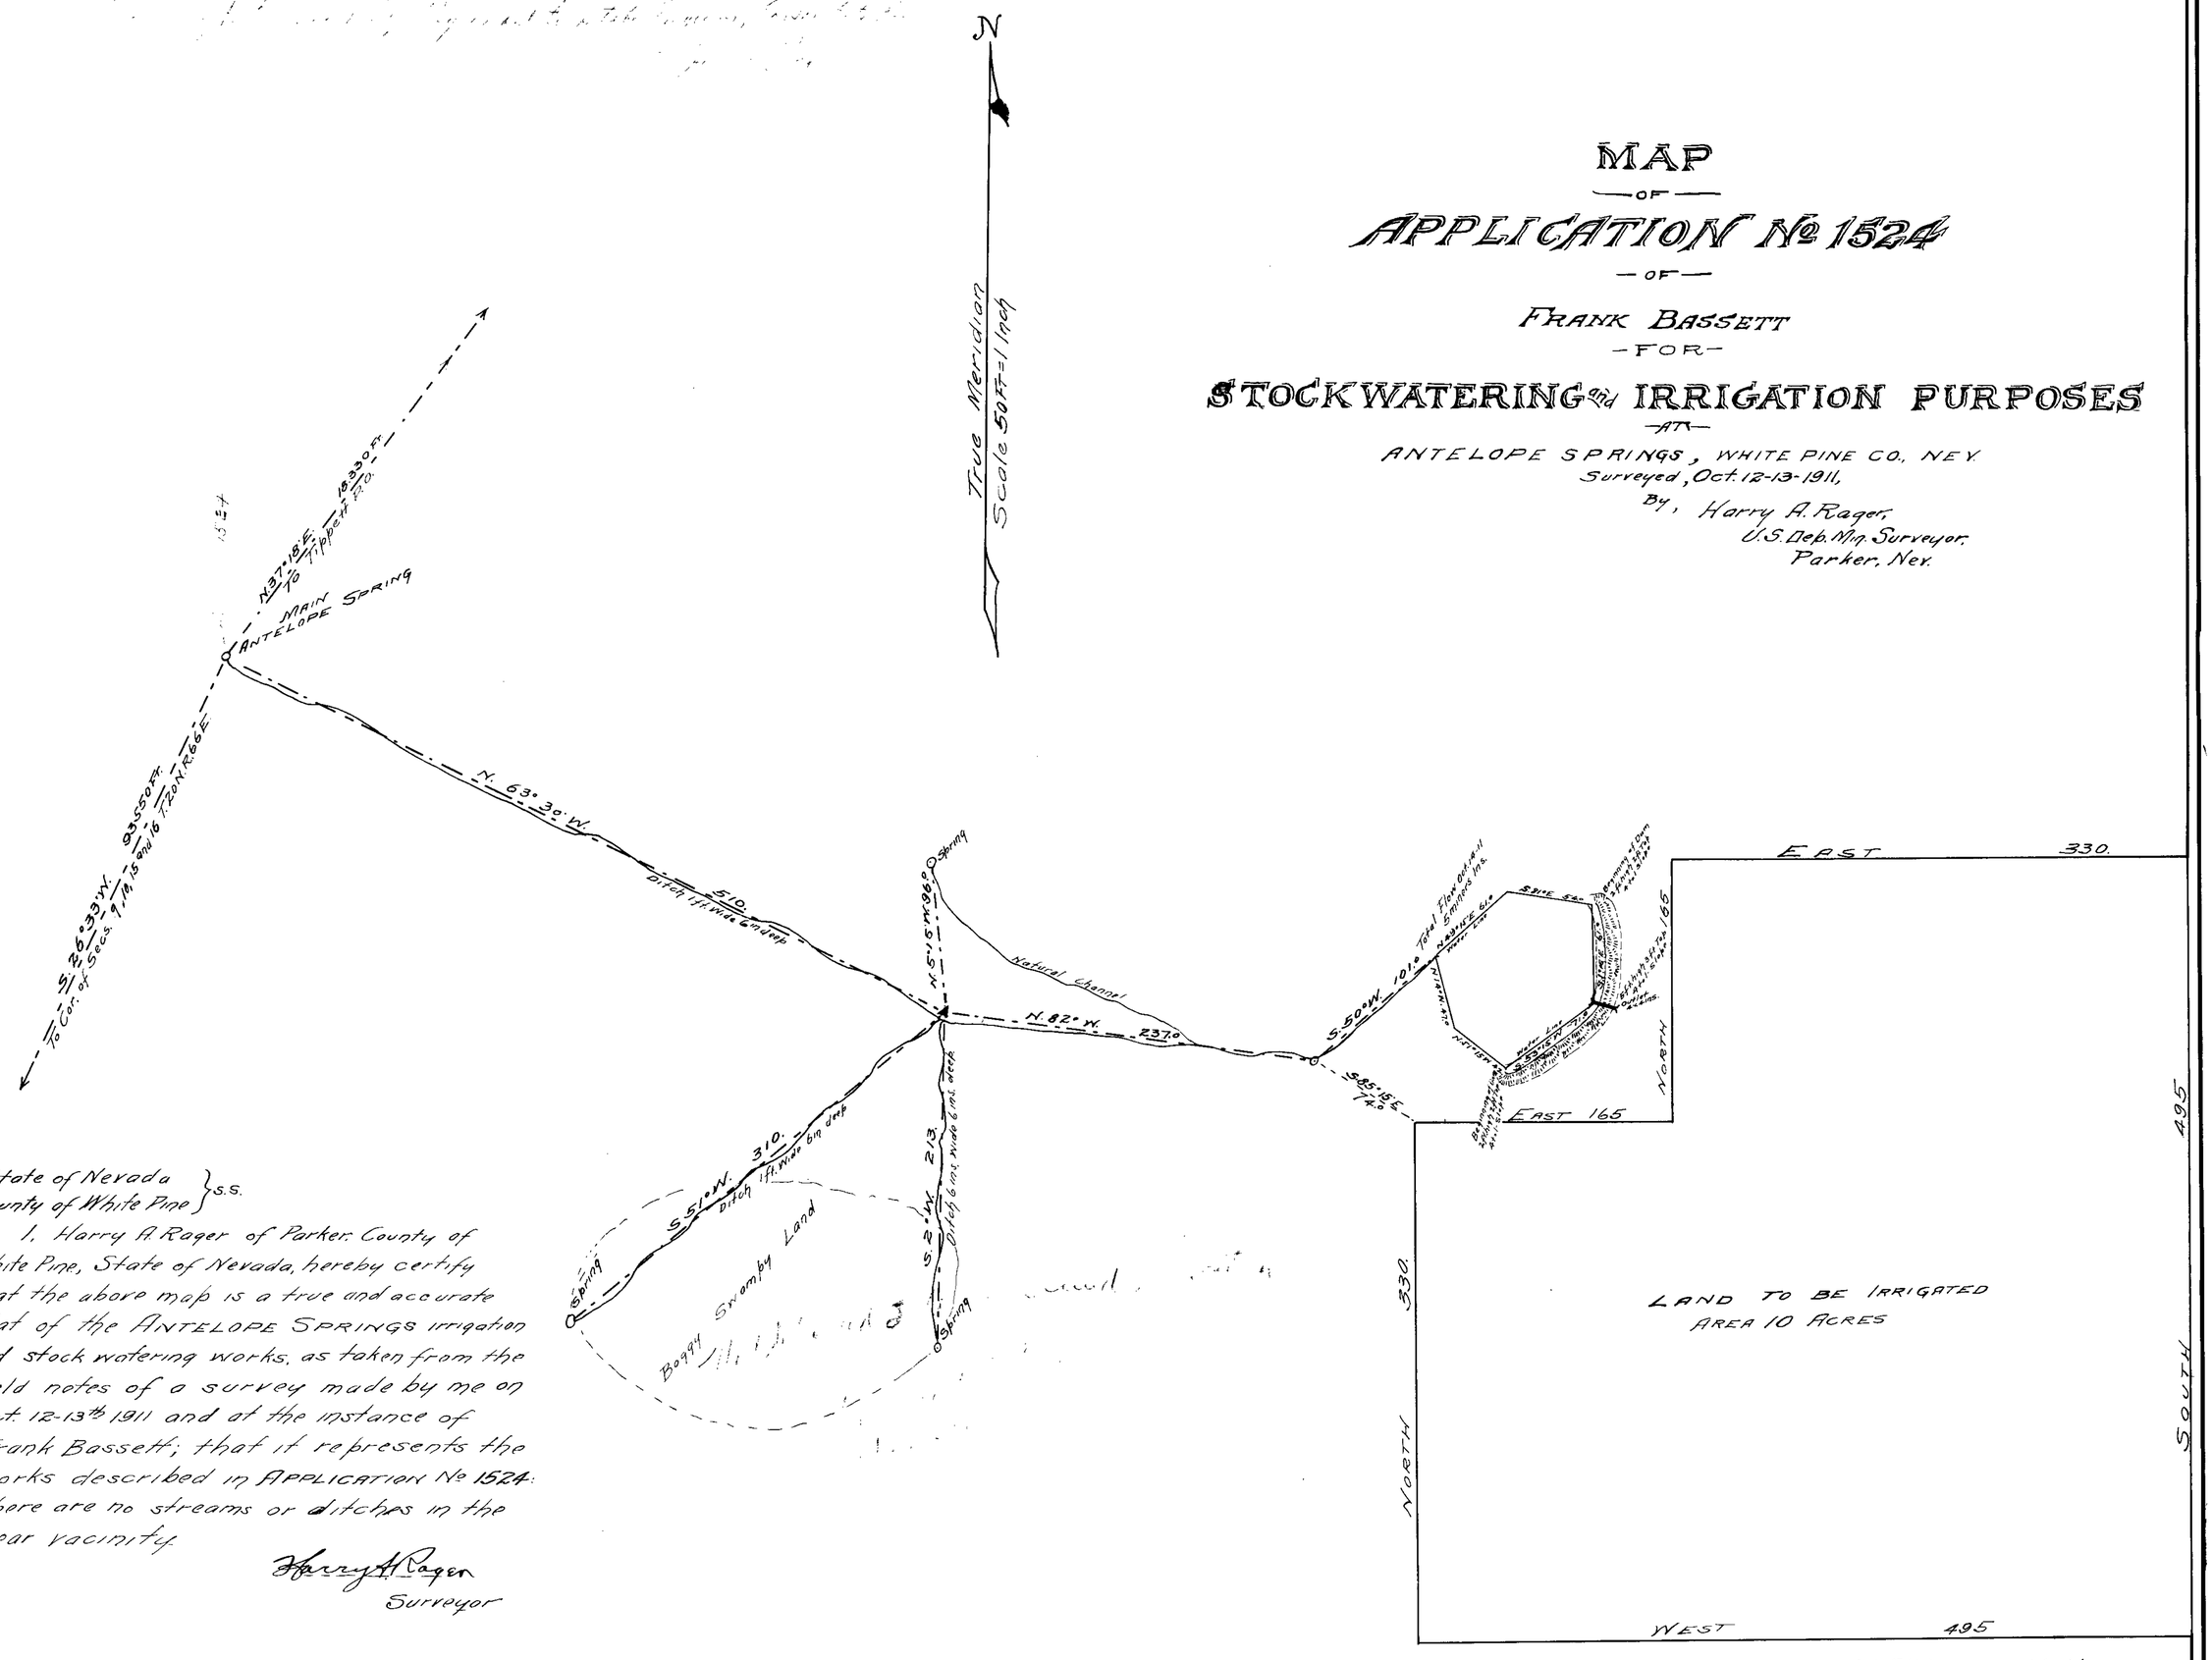

State of Nevada }
County of White Pine } s.s.

I, Harry A. Rager of Parker, County of White Pine, State of Nevada, hereby certify that the above map is a true and accurate plat of the ANTELOPE SPRINGS irrigation and stock watering works, as taken from the field notes of a survey made by me on Oct. 12-13th 1911 and at the instance of Frank Bassett; that it represents the works described in APPLICATION № 1524. There are no streams or ditches in the near vacinity.

Harry A. Rager
Surveyor

15 BK3 10-31-12
for 0.55 c.f.s.

1524