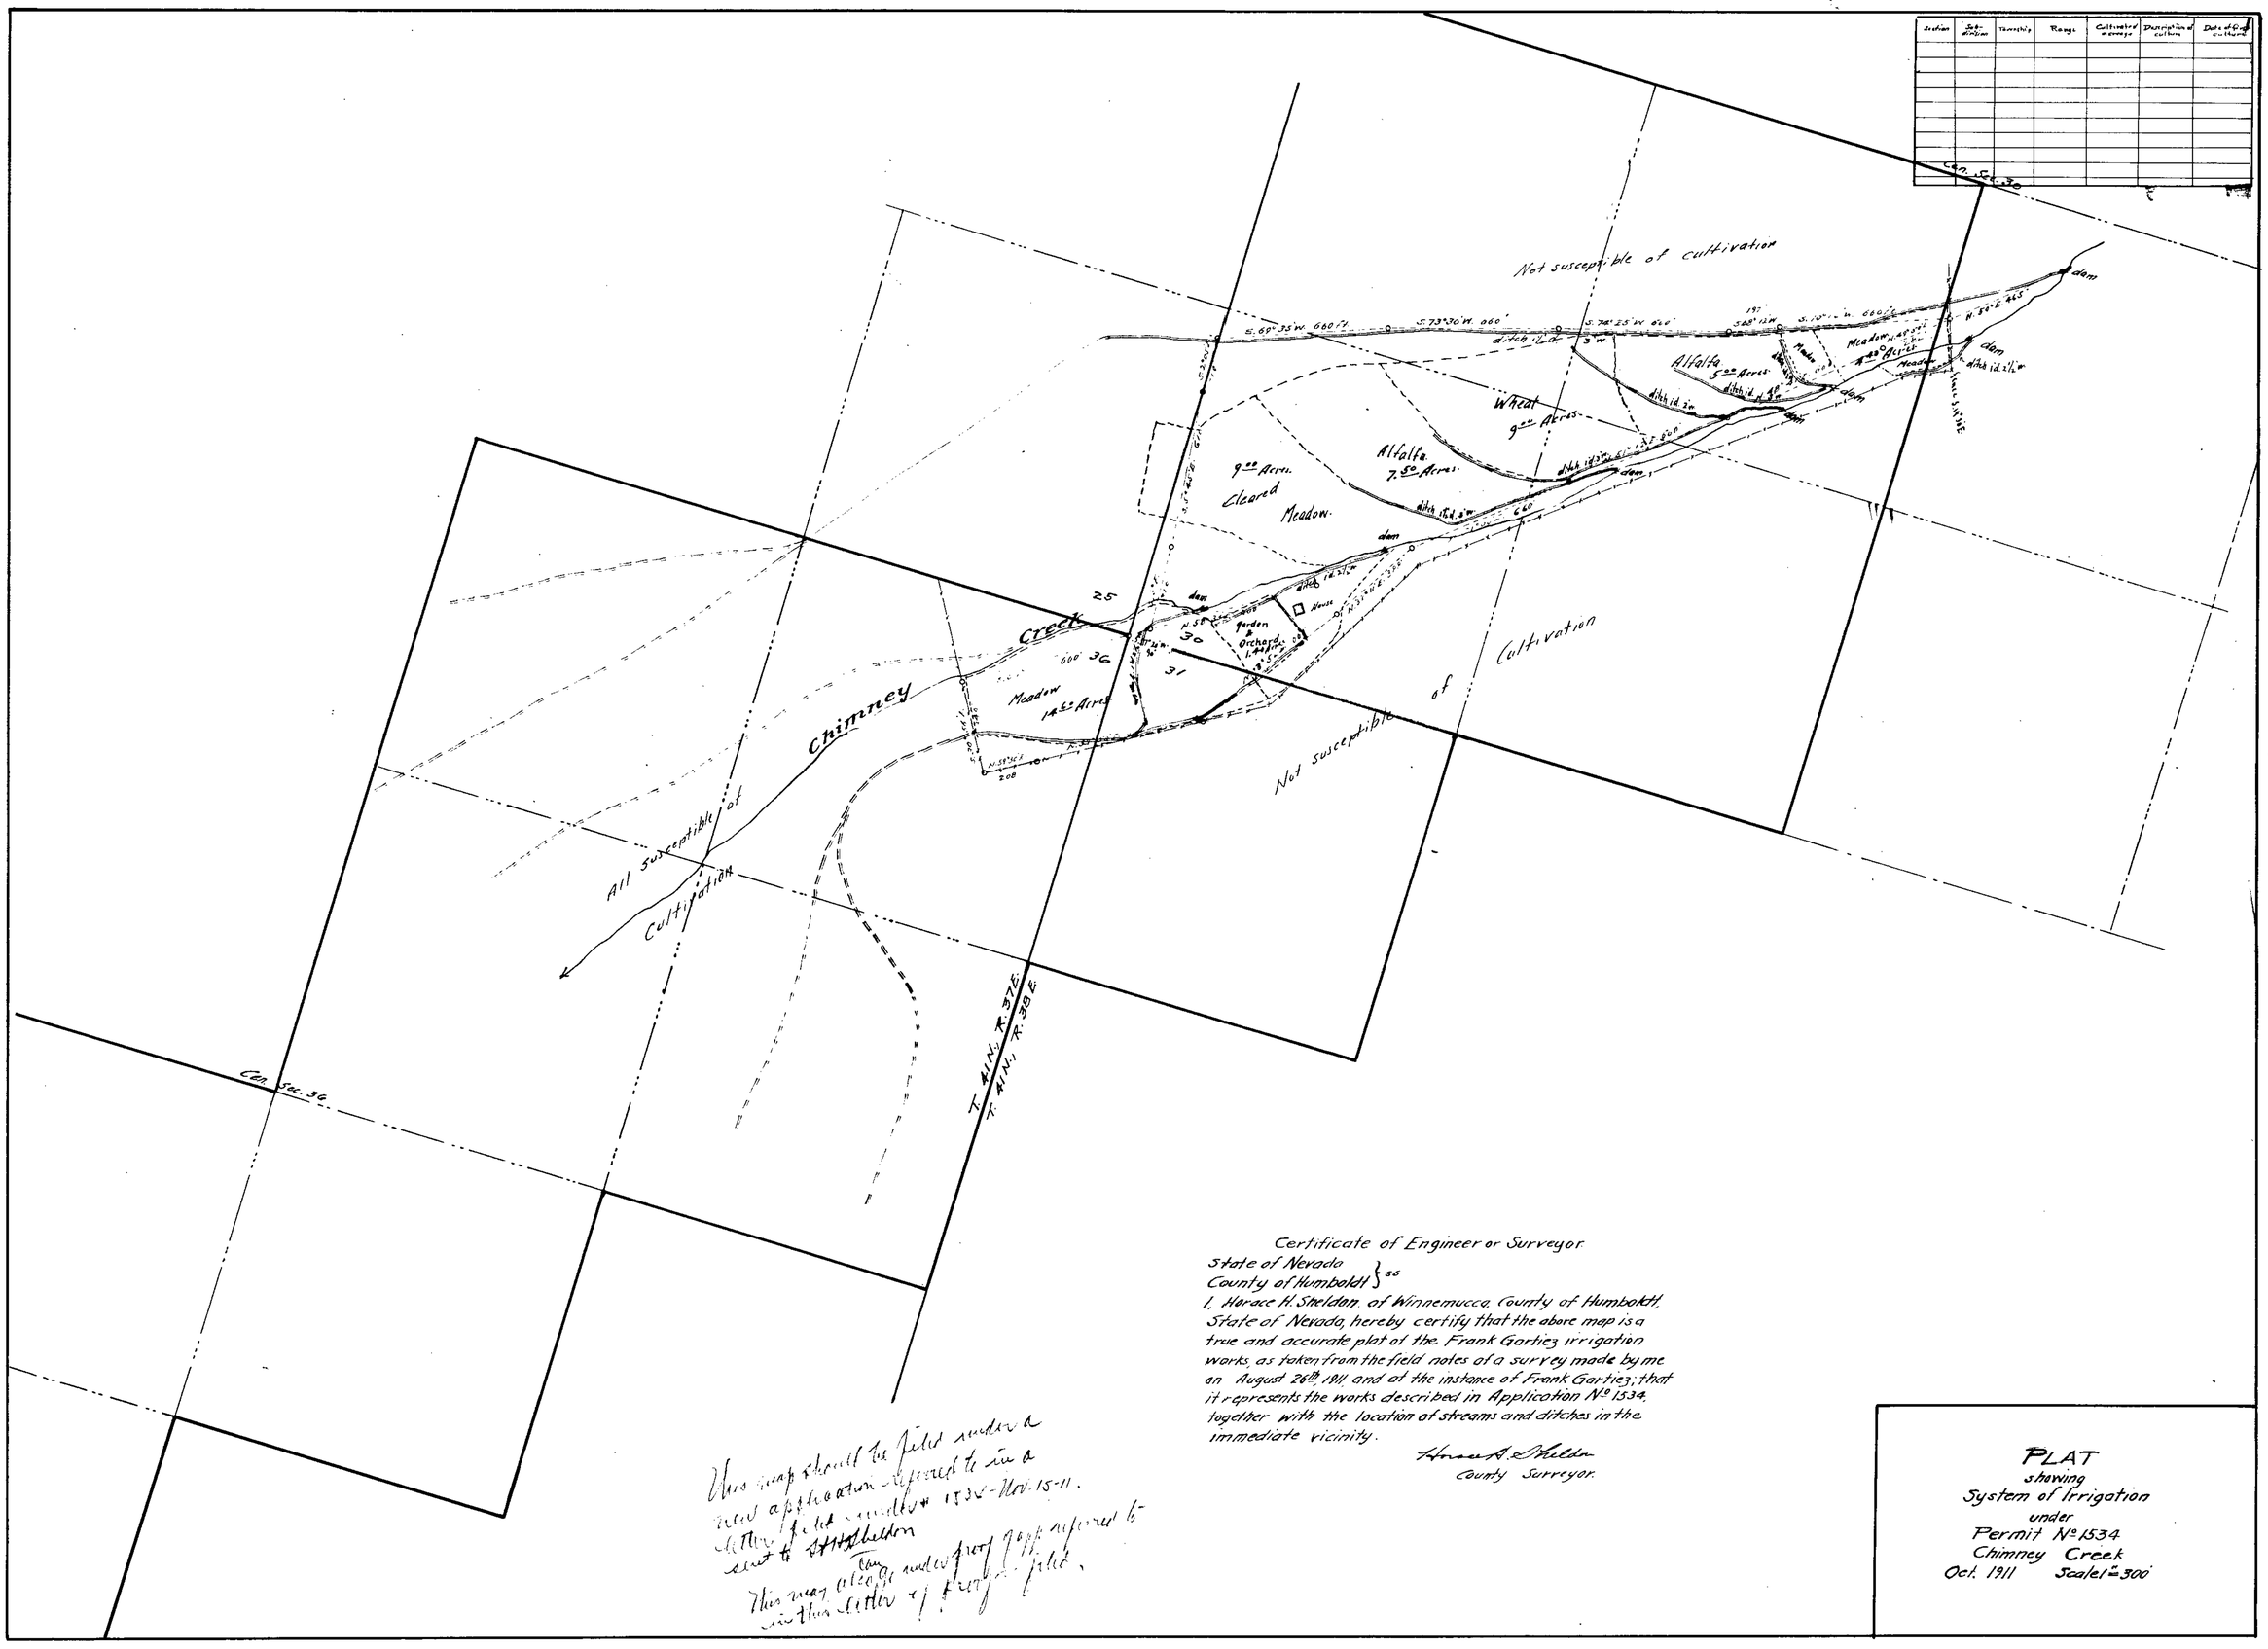

Certificate of Engineer or Surveyor.

State of Nevada }
County of Humboldt } ss

I, Horace H. Sheldon, of Winnemucca, County of Humboldt, State of Nevada, hereby certify that the above map is a true and accurate plat of the Frank Gartiez irrigation works, as taken from the field notes of a survey made by me on August 26th, 1911, and at the instance of Frank Gartiez; that it represents the works described in Application No. 1534, together with the location of streams and ditches in the immediate vicinity.

Horace H. Sheldon
County Surveyor.

This map should be filed under a new application referred to in a letter filed under # 1534 - Nov. 15-11. sent to H. H. Sheldon

This may also be under proof of app. referred to in this letter of proof filed.

PLAT
showing
System of Irrigation
under
Permit No. 1534
Chimney Creek
Oct. 1911 Scale 1" = 300'

1534