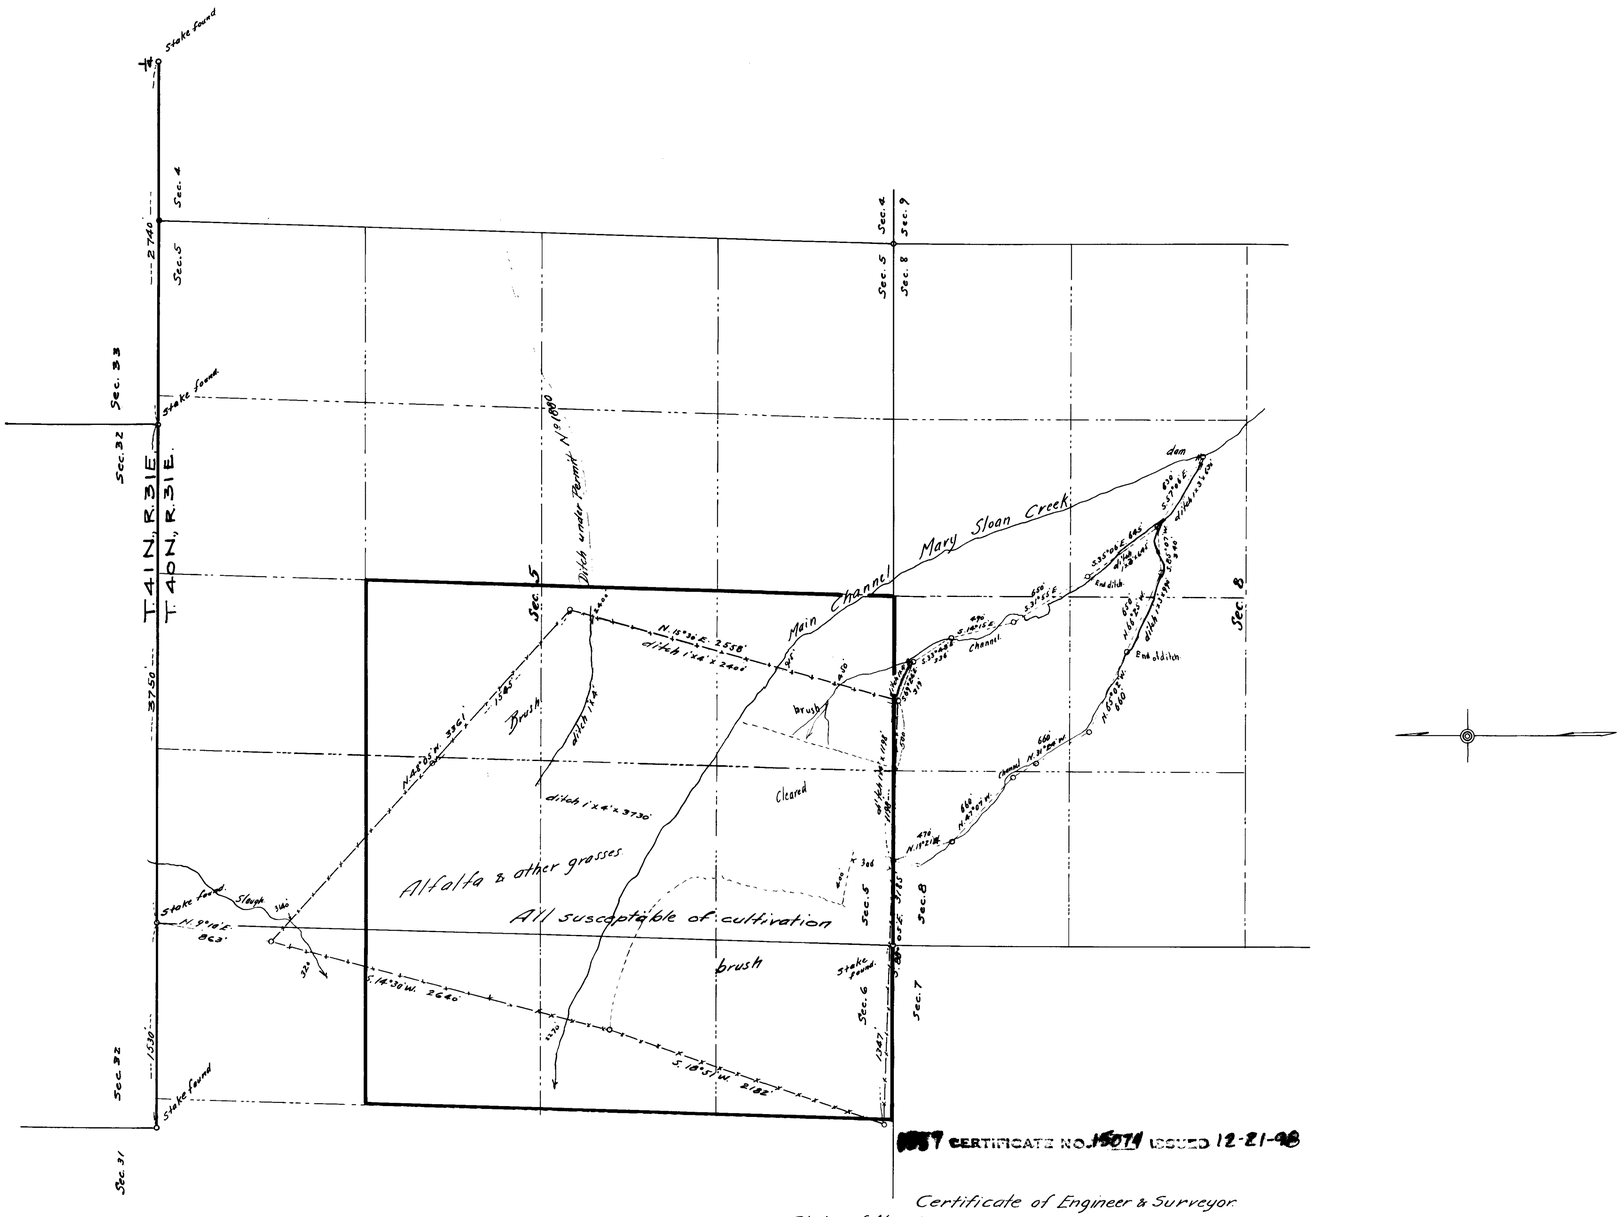

1557 CERTIFICATE NO. 15071 ISSUED 12-21-98

Certificate of Engineer & Surveyor.

State of Nevada }
County of Humboldt }

I, Horace H. Sheldon, of Winnemucca, County of Humboldt, State of Nevada, hereby certify that the above map is a true and accurate plat of the Mary Sloan Ranch irrigation works, as taken from the field notes of a survey made by me on Feb. 9-10, 1912, and at the instance of Albert T. Lay; that it represents the works described in Application N° 1557, together with the location of streams and ditches in the immediate vicinity.

H. H. Sheldon, C. E.
County Surveyor.

PLAT
of
Minnie F. Lay's
Mary Sloan Ranch
under
Permit N° 1557
Feb. 1912 Scale 1" = 60'
H. H. Sheldon, C.E.
County Surveyor.

1557