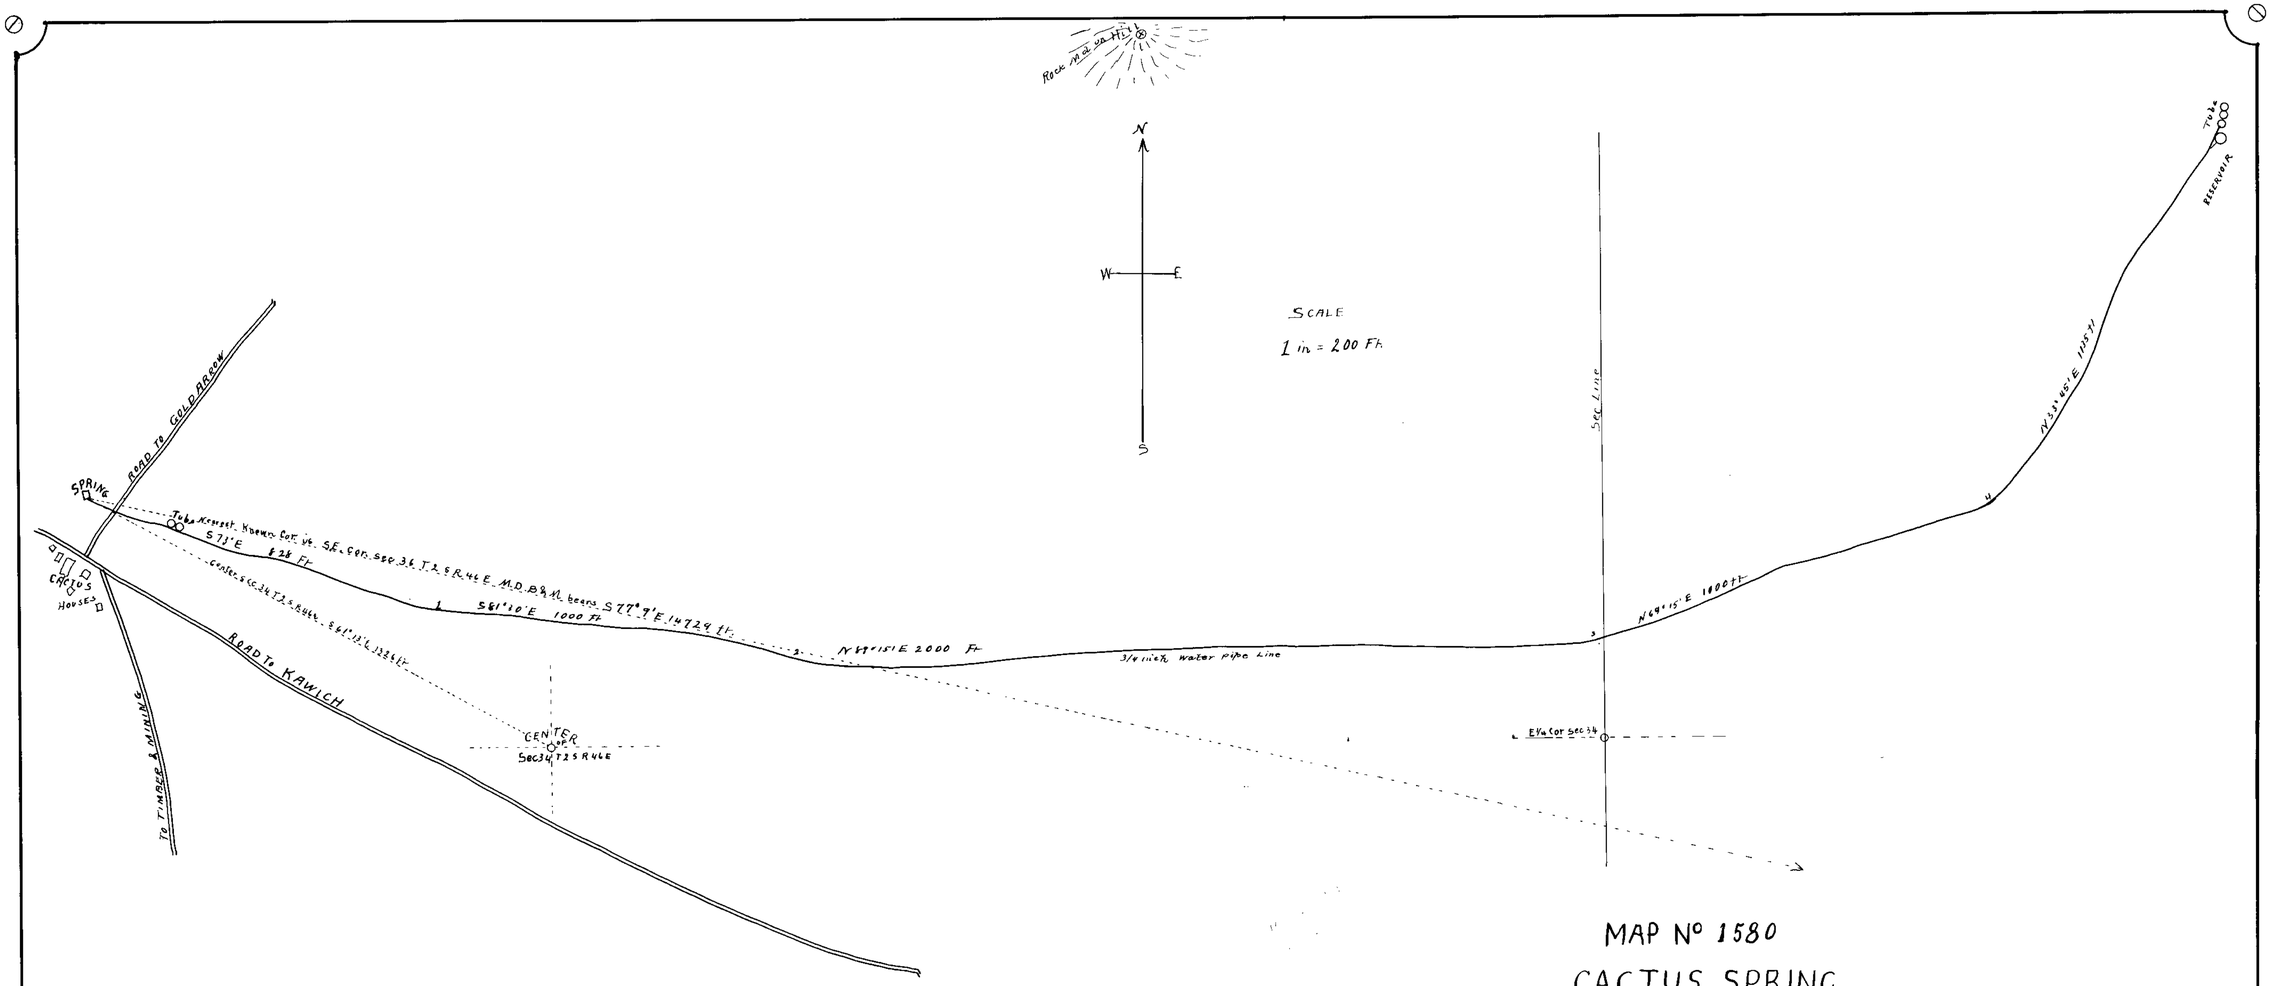

MAP Nº 1580

CACTUS SPRING

KAWICH CATTLE ASSOCIATION

Successor of G. W. Dean

SITUATION

On S.E. ¼ of N.W. ¼ of Sec. 34 T 2 S R 46 E MD B&M at 637 ft North and 1160 ft West of center of sec. 34.

CERTIFICATE of ENGINEER

STATE OF NEVADA }
COUNTY OF NYE } SS.

I, James H Parks, of Goldfield, Nevada do hereby Certify that This is a true and correct PLAT of the KAWICH CATTLE ASSOCIATION water Pipe Line and works, as taken from my field Notes of Survey made by Me August 4, 1914. at the instance of John Connolly, Agent of Said Association; That it Represents the Works described in Application Nº 1580 together with the Water Courses and hills of the Vicinity, The pipe Line Laid 2 ft deep beside the channel of Ravine.

James H. Parks, ENGINEER.

Subscribed and Sworn to before me the undersigned authority this 11th day of August 1914. Frank M. Church
Notary Public.

377 BK. 3 12-16-18.
for .01 c.f.s.

1580