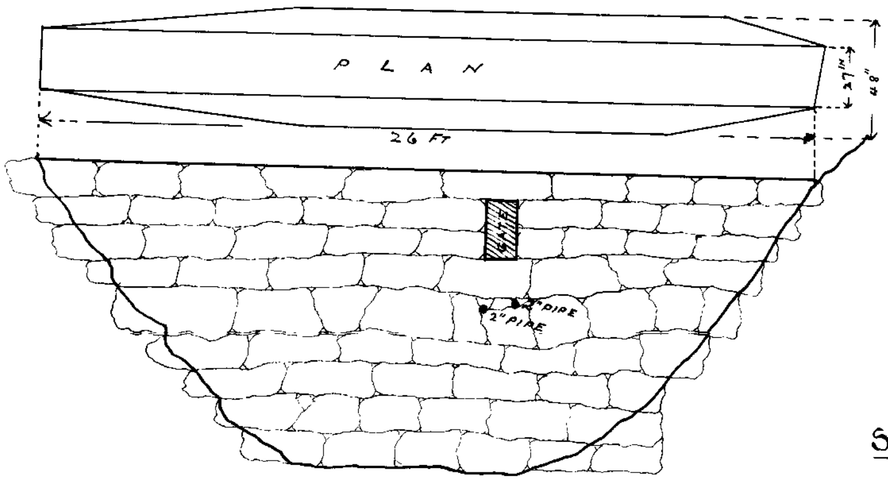

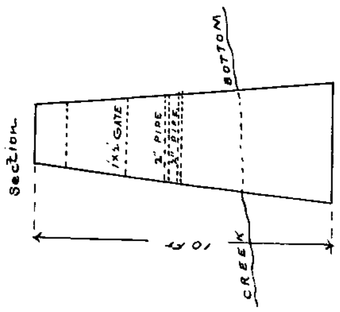

Scale 1/4" = 1'

Veatches Canyon Dam.

J. H. TROLSON SURVEYOR

OCT. 29TH 1910.

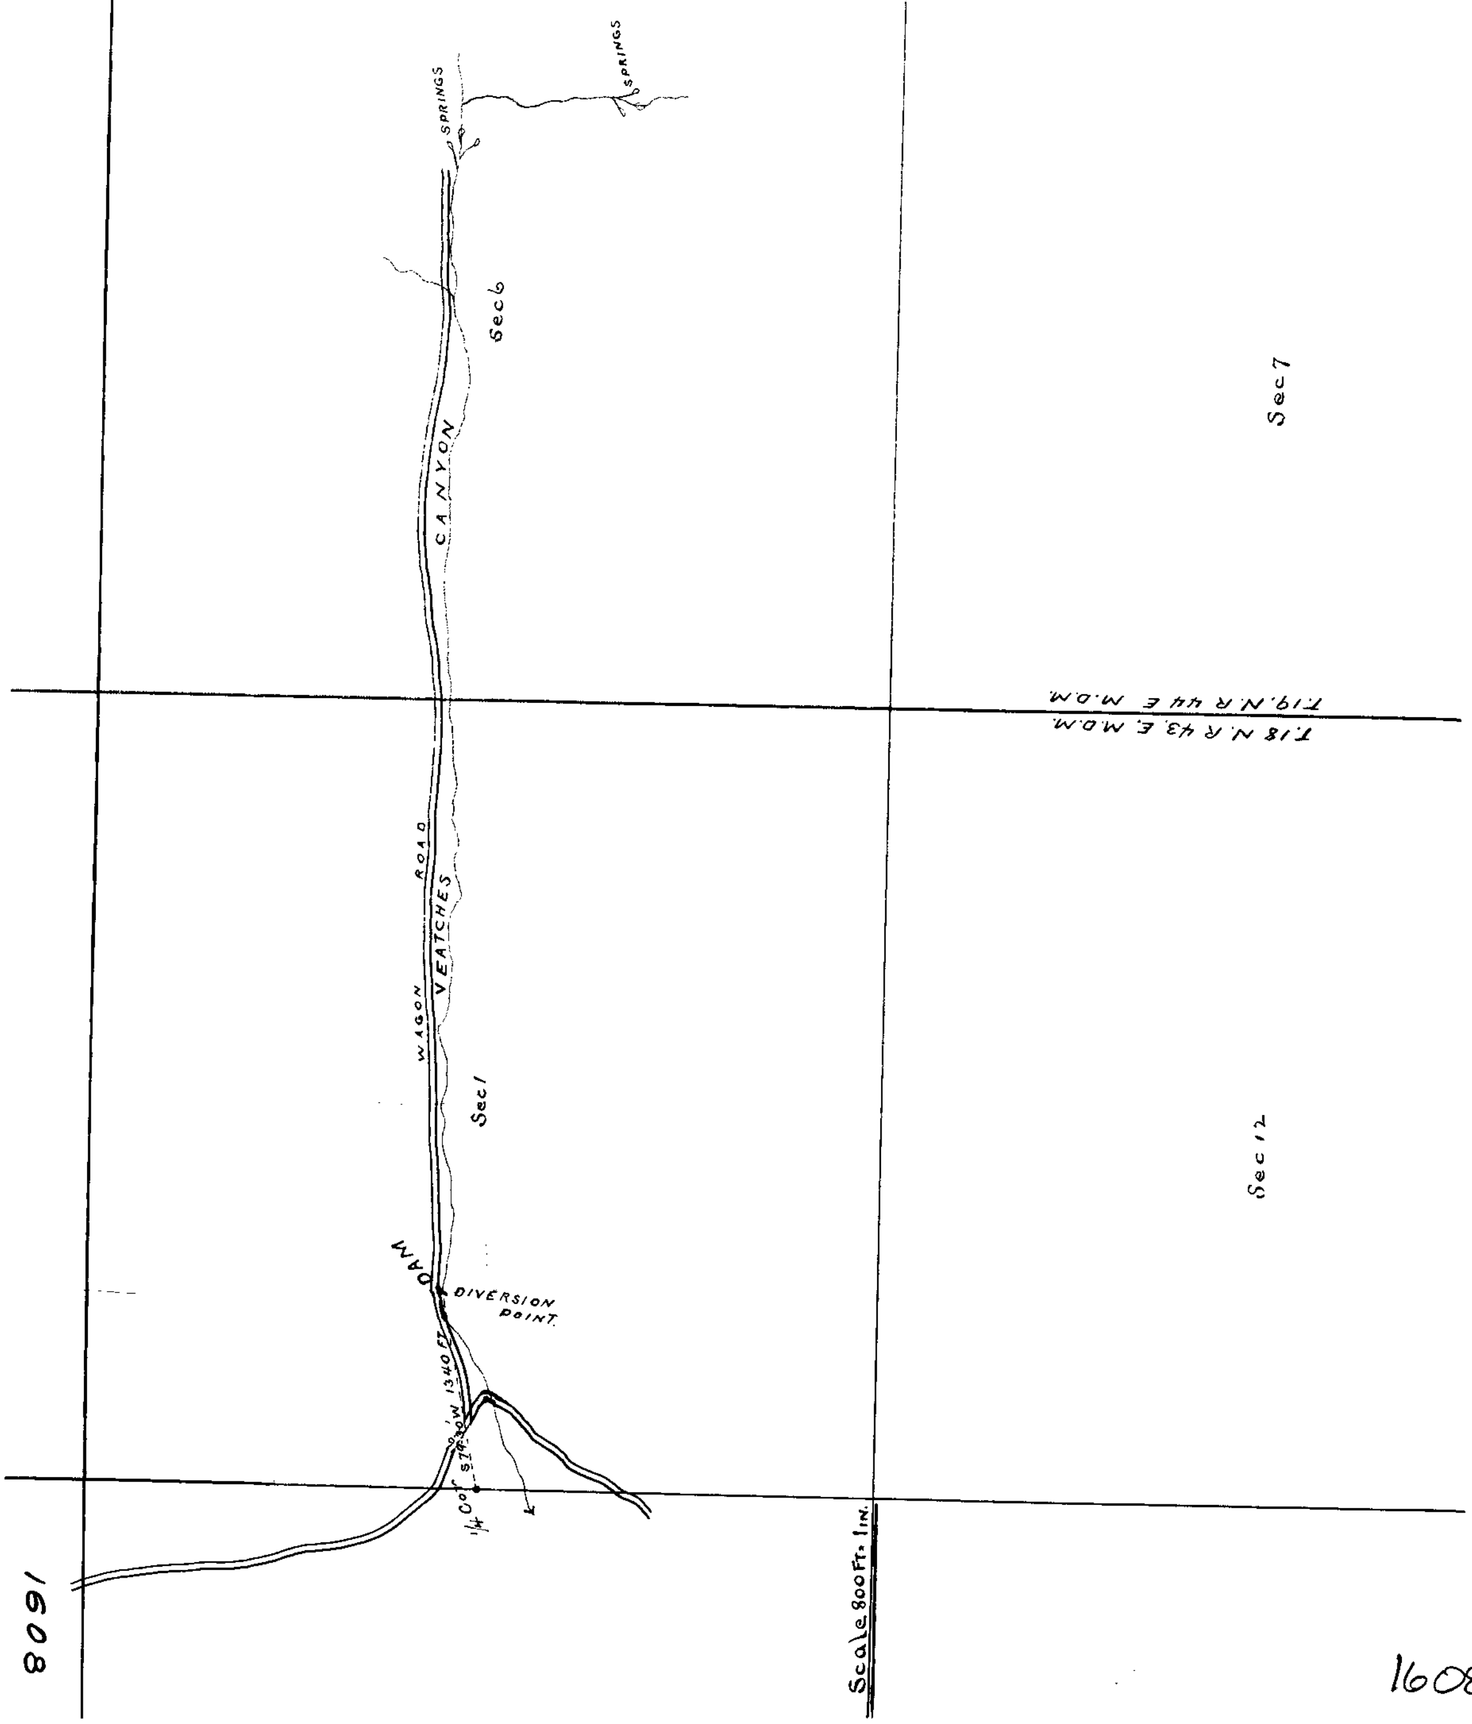

1608

1608