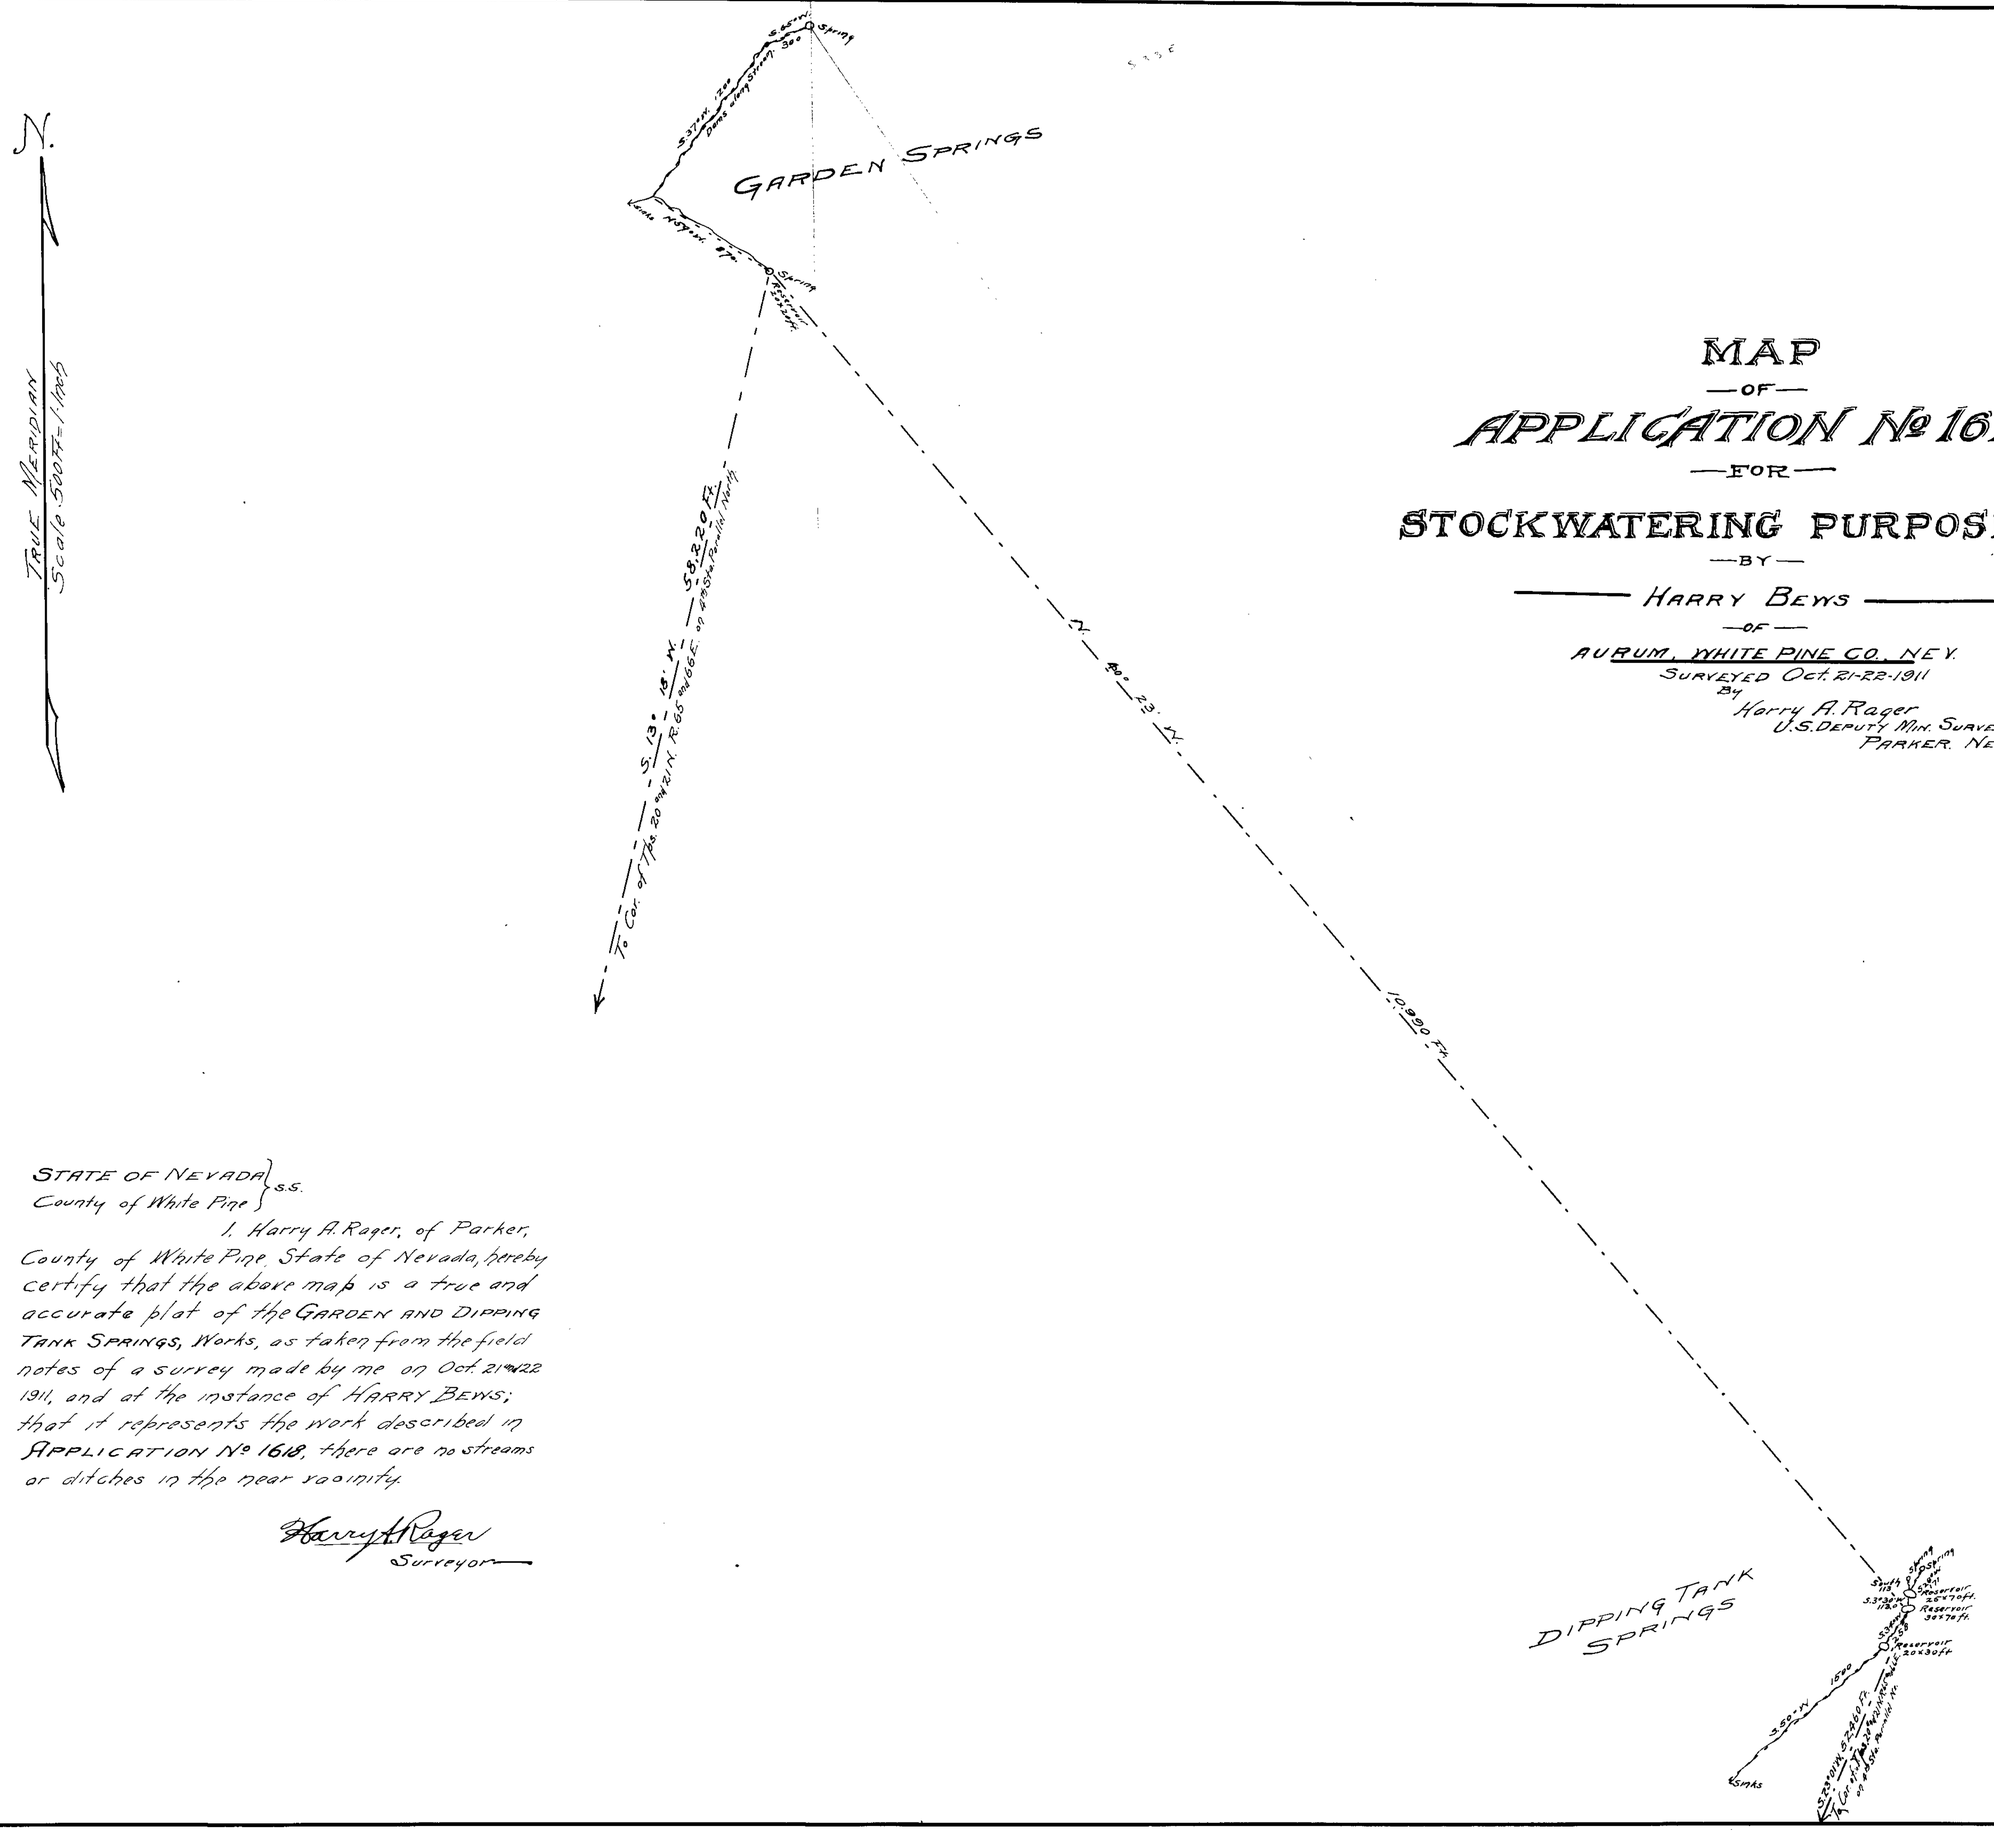

MAP
—OF—
APPLICATION № 1618
—FOR—
STOCKWATERING PURPOSES
—BY—
HARRY BEWS
—OF—
AURUM, WHITE PINE CO., NEV.

SURVEYED Oct. 21-22-1911
By
Harry A. Rager
U.S. DEPUTY MIN. SURVEYOR,
PARKER, NEVADA

STATE OF NEVADA }
County of White Pine } s.s.

I, Harry A. Rager, of Parker, County of White Pine, State of Nevada, hereby certify that the above map is a true and accurate plat of the GARDEN AND DIPPING TANK SPRINGS, Works, as taken from the field notes of a survey made by me on Oct. 21 & 22 1911, and at the instance of HARRY BEWS; that it represents the work described in APPLICATION № 1618, there are no streams or ditches in the near vicinity.

Harry A. Rager
Surveyor

{01194
{01195 1618