1627

TOWNSHIP No 9. NORTH. RANGE 24 EAST, M.D.M.

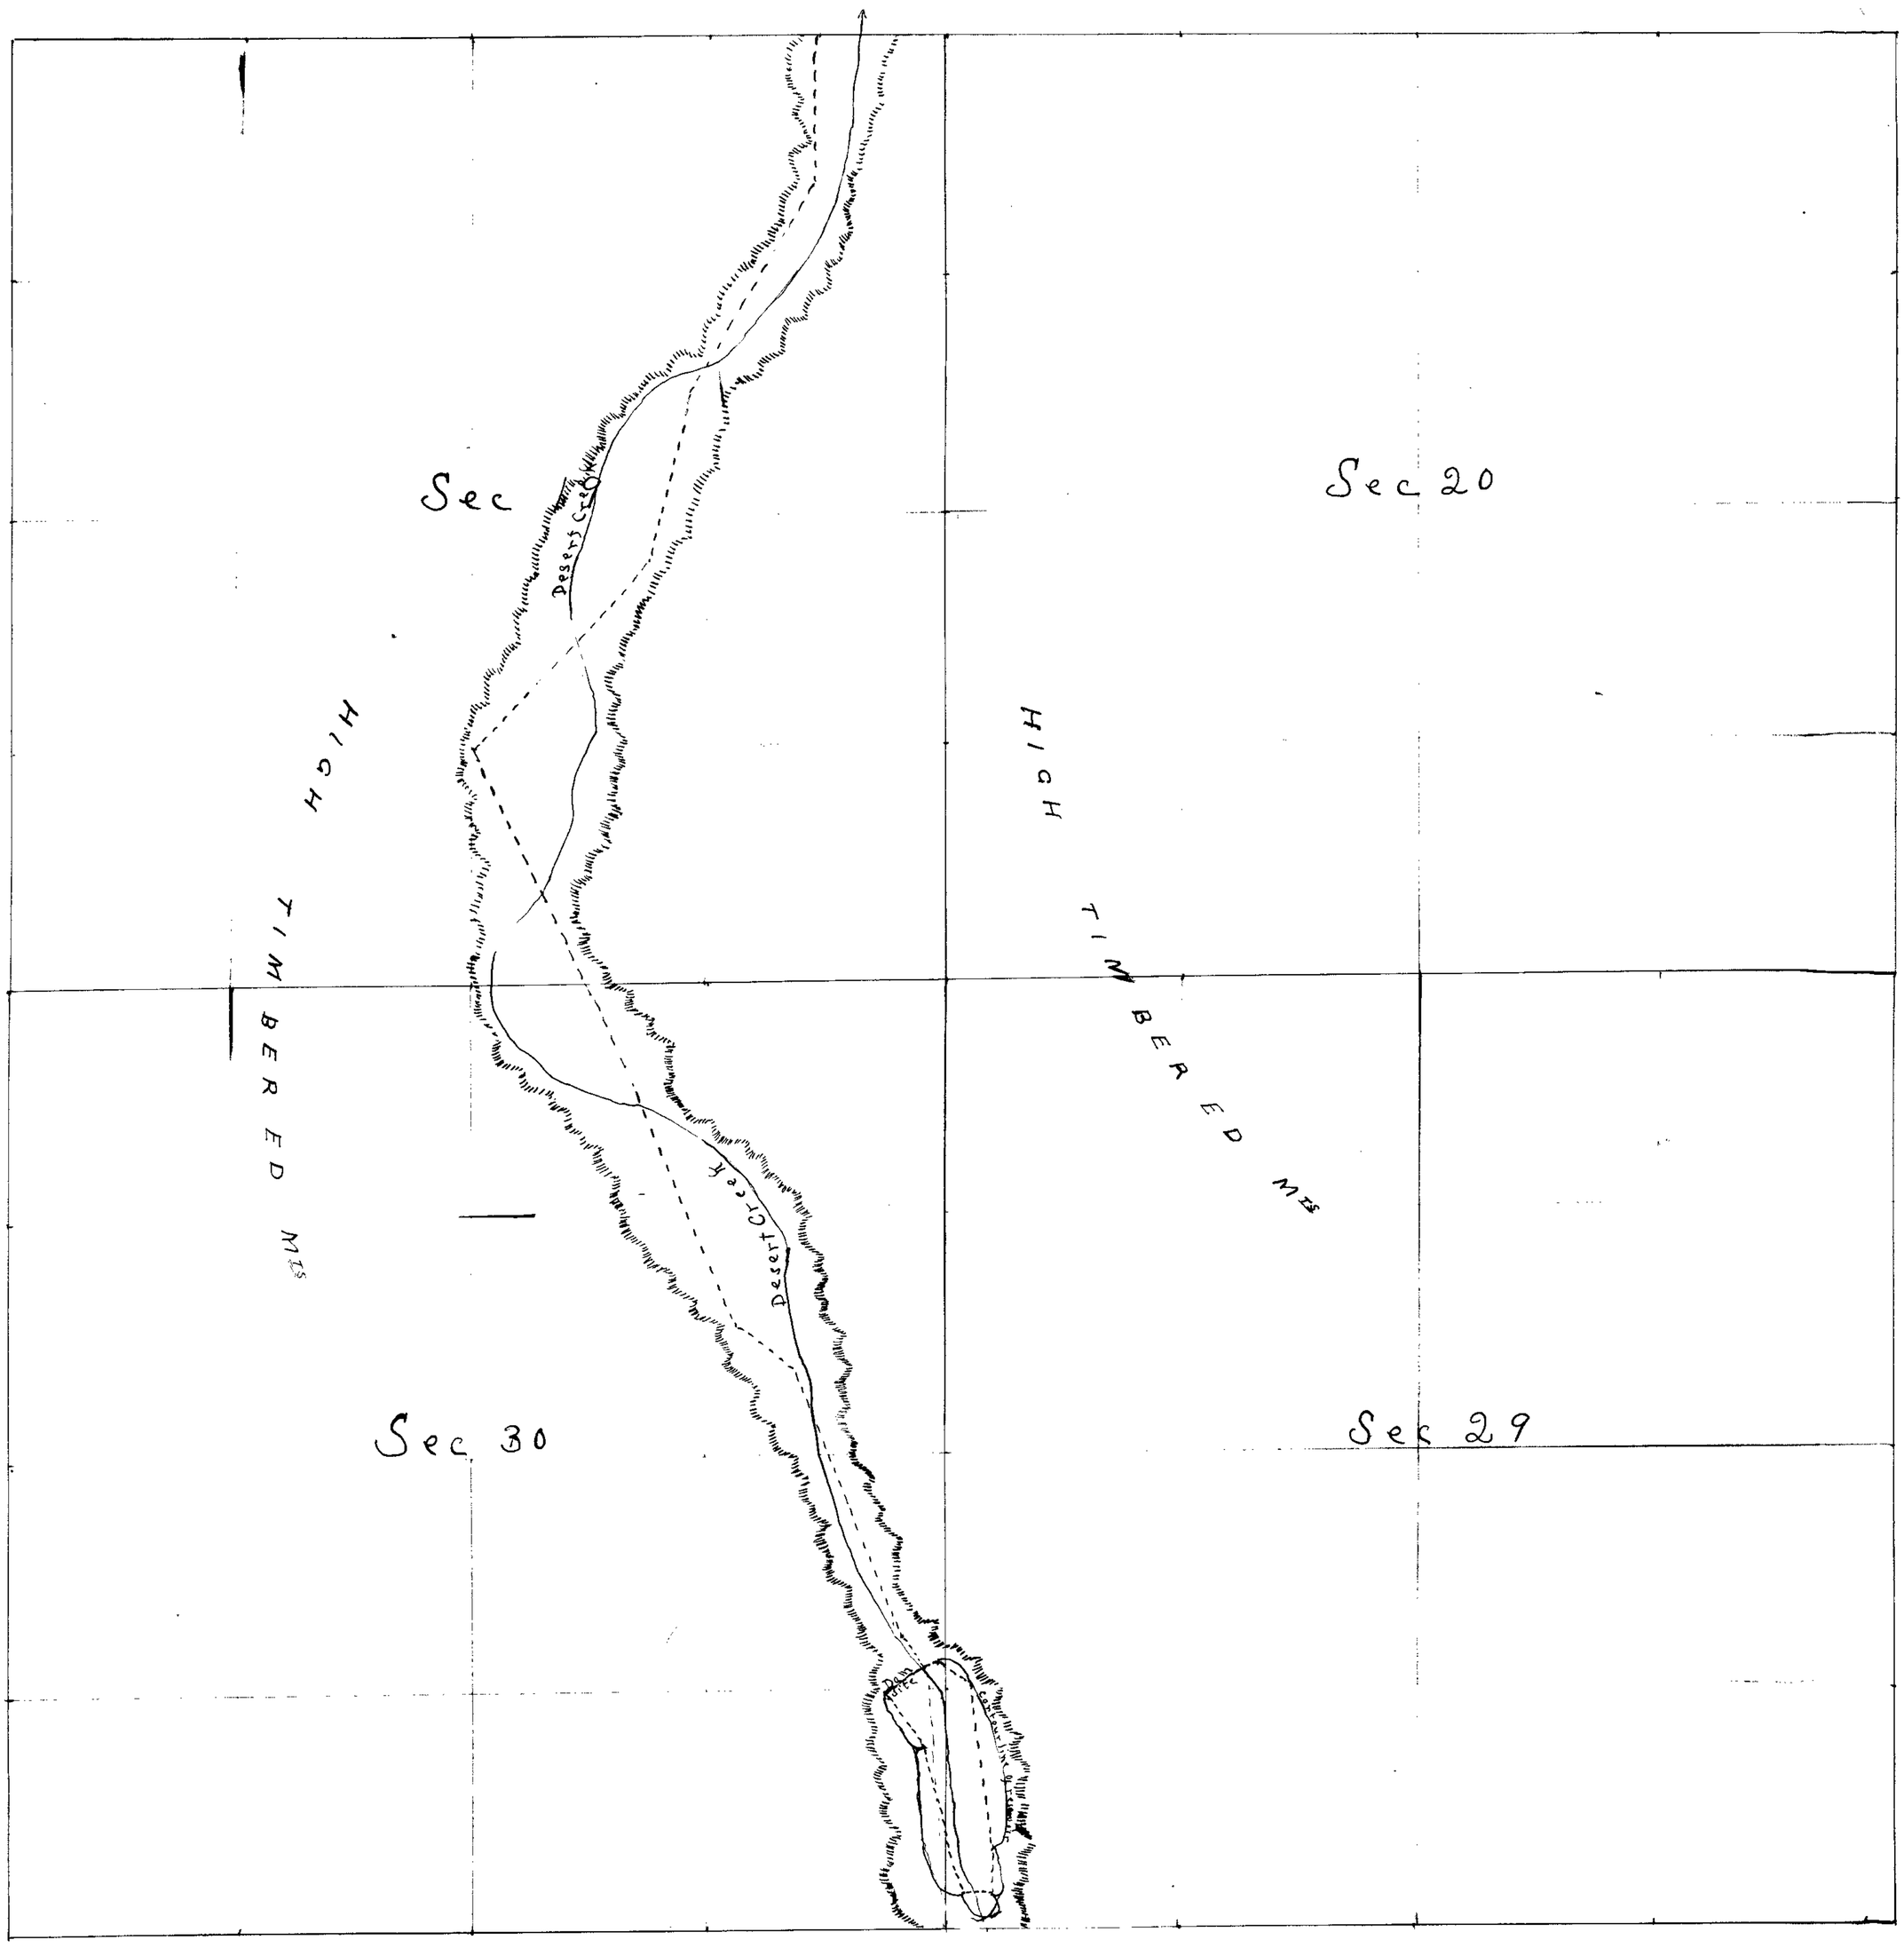

Scale 10 inches to the mile.
Dotted line shows line of survey up canyon.

I, S. H. Hunewill of Wellington, Lyon County, Nevada, hereby certify the above map is a true and accurate plat of the Desert Creek irrigation works, as taken from the field notes of a survey made by me, on October 21, 1911. and at the instance of Mrs L. E. Hardy; that it represents the works described in Application 1627, together with the location of the streams in the immediate vicinity.

S H Hunewill, Surveyor.

FILED
NOV 3 1911

MAP OF RESERVOIR ON D.C. 1627

1627

1627

TOWNSHIP NO 10 NORTH RANGE NO 24 EAST MOUNT DIABLO ERIDIAN.

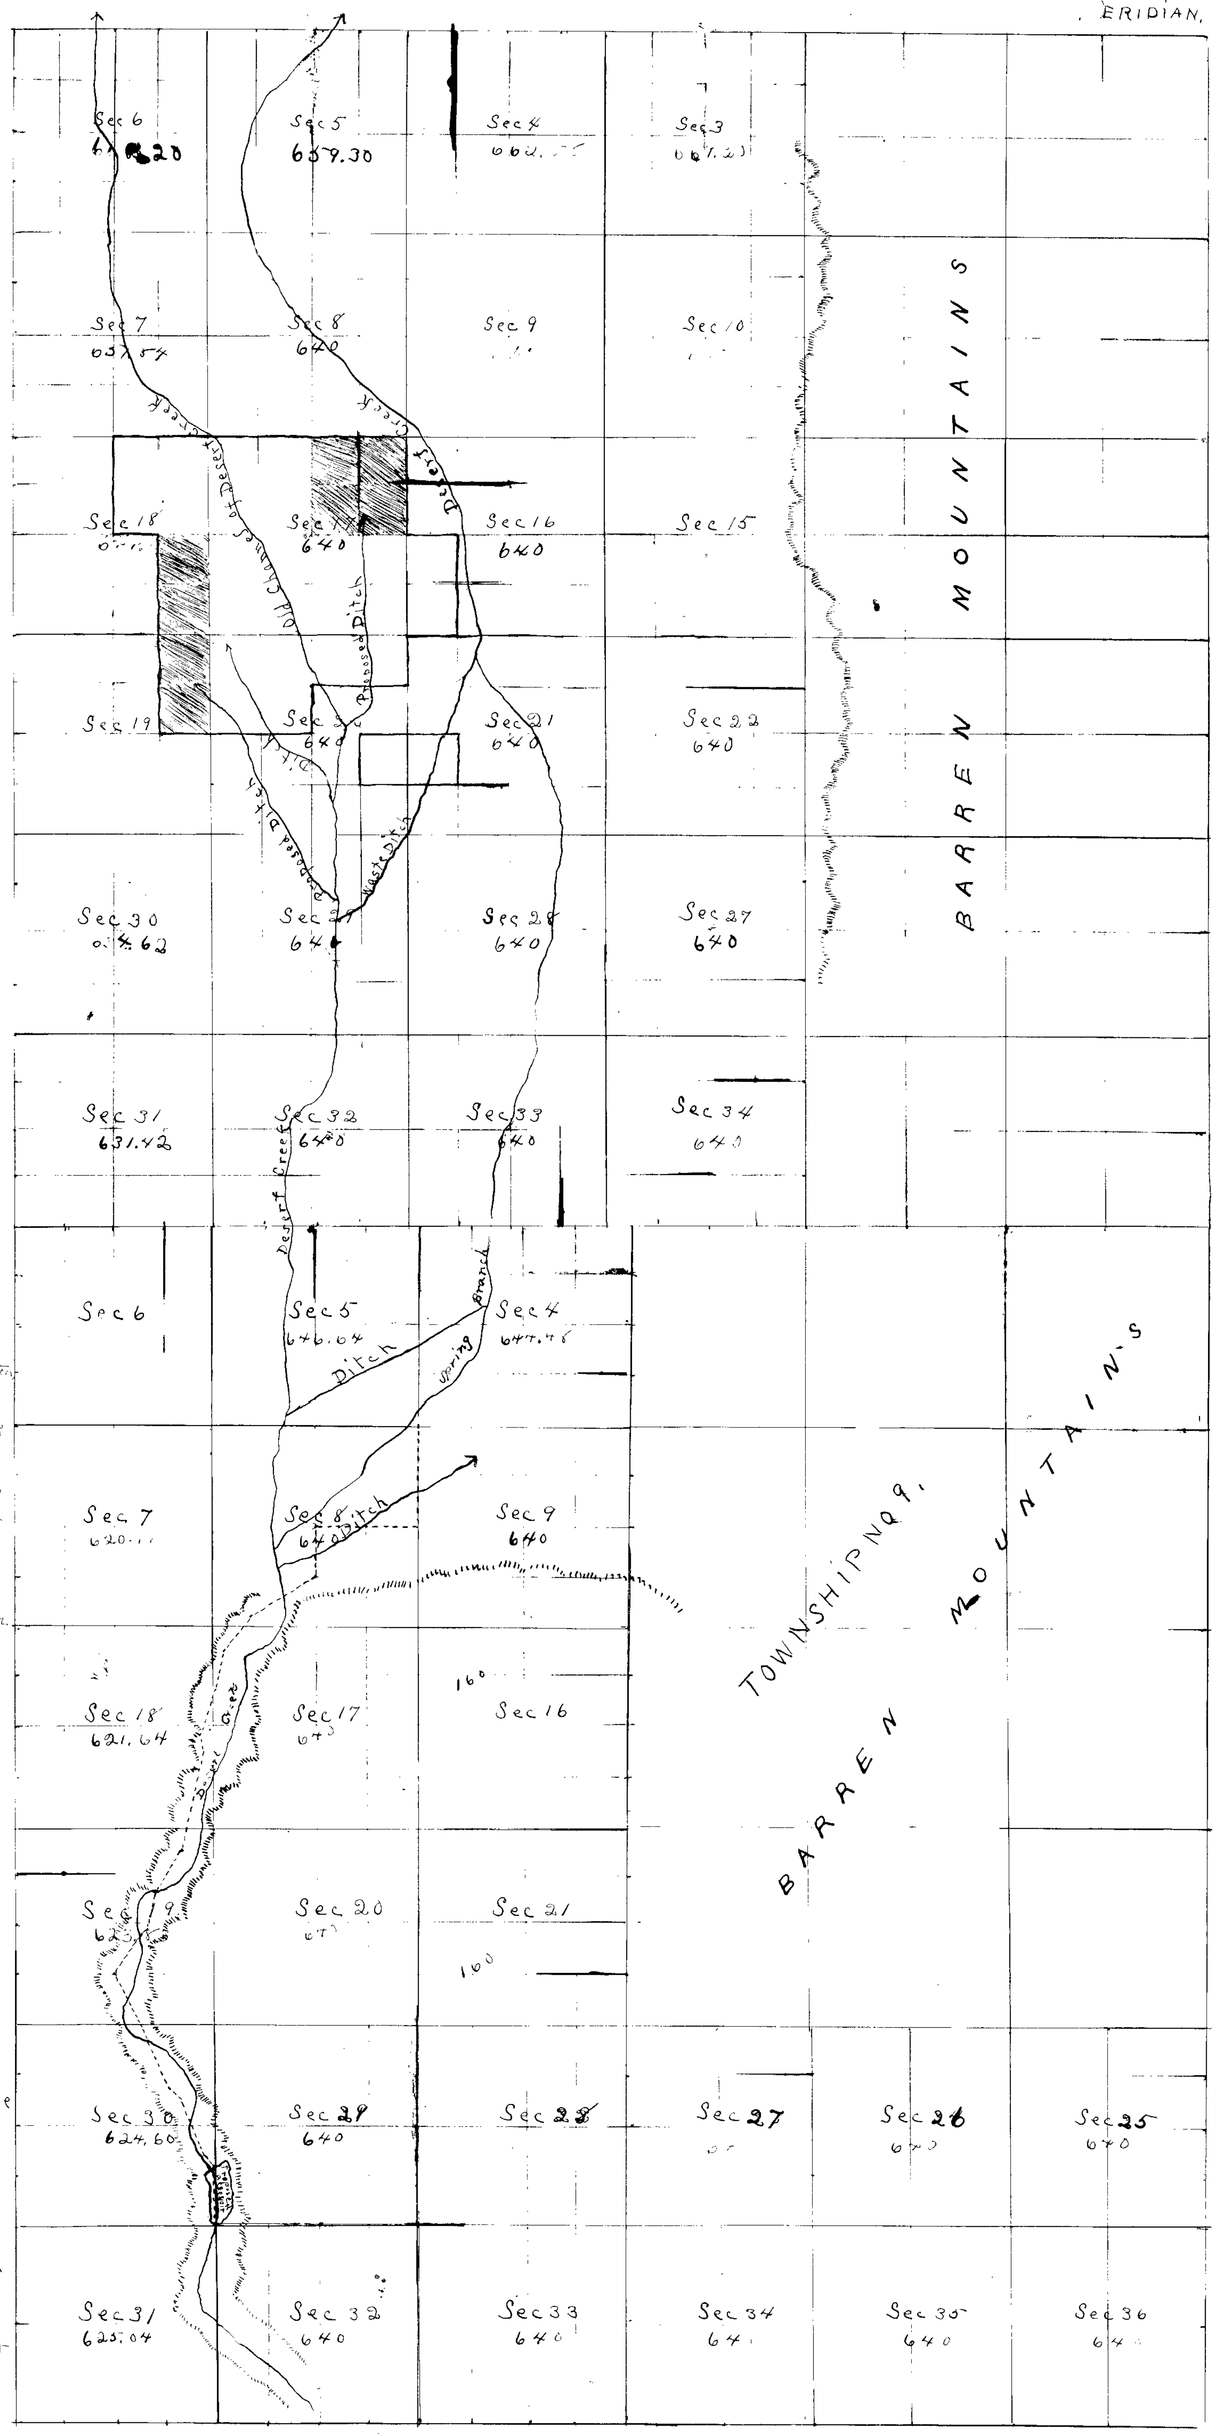

I S. H. Hunewill of Washington Lyon County, Nevada, hereby certify that this map is a true and accurate plat of the Desert Creek irrigation system as proposed in Permit D.C. 1627, as taken from the field notes of a survey made by me on Oct 21, 19.. and at the instance of Mrs L. E. Hardy; that it represents the works described in Application No 1627, together with the location of streams and altitudes in the immediate vicinity.

S. H. Hunewill Surveyor.

Scale 2½ inches to the mile.

Dotted line shows line of survey up Canyon.

Land enclosed in brown ink "Hunewill Ranch."

Land marked with ▨ to be irrigated with water stored in reservoir.

MAP OF D.C. NO. 1627.

1627

1627