PLAT
OF
POWER LOCATION
JARBIDGE MINING DIST.
ELKO Co. ~ NEVADA

March 15, 1910.

Smith and O'Byrne.

Scale 1in.=400ft.

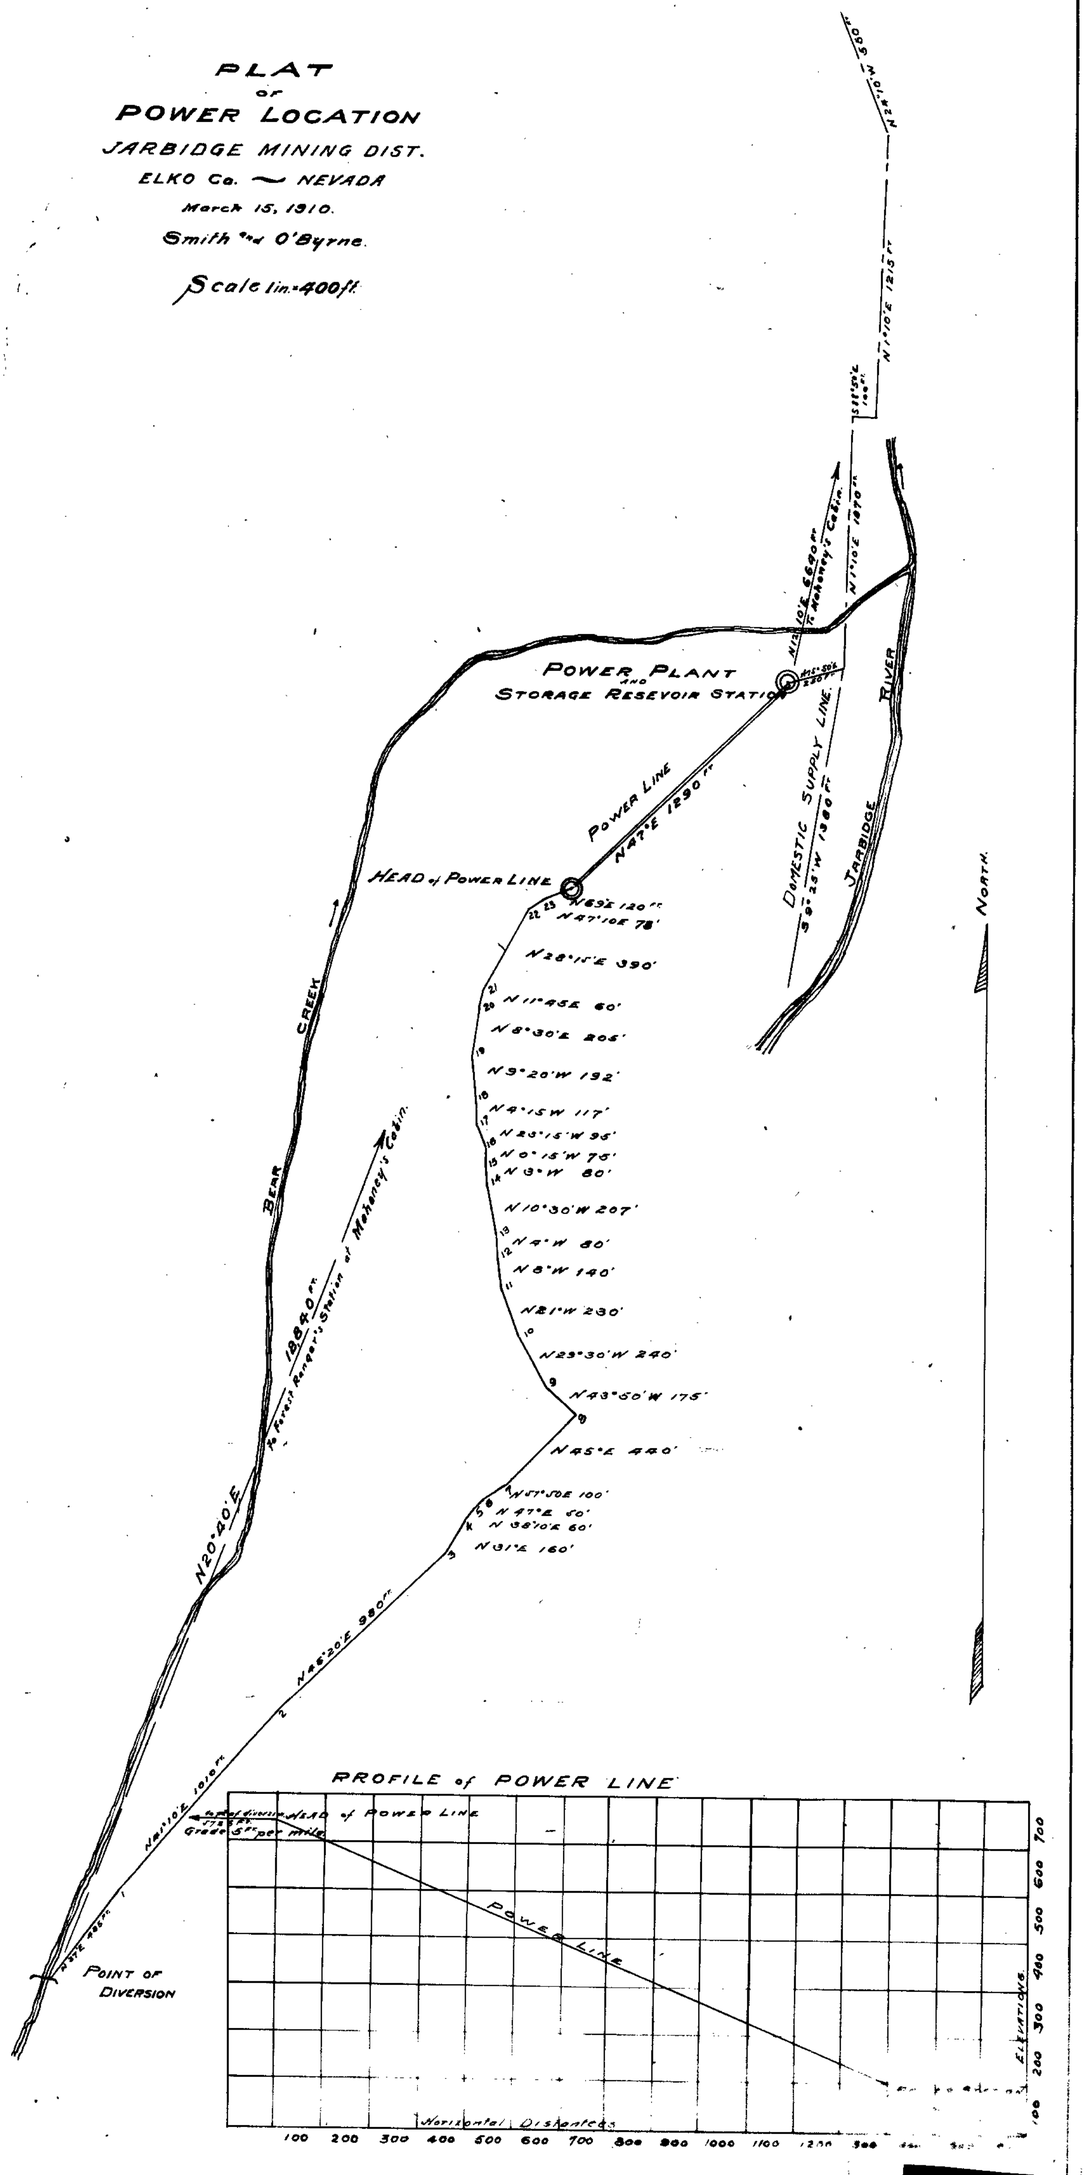

1632

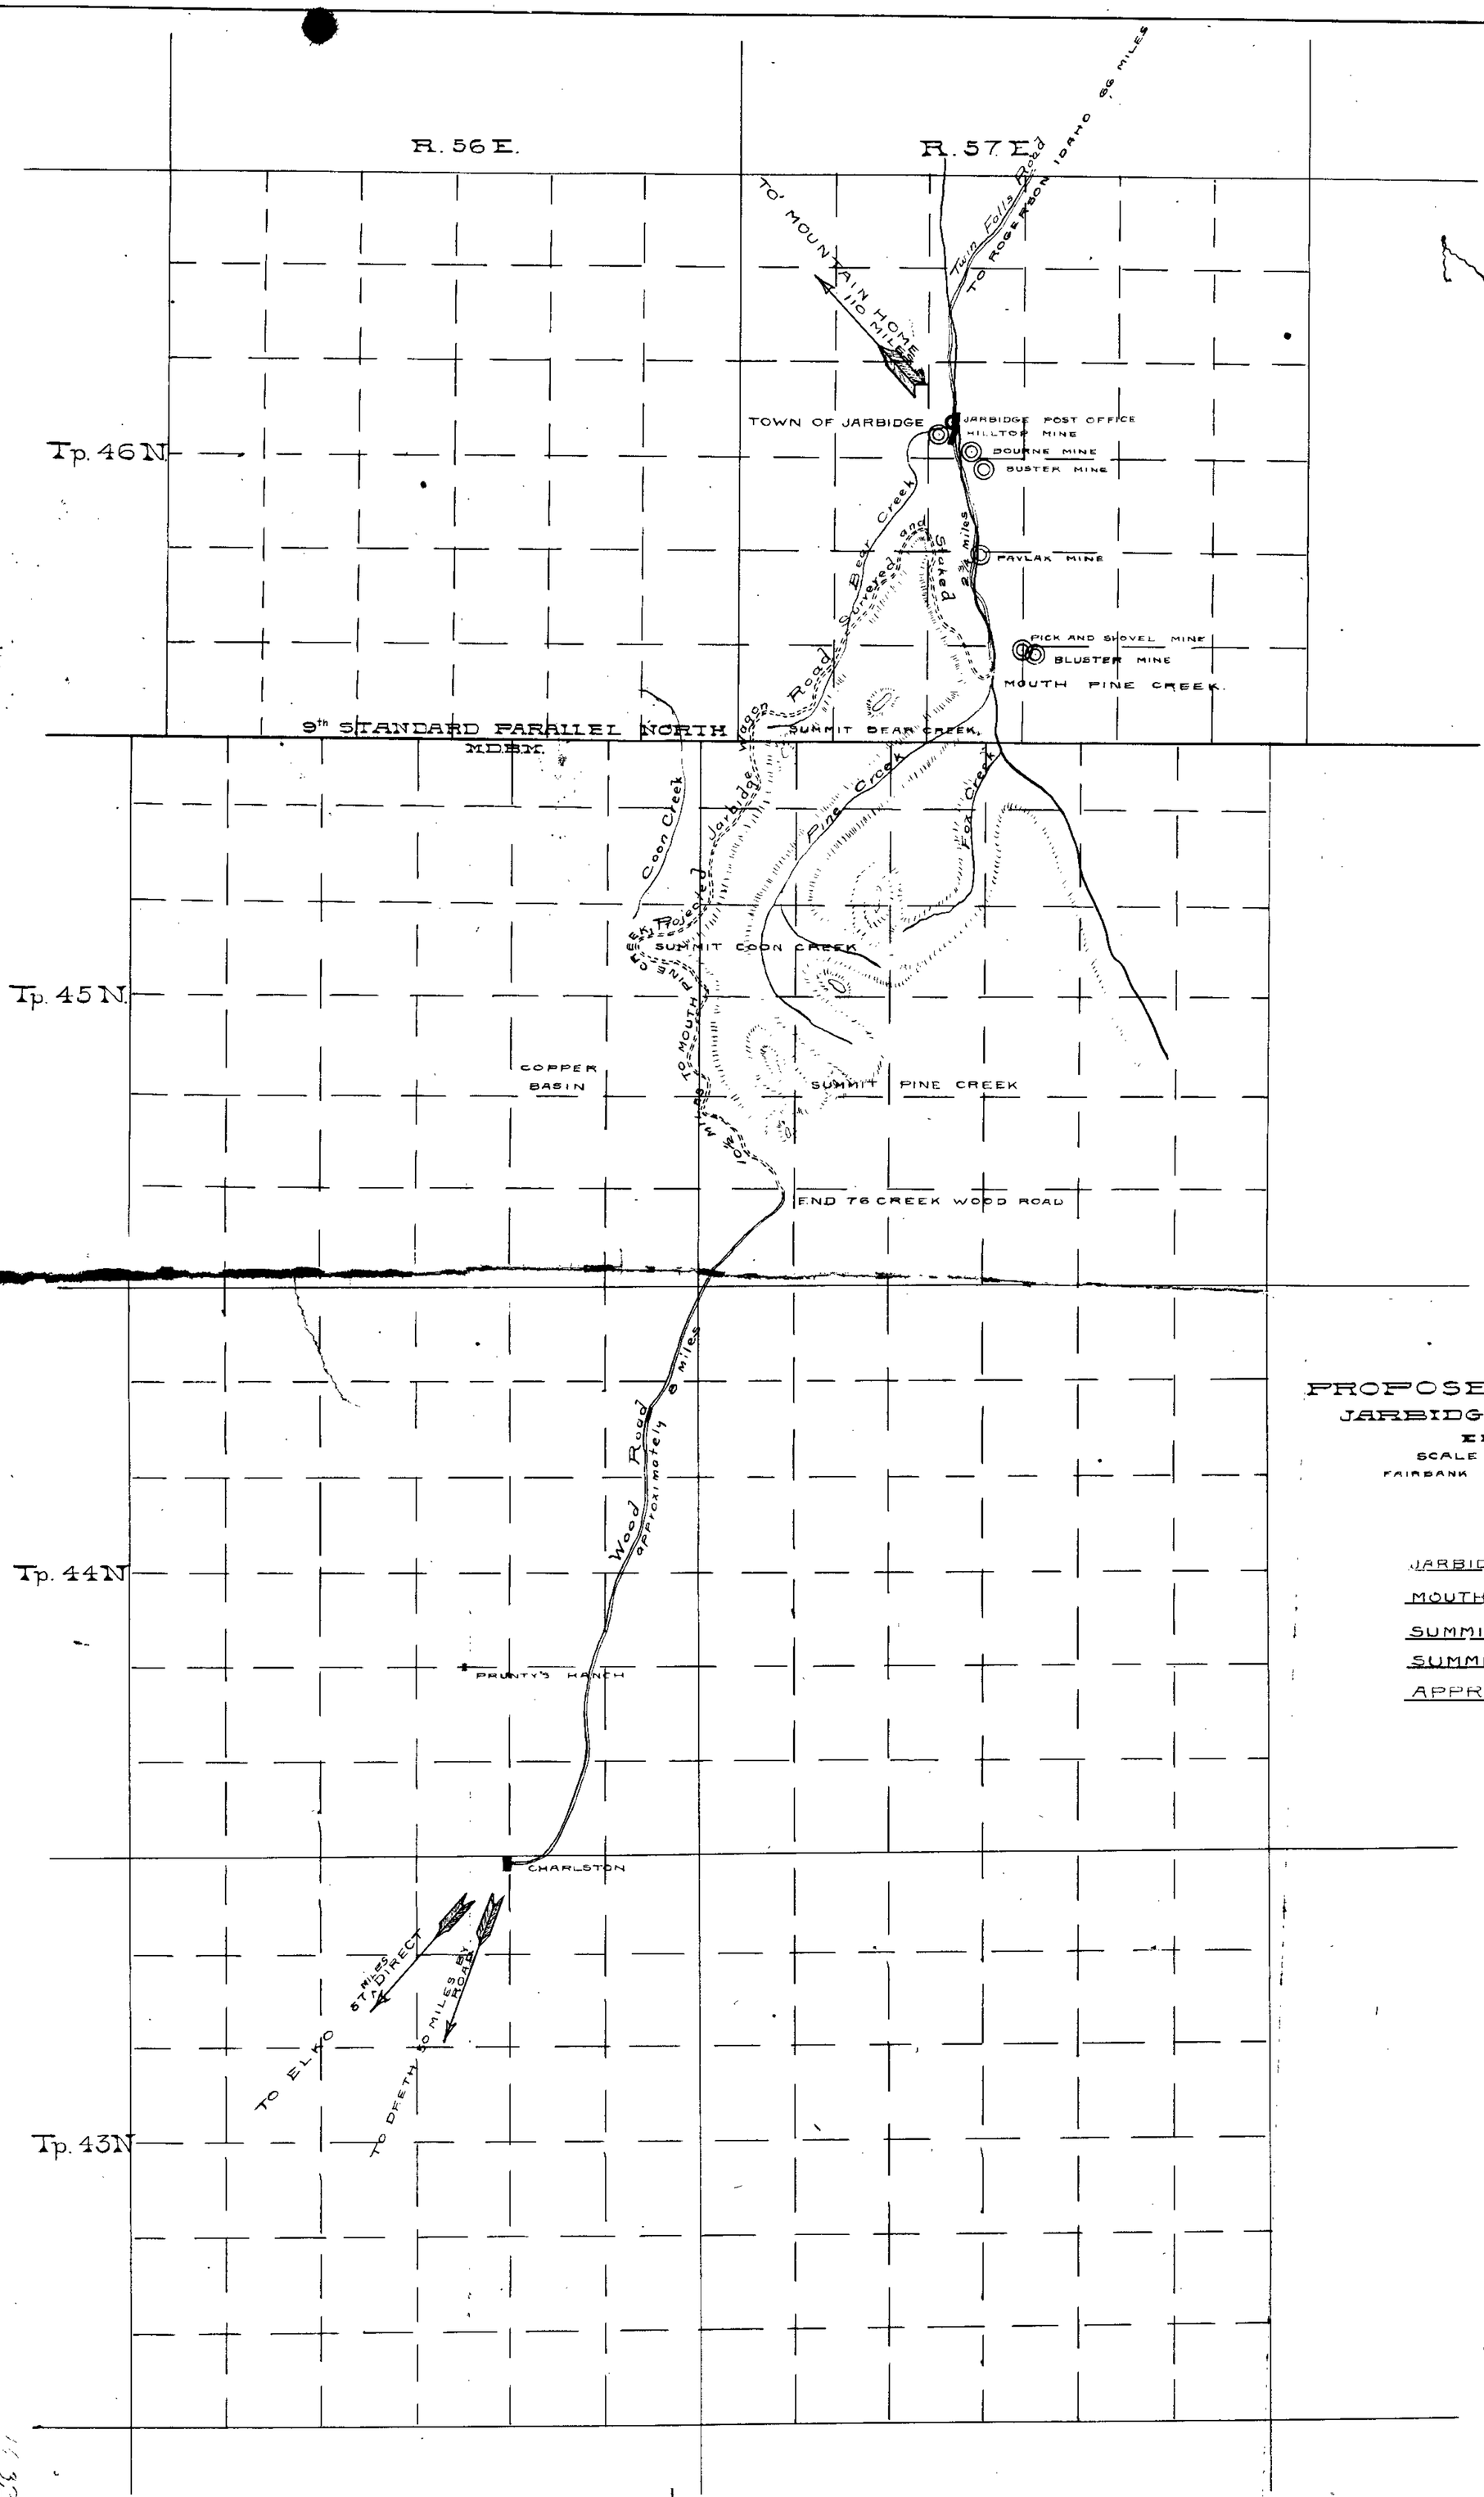

PLAT
OF
PROPOSED WAGON ROAD OUT OF
JARBIDGE TO THE SOUTH
ELKO COUNTY, NEVADA
SCALE 1" = 1 MILE OCT. 12th 1910
FAIRBANK AND O'BYRNE, ENGINEERS, JARBIDGE, NEV.

DISTANCES & GRADES

JARBIDGE TO MOUTH PINE CREEK 2¾ MILES + 4%
MOUTH PINE CREEK TO SUMMIT BEAR 5 M. + 8%
SUMMIT BEAR TO SUMMIT COON CREEK 2½ M. - 1½%
SUMMIT COON TO 76 CREEK ROAD 3 M. - 6%
APPROXIMATE DIST. TO BUILD 10½ MILES

1632

11 32